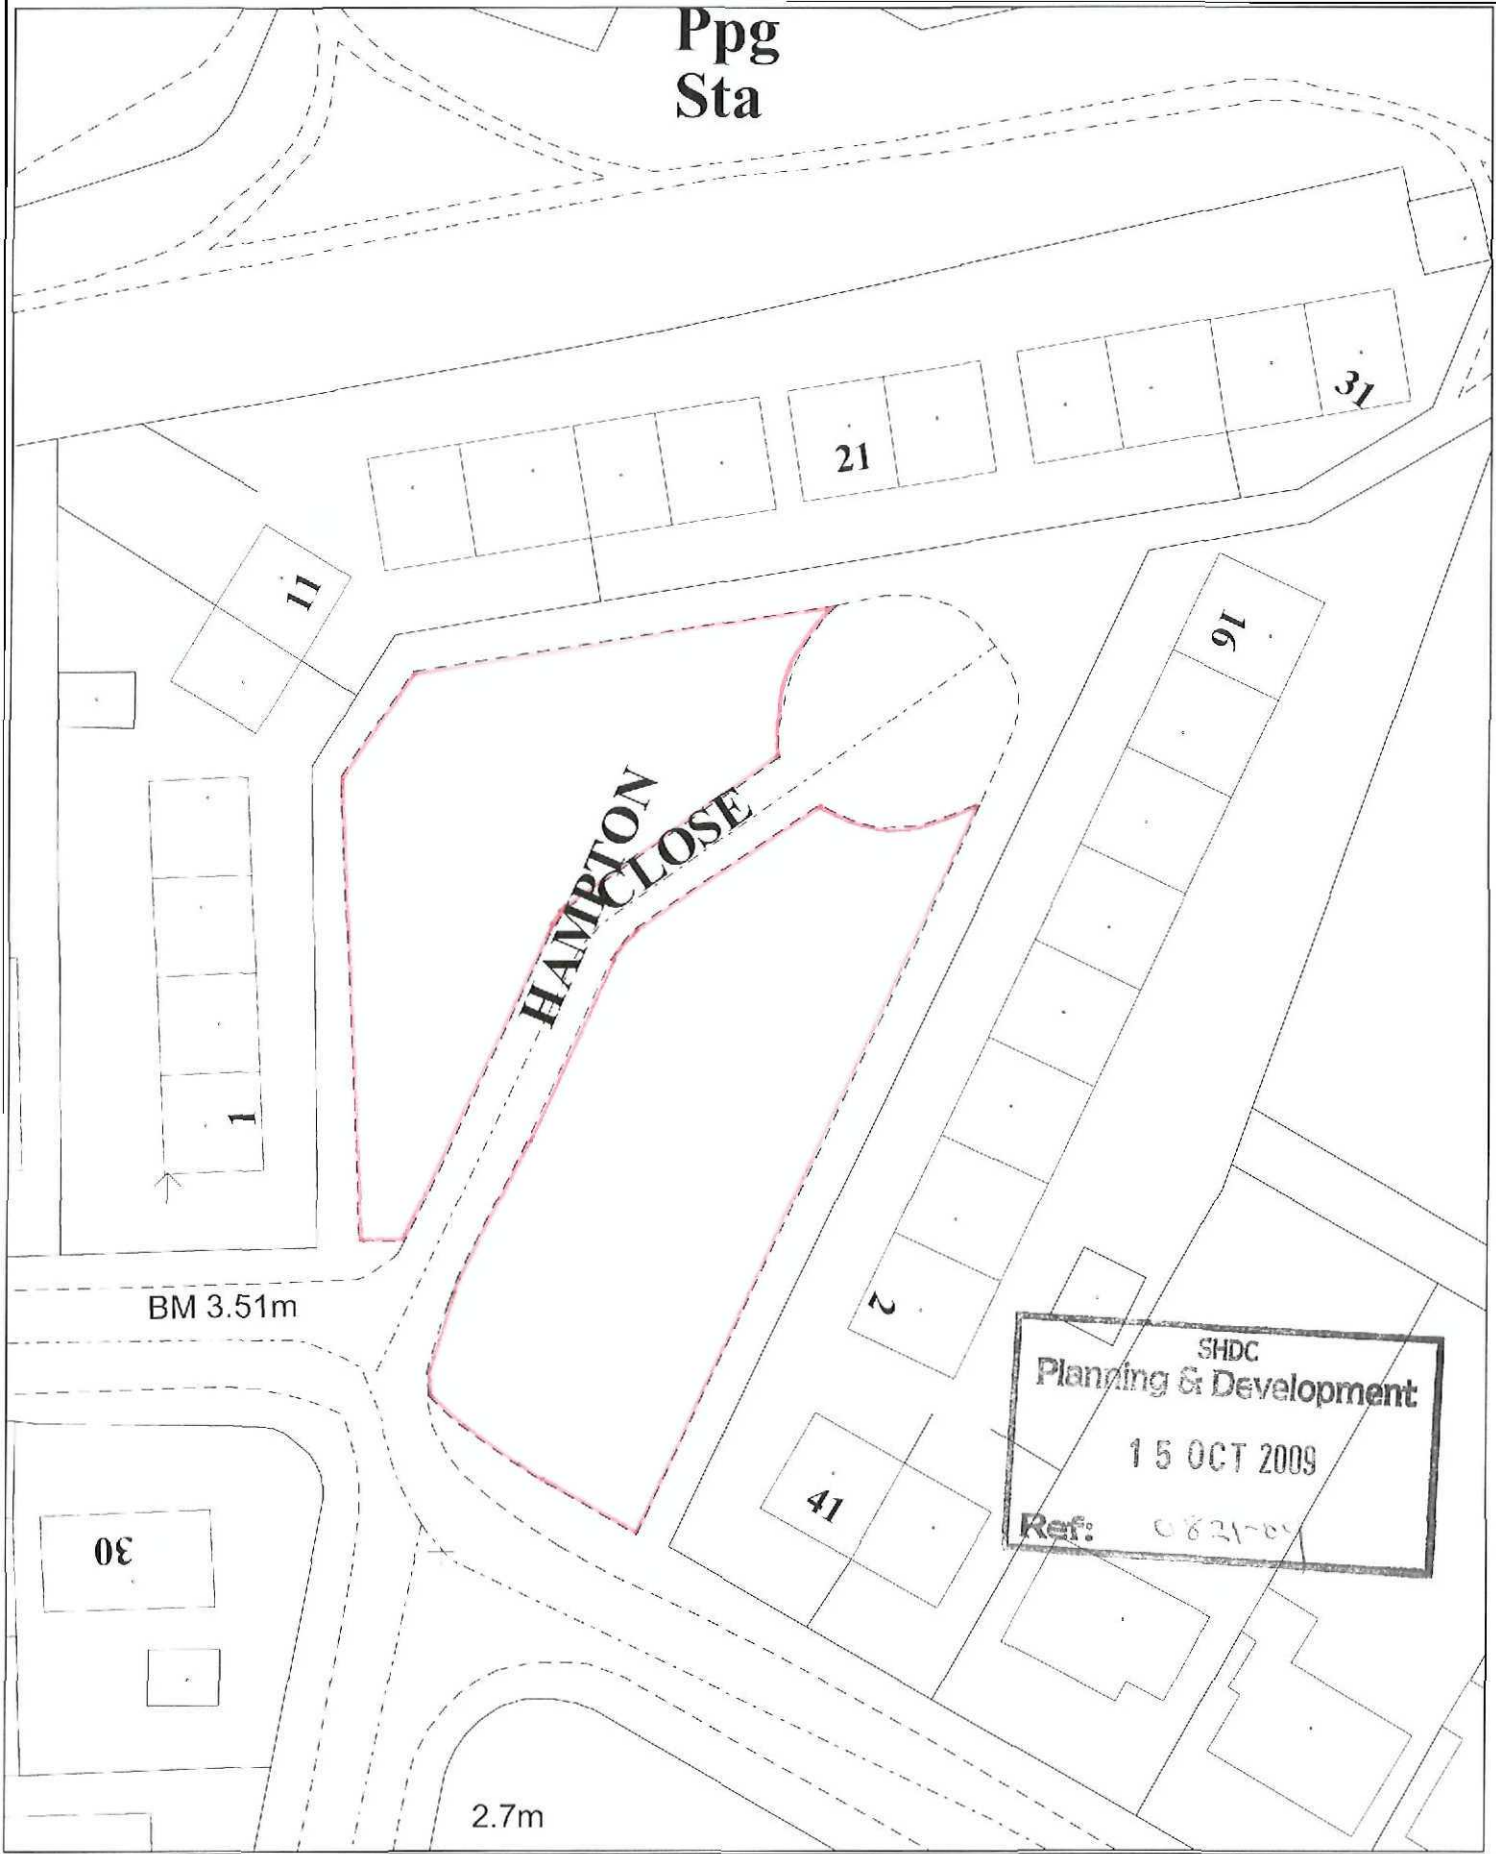


SOUTH HOLLAND DISTRICT COUNCIL

Environmental Health
Council Offices, Priory Road,
Spalding, Lincolnshire PE11 2XE

Scale: 1:500.
Date:25/06/2009
Mapref:TF2521NW

This map is reproduced from Ordnance Survey material with permission of Ordnance S

N