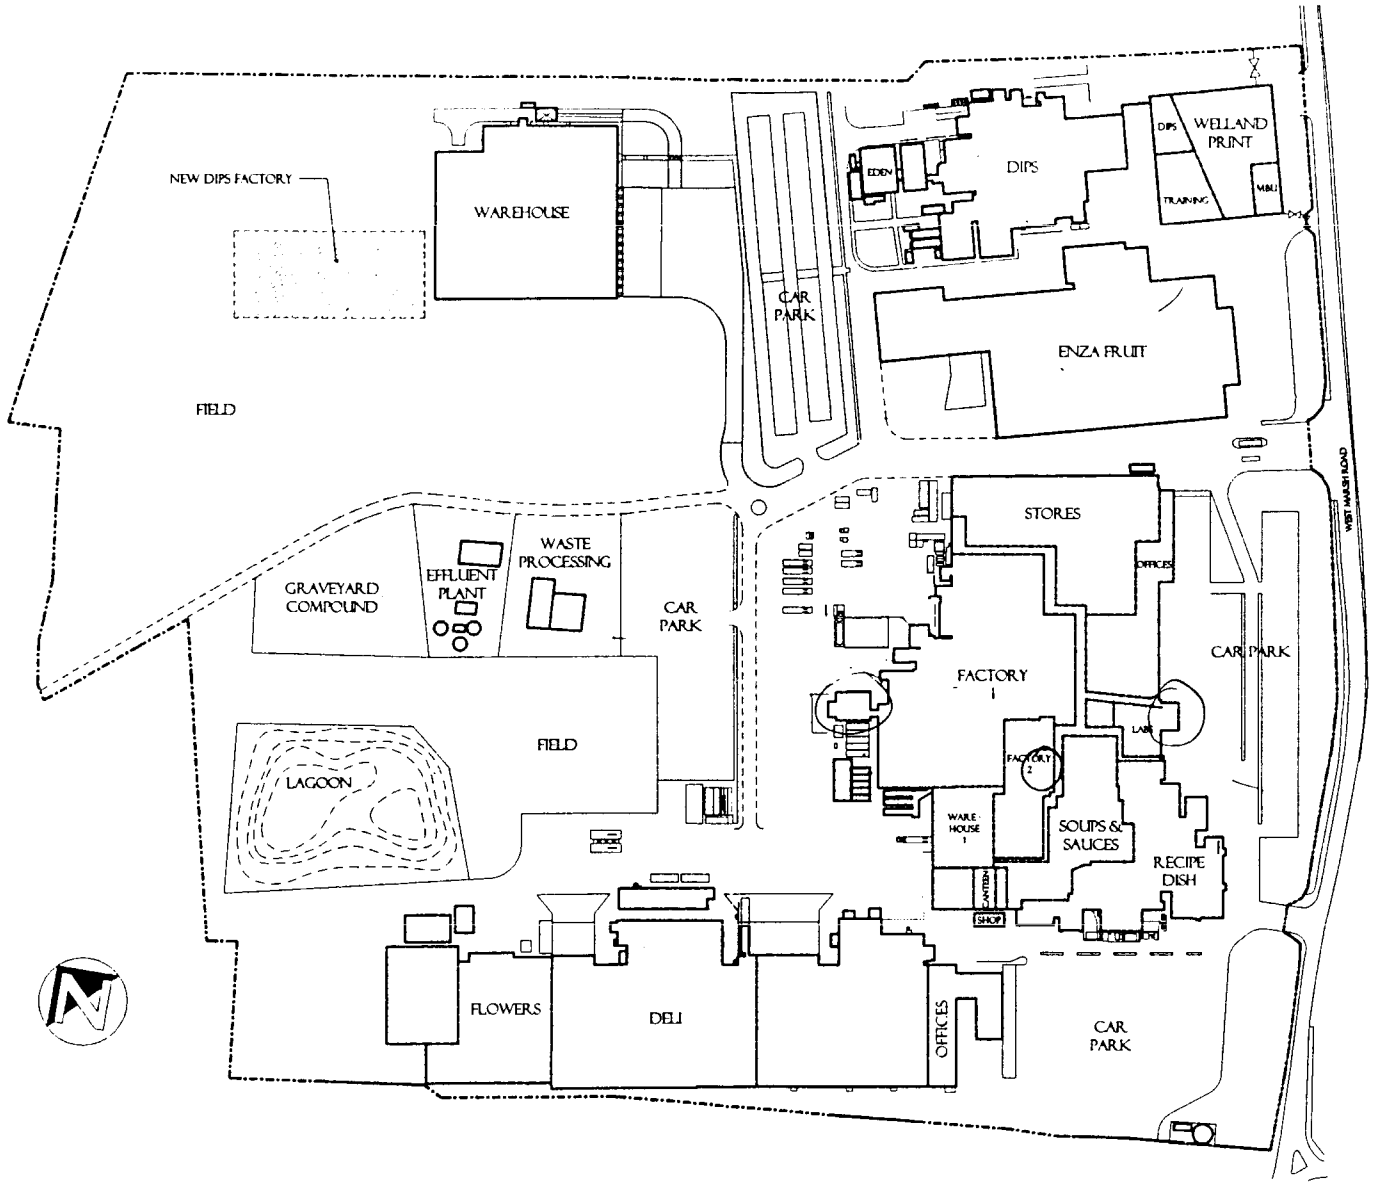


Figure 1 Site location plan - Geest Foods, West Marsh Road, Spalding
(provided by Arctica)

NB Photocopy reduction - not to scale

PROJECT GEEST DIPS & DRESSING PROJECT CERBERUS	DRAWING SITE LOCATION PLAN	ARCTICA ARCHITECTURE • PLANNING • PROJECT MANAGEMENT Telephone 01780 758575 Fax 01780 758501	SCALE 1:2500 NUMBER 200	JOB 02-02 REV

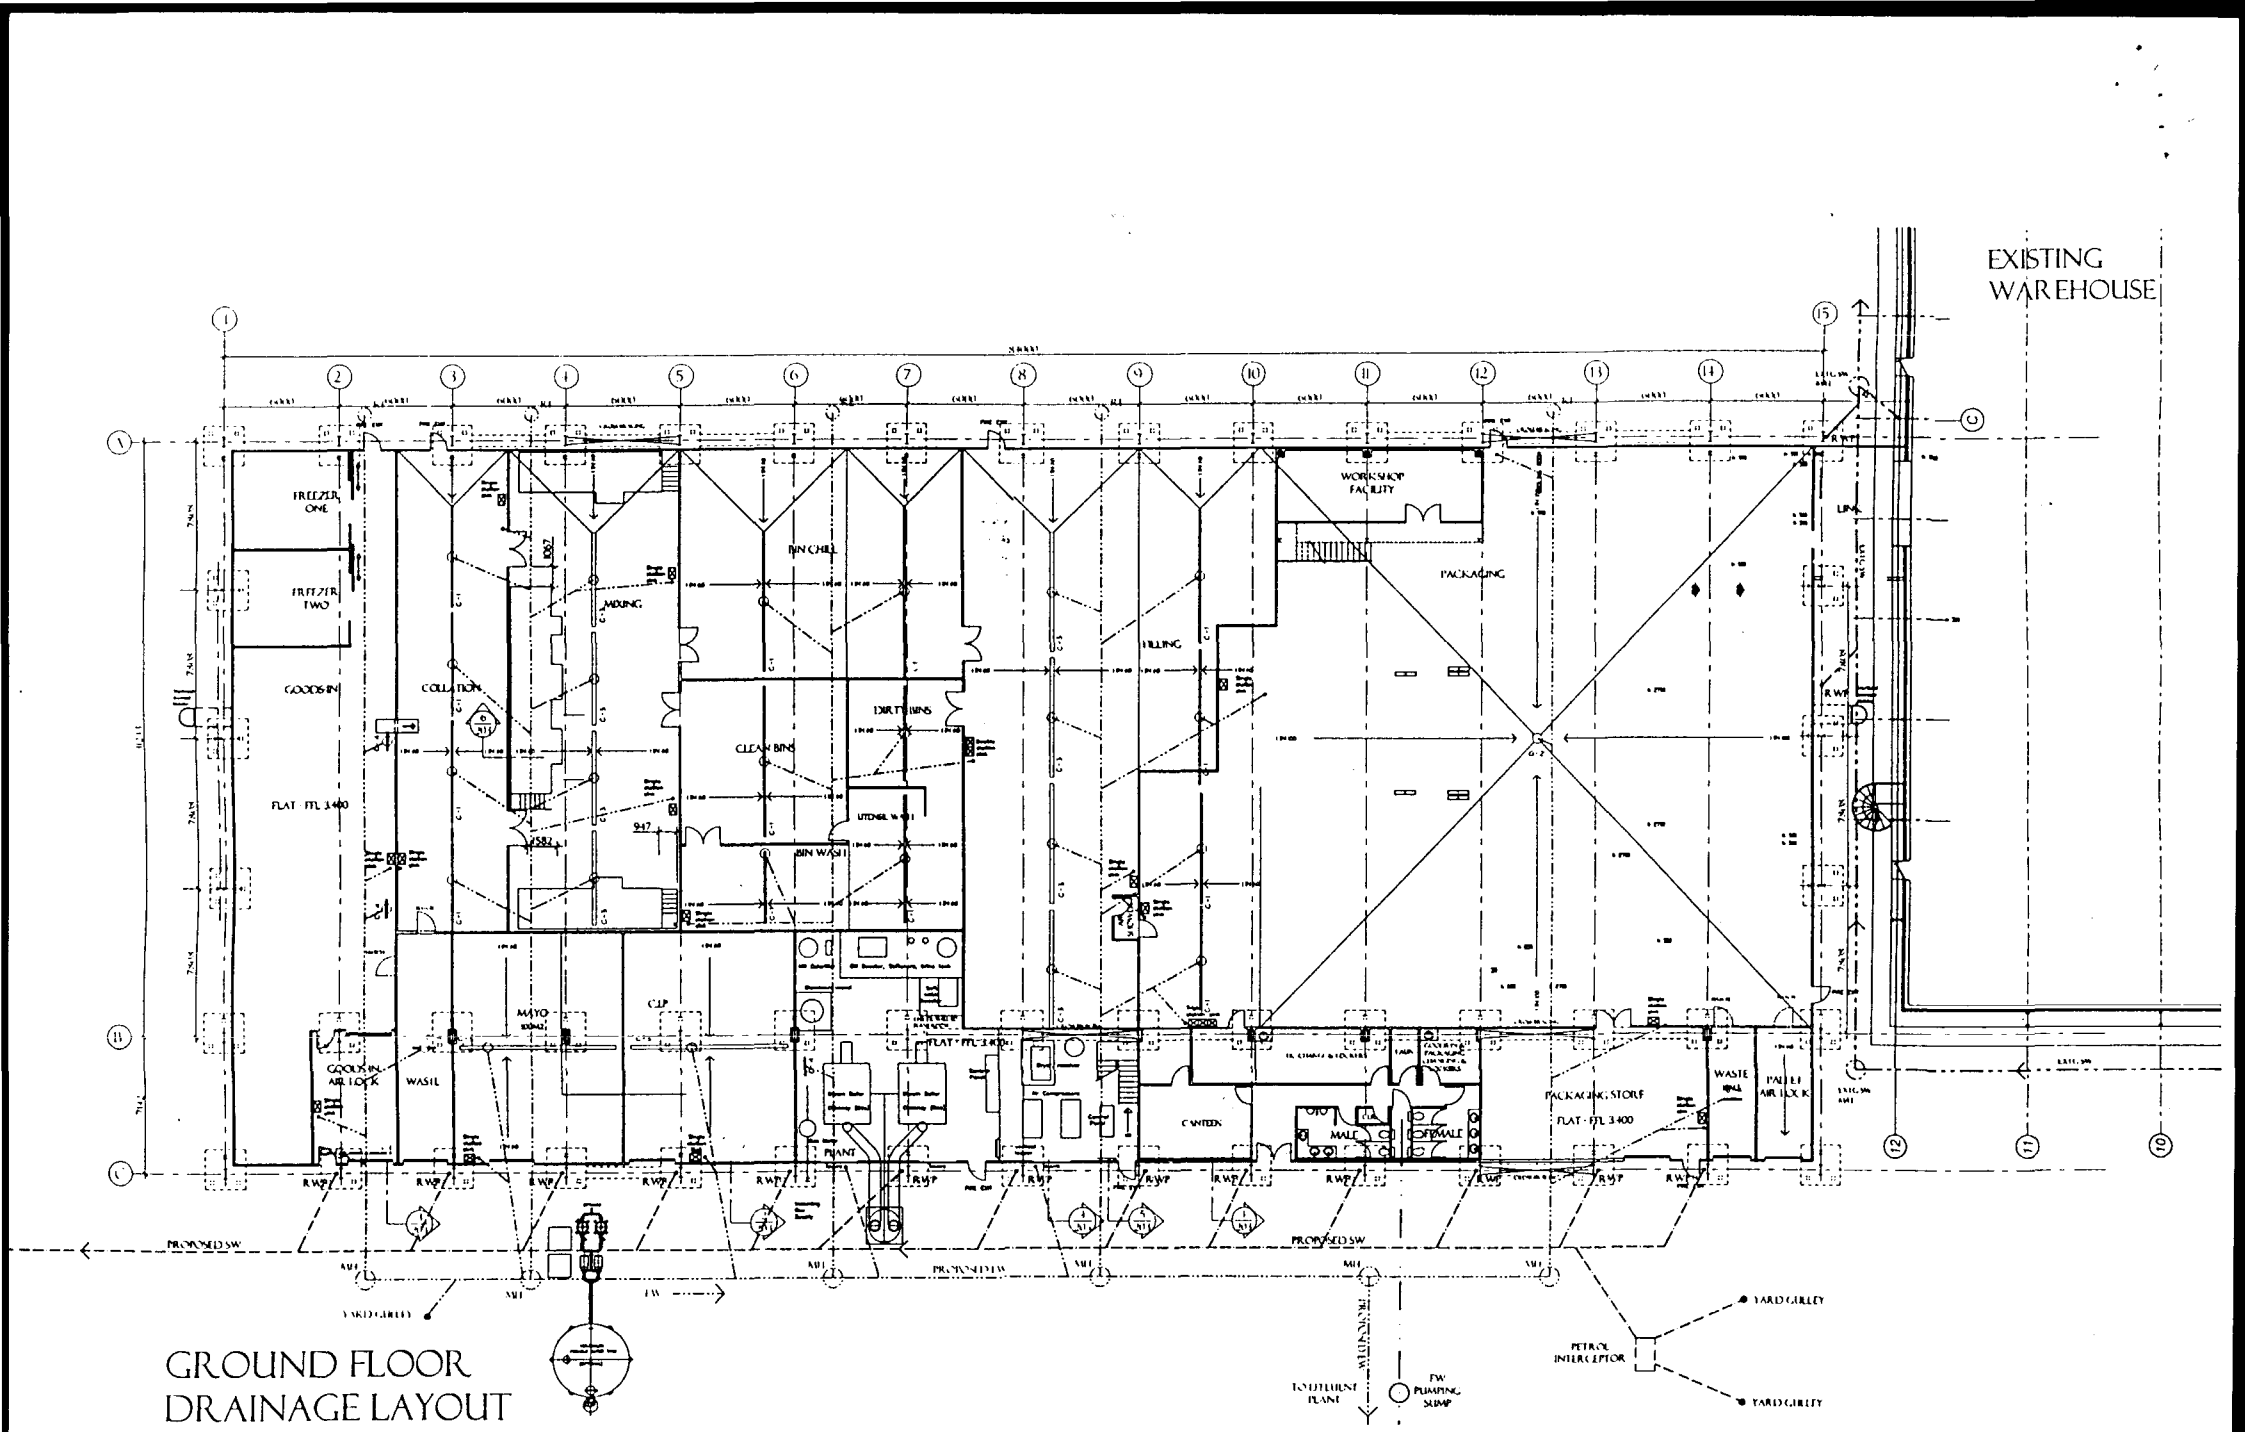


Figure 2 Ground plan and drainage layout - Geest Foods, West Marsh Road, Spalding (plan provided by Arctica)

NB Photocopy reduction - not to scale