

Health & Safety Notes

Construction (Design and Management) Regulations 2015.

1.

Proximity

The works involve construction adjacent site boundaries. These routes will be in use by residents throughout the works. Care must therefore be taken to minimize risk to people utilizing these.
2.

Concealed services

No information is available regarding the presence of concealed services running under the area of the site that is to be developed (except foul drains runs which can reasonably be assumed to run between visible inspection chambers). The same is true in respect of the external fabric of the existing building where this is to be disturbed as part of the works. Suitable detection equipment will need to be used and care taken when excavating and opening up the construction.
3.

Working at Height

The construction of the proposed roof and the installation of flashings and cavity trays will involve working at height. Suitable access provision will need to be made by the contractor including obtaining any necessary permits etc.
4.

Manual Handling



The construction of the extension will involve the lifting of heavy objects, in particular the roof structure. This, though delivered in components may be of considerable weight by virtue of its size. Suitable precautions will need to be taken.
5.

Asbestos

It is not known whether any asbestos will be present however should any material be exposed during the opening up that it is suspected may be dangerous in anyway the works must be stopped immediately with the materials being left in an undisturbed state. The materials must then be correctly identified by a person appropriately qualified to do so and must be either removed or encapsulated to the Employer's instruction in strict accordance with the Control of Asbestos Regulations 2006.
6.

Lead


in 1992 The European Union introduced legislation banning the addition of lead to almost all paints (except those intended for use on historic buildings). Buildings constructed prior to this may contain lead paints. Where paint is to be disturbed on building predating 1992 they should be sampled and tested prior to works commencing. Where lead is encountered the guidance of the HSE should be obtained prior to any works commencing.

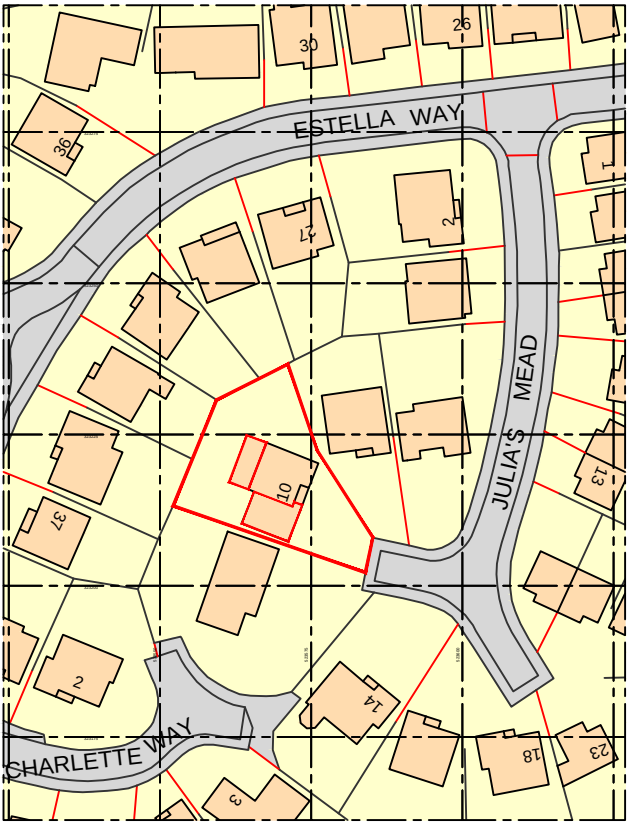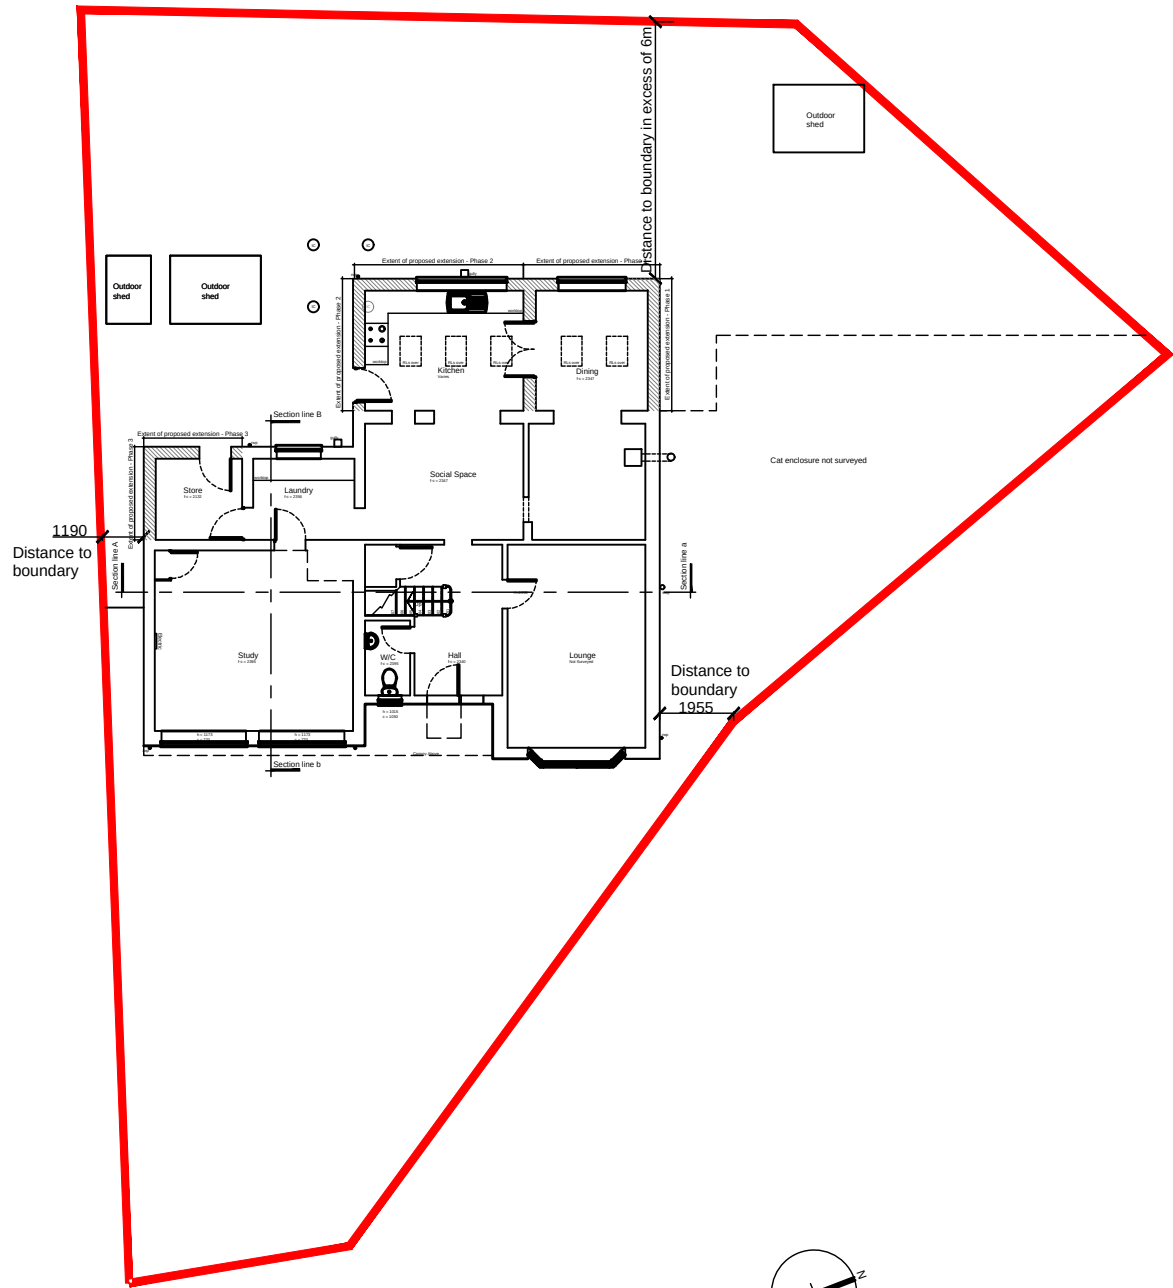

Ordnance Survey, (c) Crown Copyright 2016. All rights reserved. Licence number 100022432


Site Block Plan
Scale 1 : 200

SCALE 1 : 200
SCALE 1 : 1

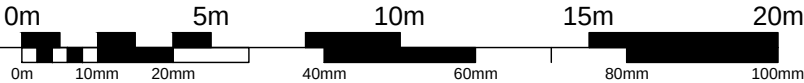

Site Location Plan
1:1250

SCALE 1 : 1250
SCALE 1 : 1

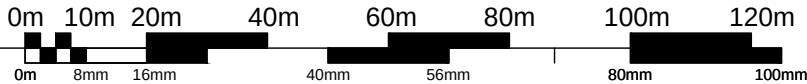

Client:

Mr Richard Paton

Project: Proposed extension & alterations to dwelling at 10 Julia's Mead Spalding, PE11 1RS

Drawing No.:

A1201 - 10

Rev:

B

Date:

25.05.2016

Drawn by:

LS

Scale:

As Shown @ A1

Checked by:

AJO

Drawing Title:

Site Location and Block Plan as proposed

PLANNING APPLICATION ISSUE

Oglesby & Limb Ltd
Chartered Architect

Suites 4 & 5 Market Chambers
12 Market Place, Spalding
PE11 1SL

T: 01775 761196

e-mail: design@o-l-ltd.co.uk

