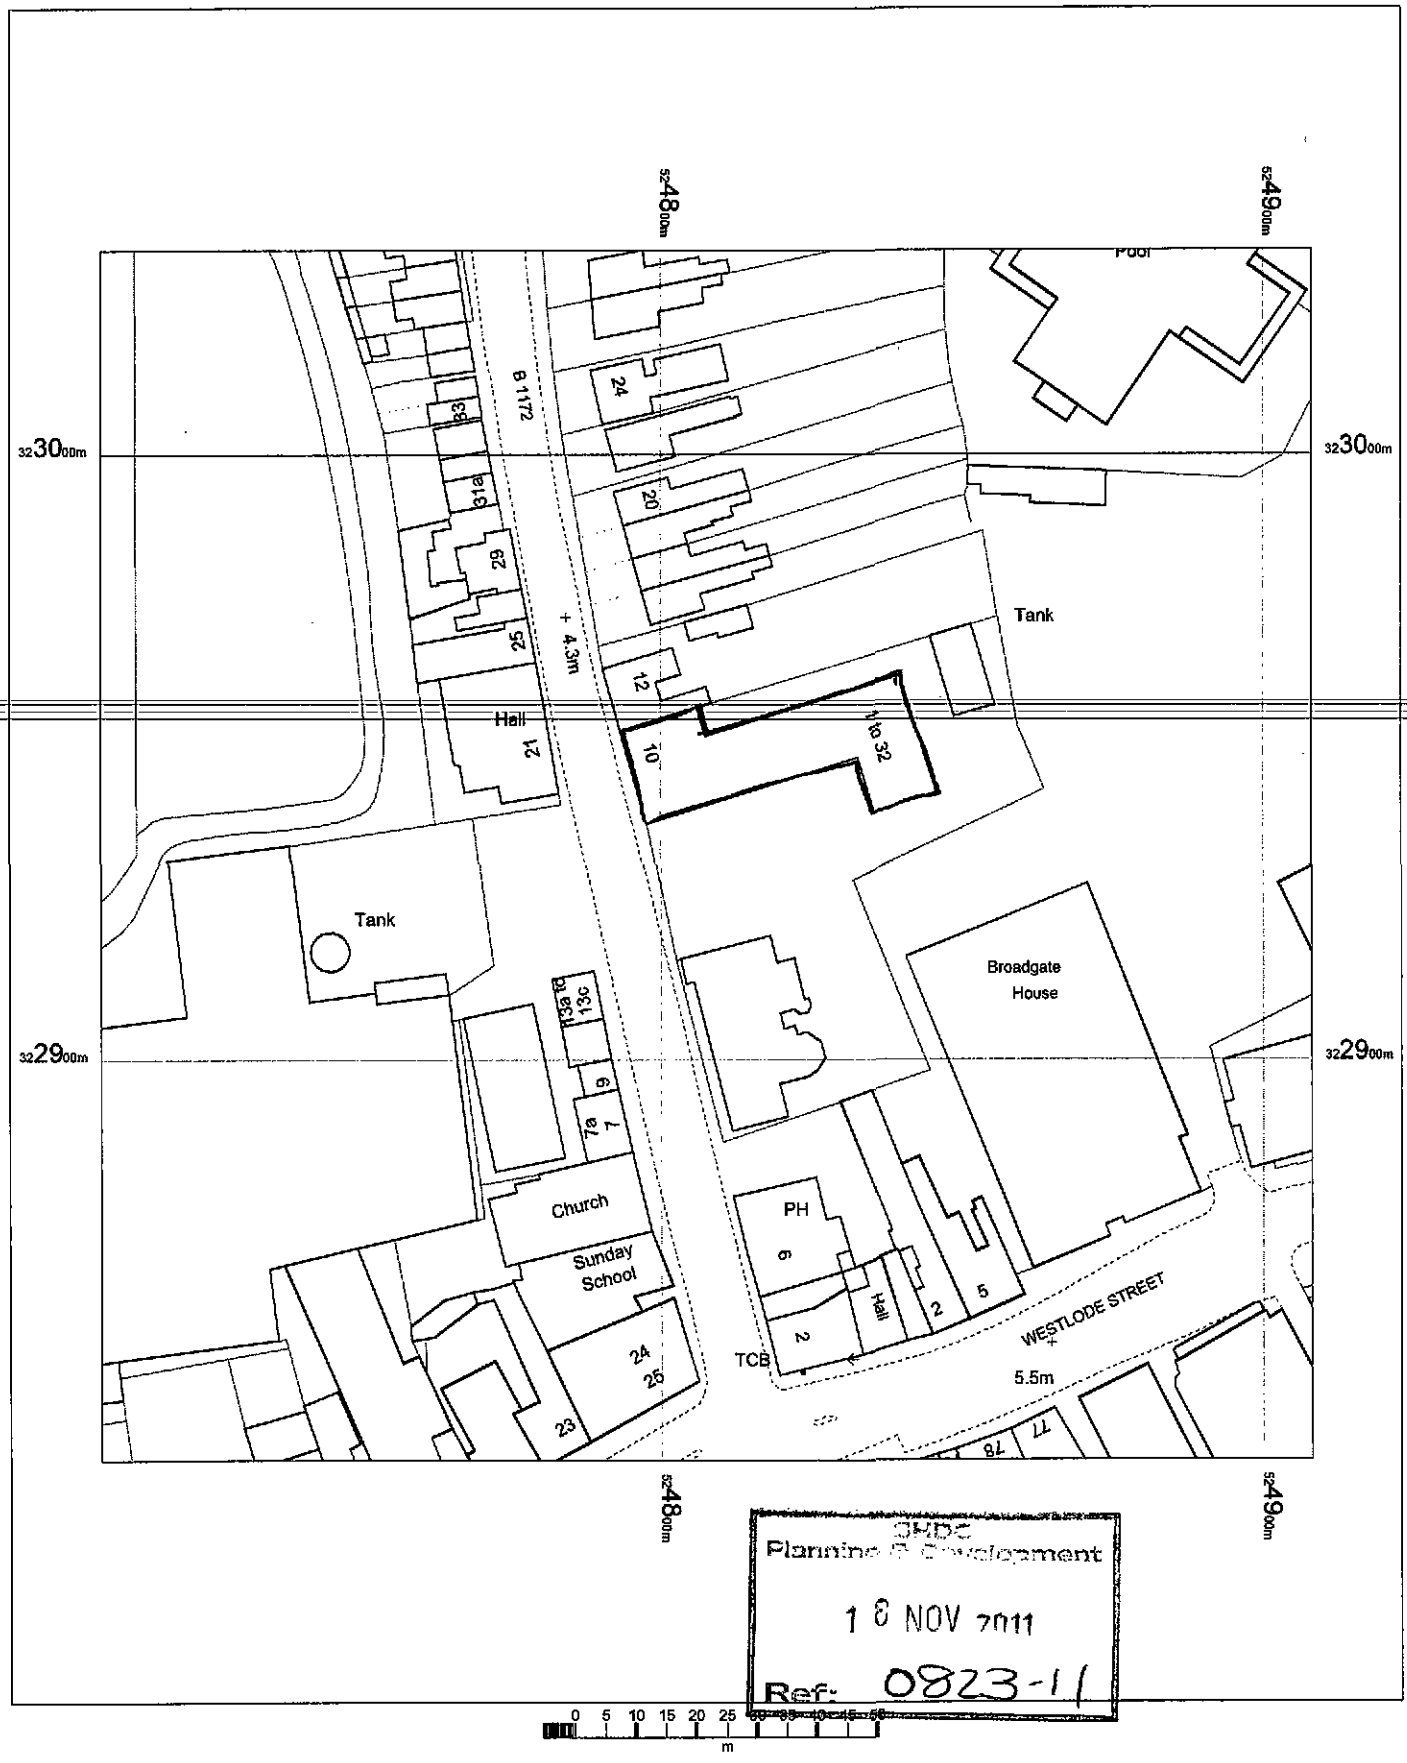


SHDC
Planning & Development
18 NOV 2011
Ref: 0823-11

0 5 10 15 20 25 30 35 40 45 50
m

N

OS Mastermap
15 November 2011, ID: BW1-00109274
maps.blackwell.co.uk

1:1250 scale print at A4, Centre: 524808 E, 322934 N

©Crown Copyright. Licence no. 100041040

Mapping sourced from Ordnance Survey

Walter's
Tel: 01522 696 496
maps@walters-property.com