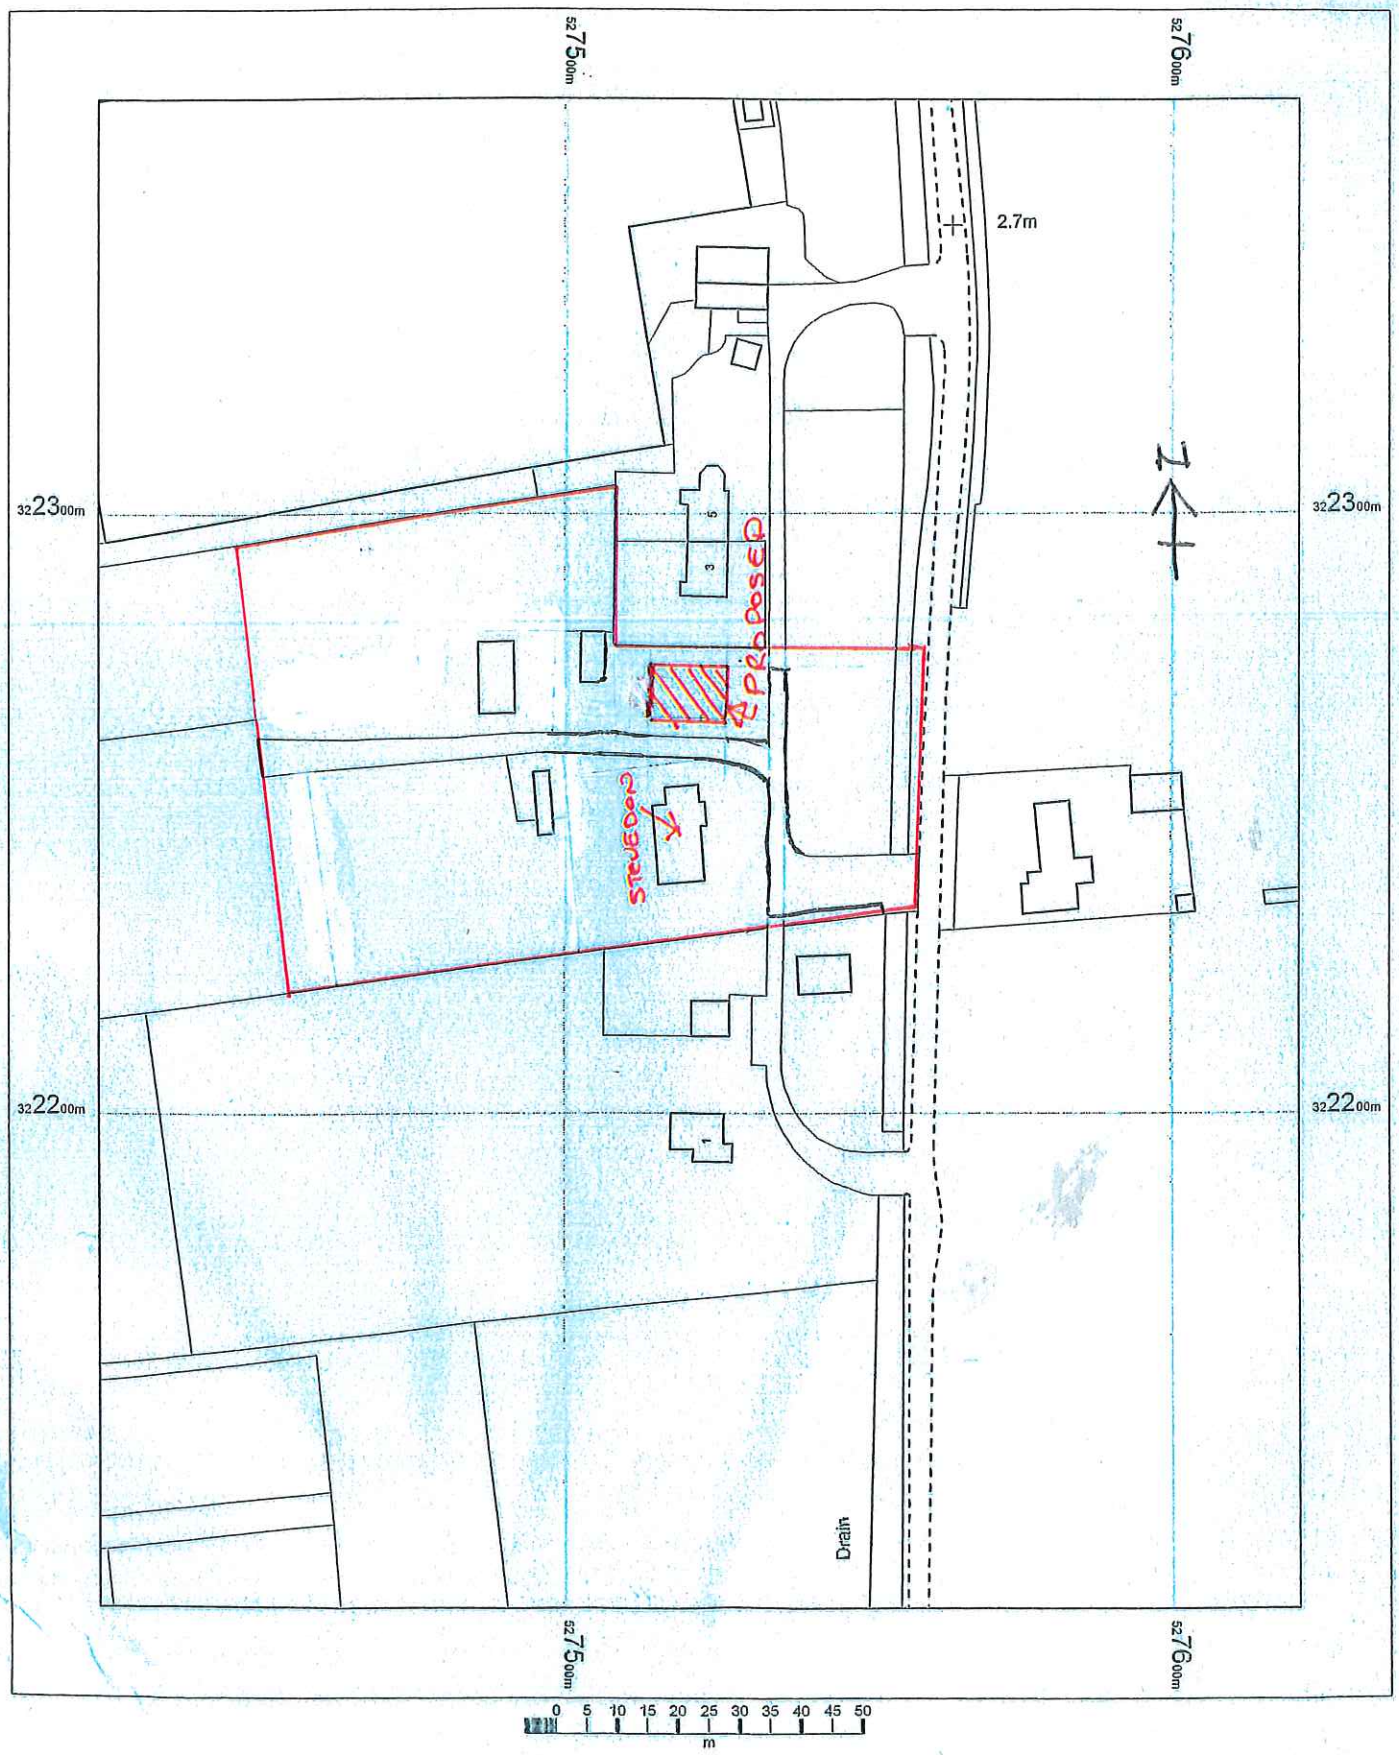


PROPOSED MANAGERS DWELLING
STEVEDON CATTERY.

OS MasterMap 1250/2500/10000 scale
27 February 2017, ID: MAP-00602798
Bookmark, The Crescent, Spalding

1:1250 scale print at A4, Centre: 527521 E, 322243 N

©Crown Copyright and database rights 2016 OS 100019980

OS Data

DRAWING 001

BLOCK & LOCATION PLAN.