

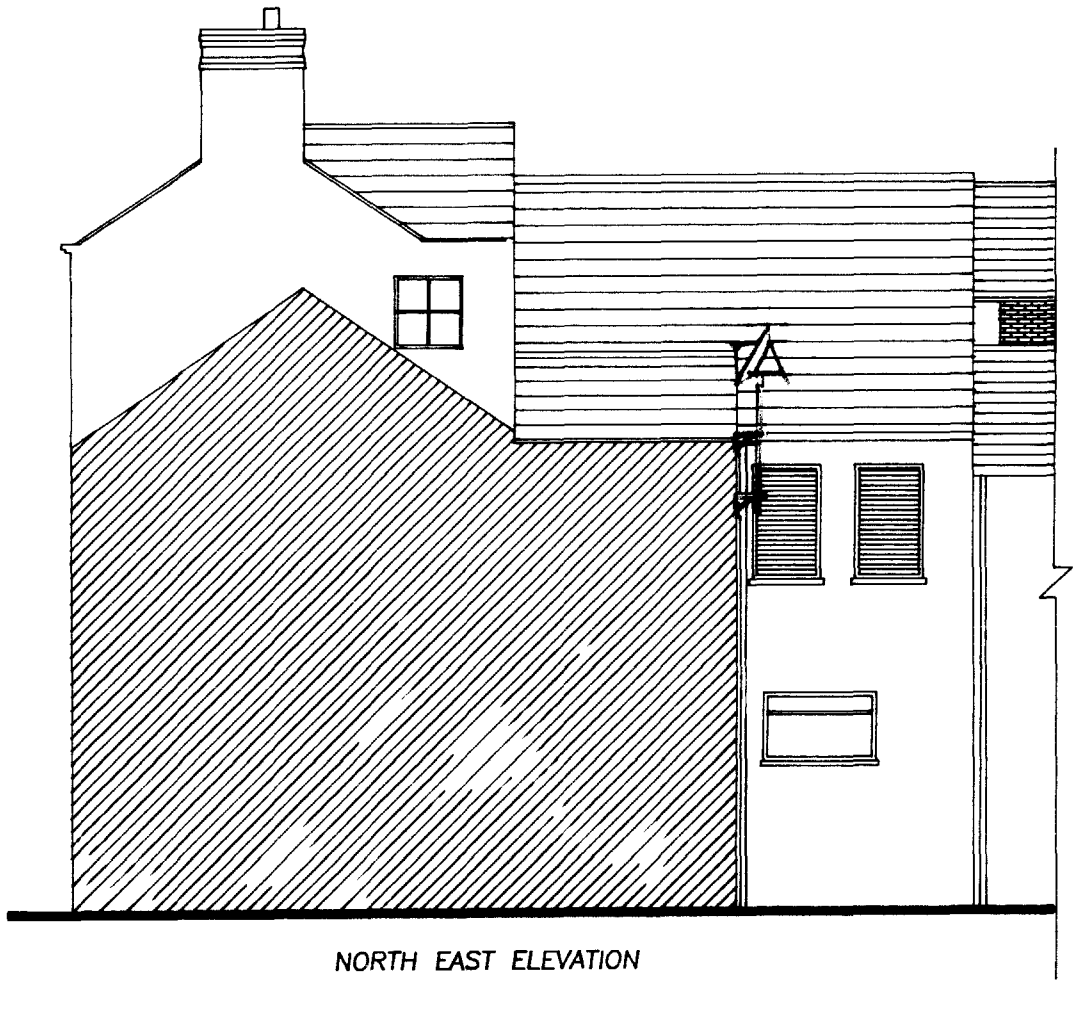


NORTH EAST ELEVATION

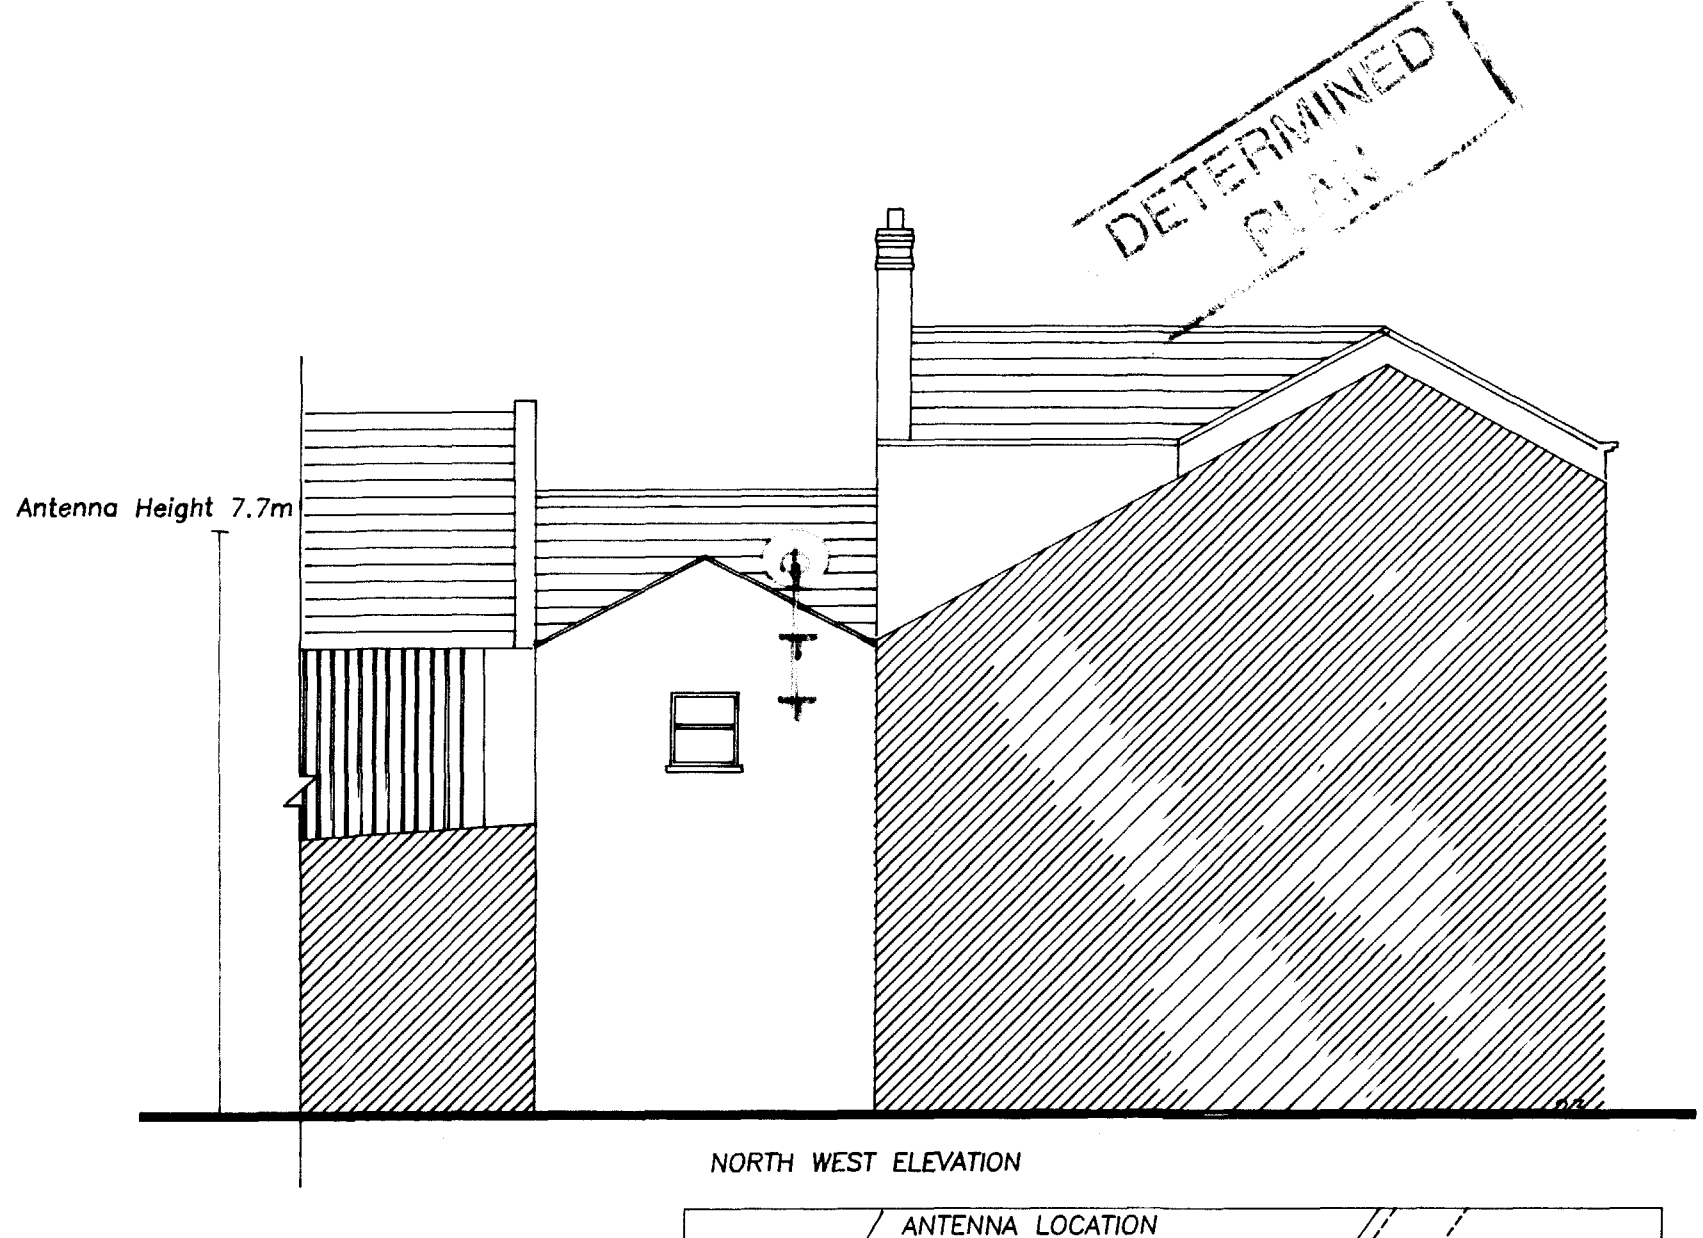


NORTH WEST ELEVATION

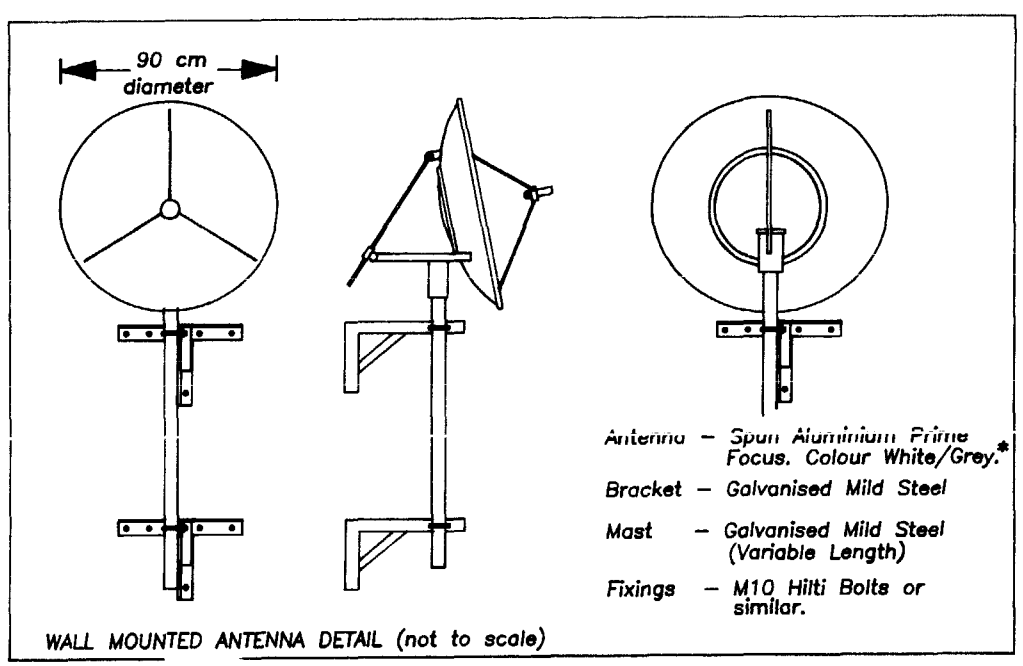

WALL MOUNTED ANTENNA DETAIL (not to scale)

It is proposed to locate the antenna assembly on the north west gable of the extension to the rear of the main building. The antenna will not be visible to Bridge Street, High Street or Market Place, this part of the premises being in an enclosed yard surrounded by other buildings.

* *The antenna can be painted to any BS4800 colour.*

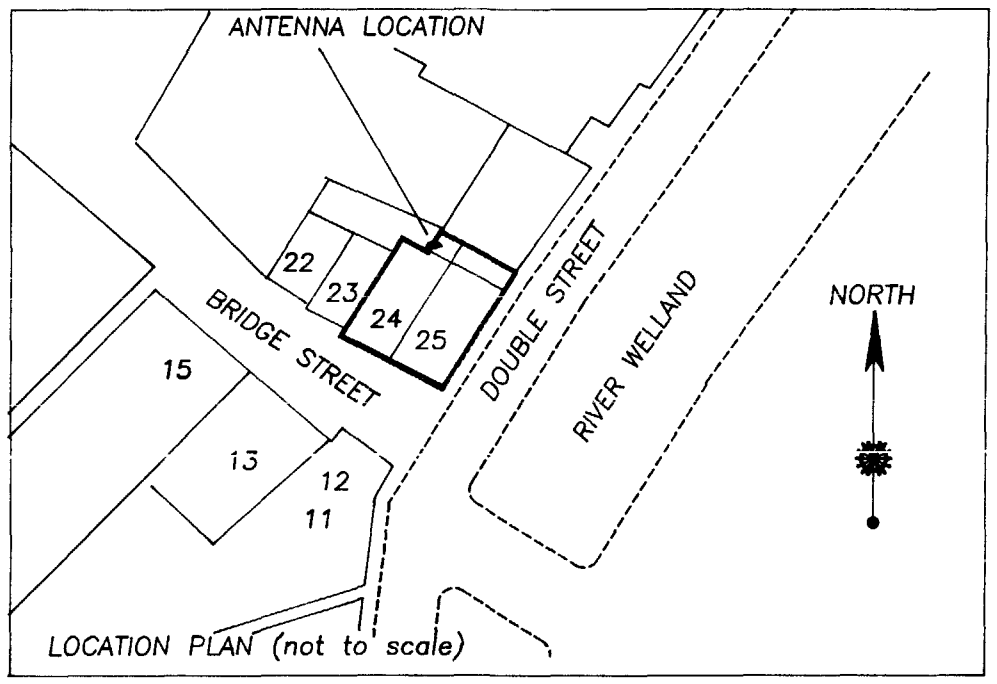

LOCATION PLAN (not to scale)

DETERMINED PLANS

SOUTH HOLLAND DC
HOUSING & PLANNING
10 AUG 1995
Ref: C825/95

NGR Planning Services

70 St. Georges Avenue, Daisy Hill, Bolton, Lancs. BL5 2EU

Tel/Fax: 01942 81 11 33

ZXATL

Drawing:
Installation of a 90 cm wall mounted parabolic satellite antenna at:
HALIFAX BUILDING SOCIETY
25 BRIDGE STREET, SPALDING,
LINCOLNSHIRE. PE11 1XG

Dwg No:	667A
Drawn By:	Brian Moulton
Date Drawn:	09/05/95
Scale:	1:100