



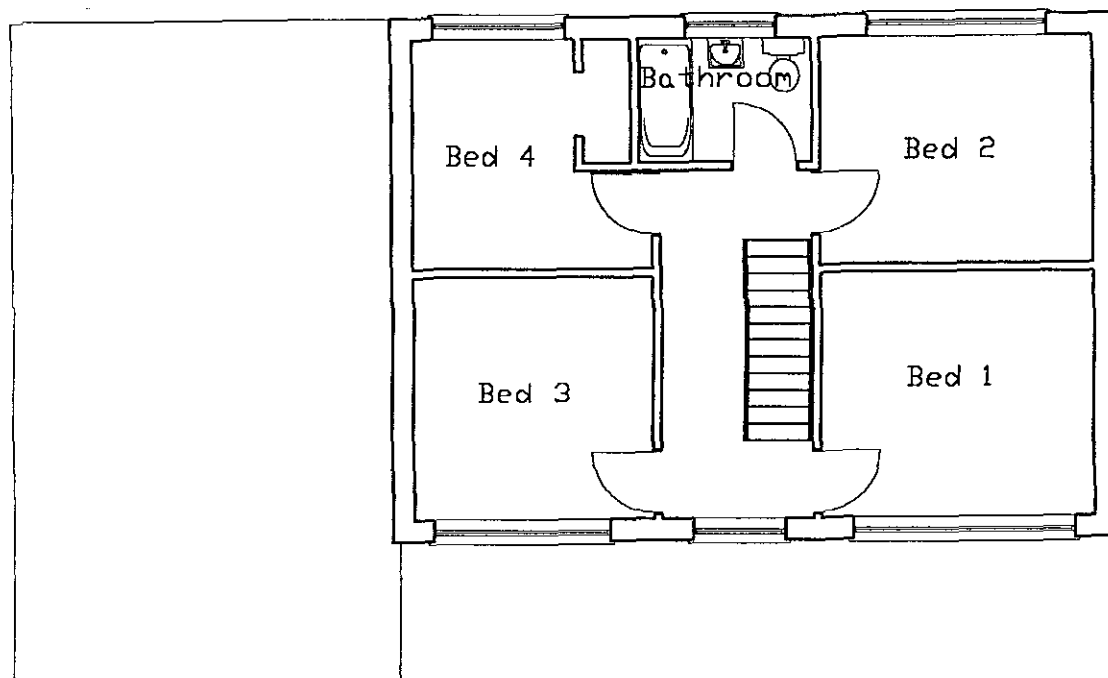


EXISTING FIRST FLOOR LAYOUT

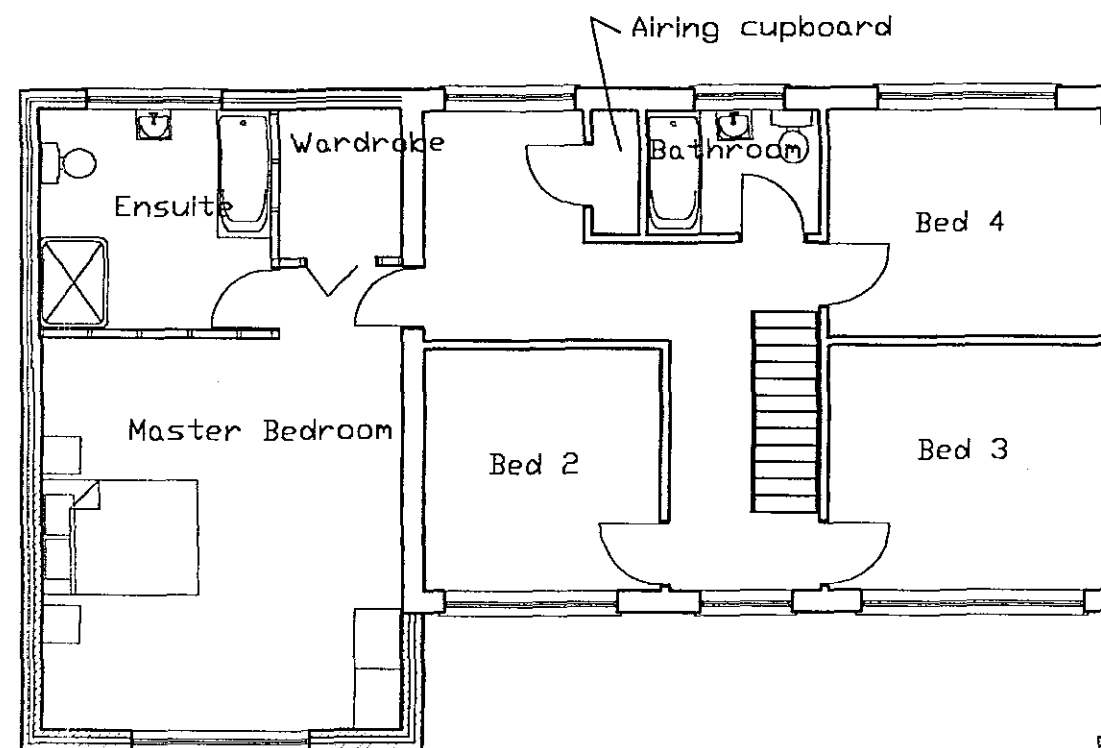


PROPOSED FIRST FLOOR LAYOUT

**DETERMINED
PLAN**

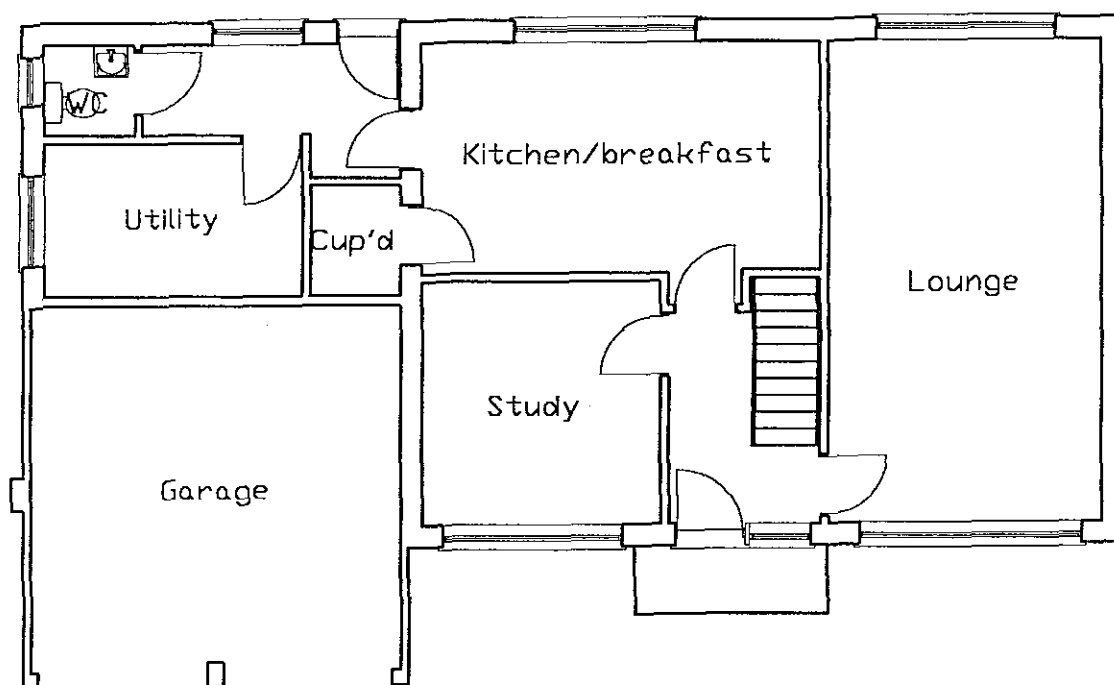

EXISTING GROUND FLOOR LAYOUT

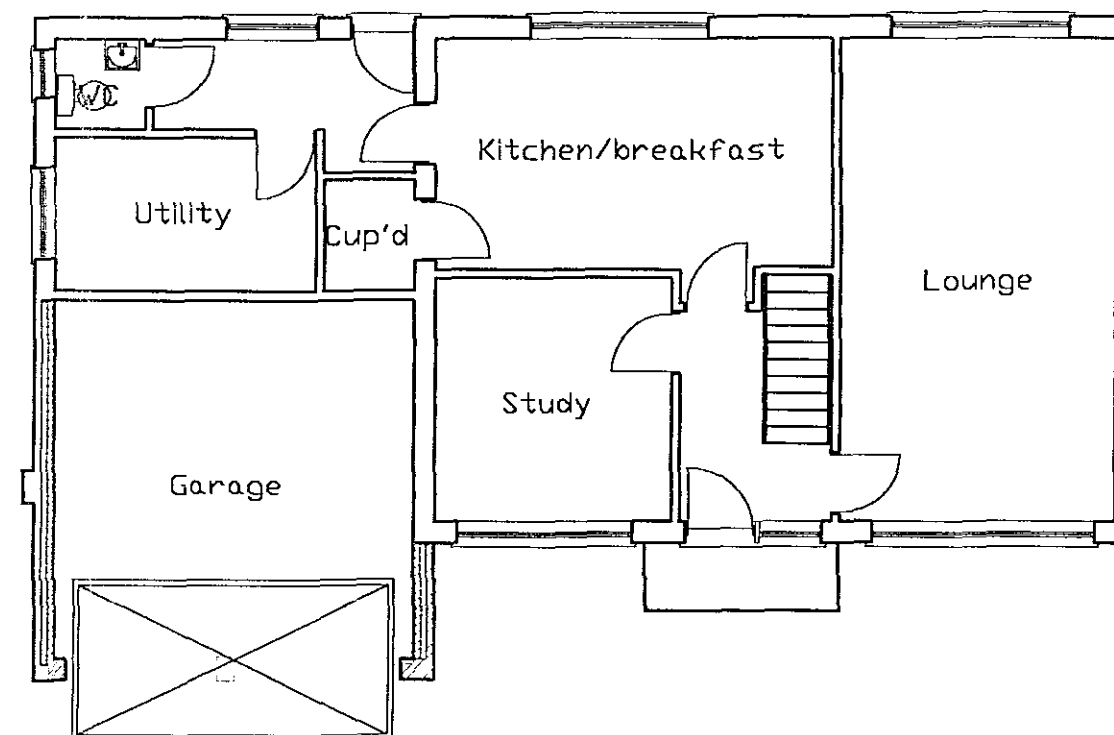

PROPOSED GROUND FLOOR LAYOUT

SHDC
Planning & Development
21 JUN 2004
Ref: 826/04

PROPOSED FIRST FLOOR EXTENSION AT
11 MALVERN AVENUE SPALDING PE11 2DG
FOR MR AND MRS MUNCEY

EXISTING and PROPOSED LAYOUT PLANS

Job No LDC 21. 08. 04

Dwg No: 2

Scale 1:100

June 2004