


M2

BUILDING CONSULTANTS LLP

8 TEAL GROVE, COWBIT, SPALDING, Lincs. PE12 6XG
TEL / FAX 01406 380139
E MAIL: jane@m2buildingconsultants.co.uk

DO NOT SCALE FROM THIS DRAWING

The contractor is to check all dimensions on site and report to the surveyor any discrepancies or omissions. This drawing is the copyright property of M2 Building Consultants LLP.

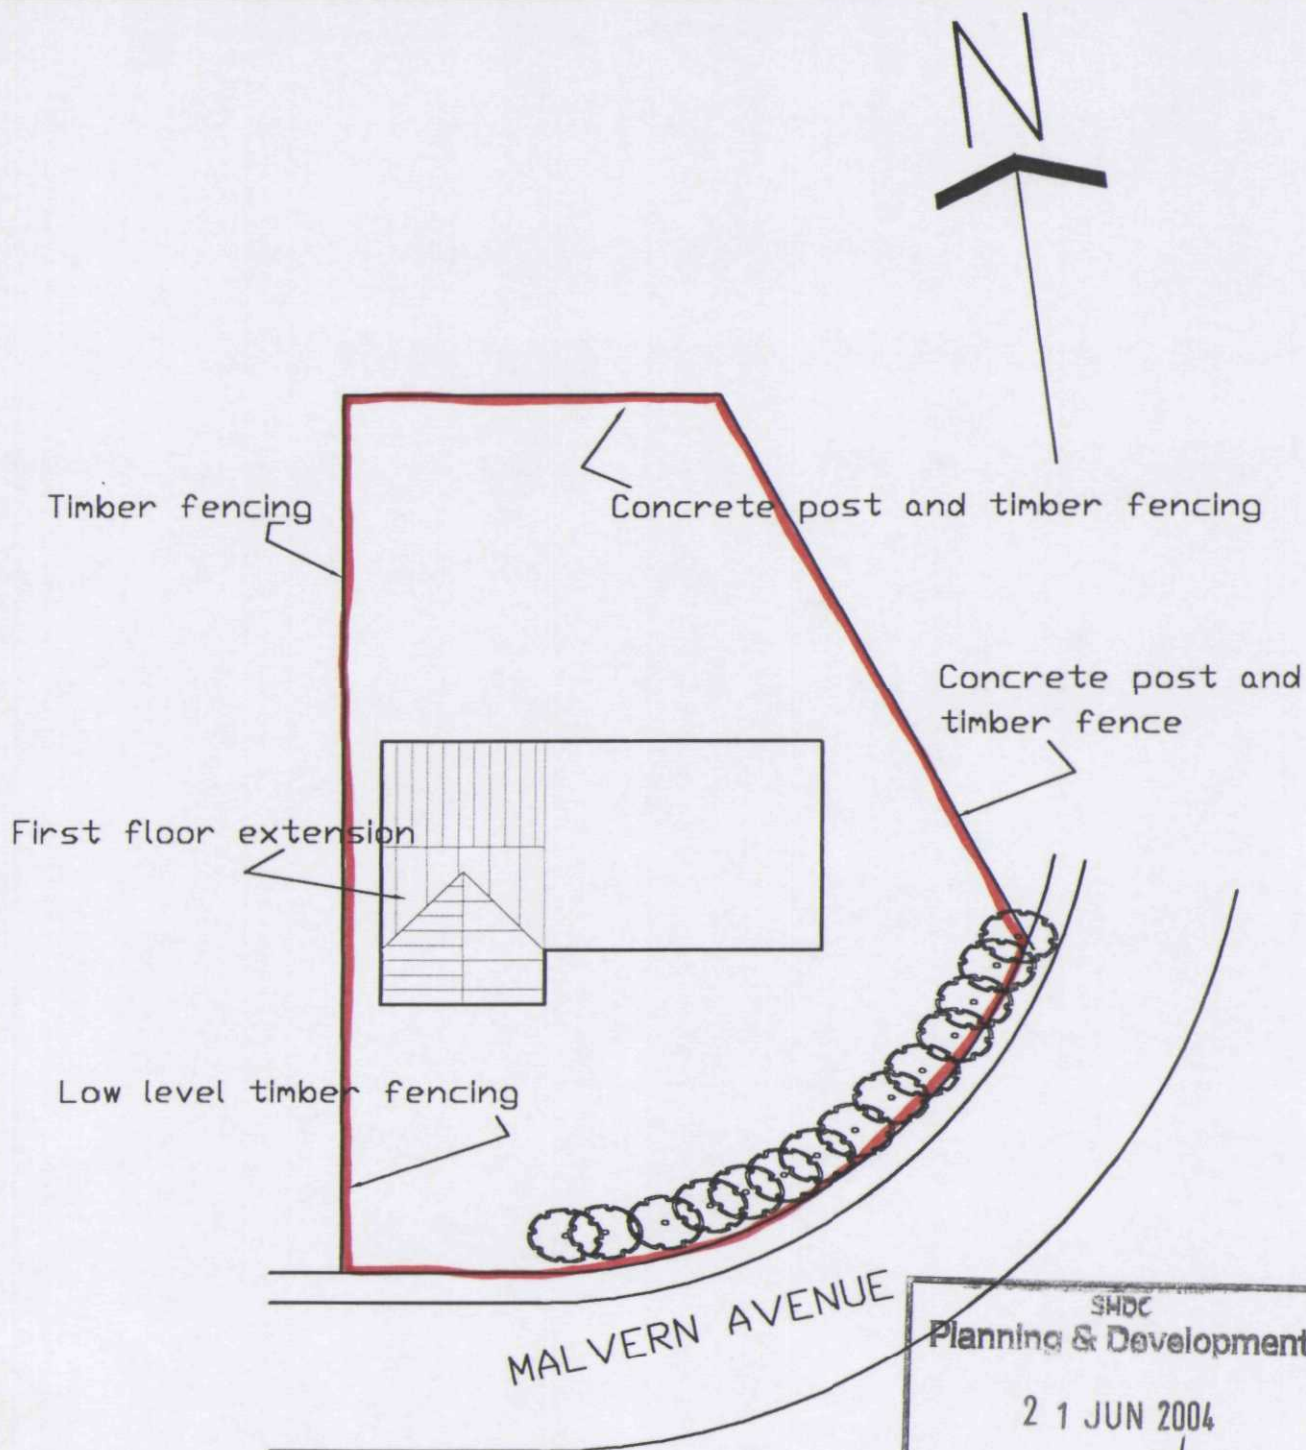

BLOCK PLAN SCALE 1:250

SHDC
Planning & Development

21 JUN 2004

Ref:

26/04

PROJECT PROPOSED FIRST FLOOR EXTENSION AT 11 MALVERN AVENUE SPALDING PE11 2DG			BLOCK PLAN	
DRAWN JM	DATE JUNE 2004	SCALE 1:250	DWG NR. LOC.21.08.04/1	

DETERMINED
PLAN