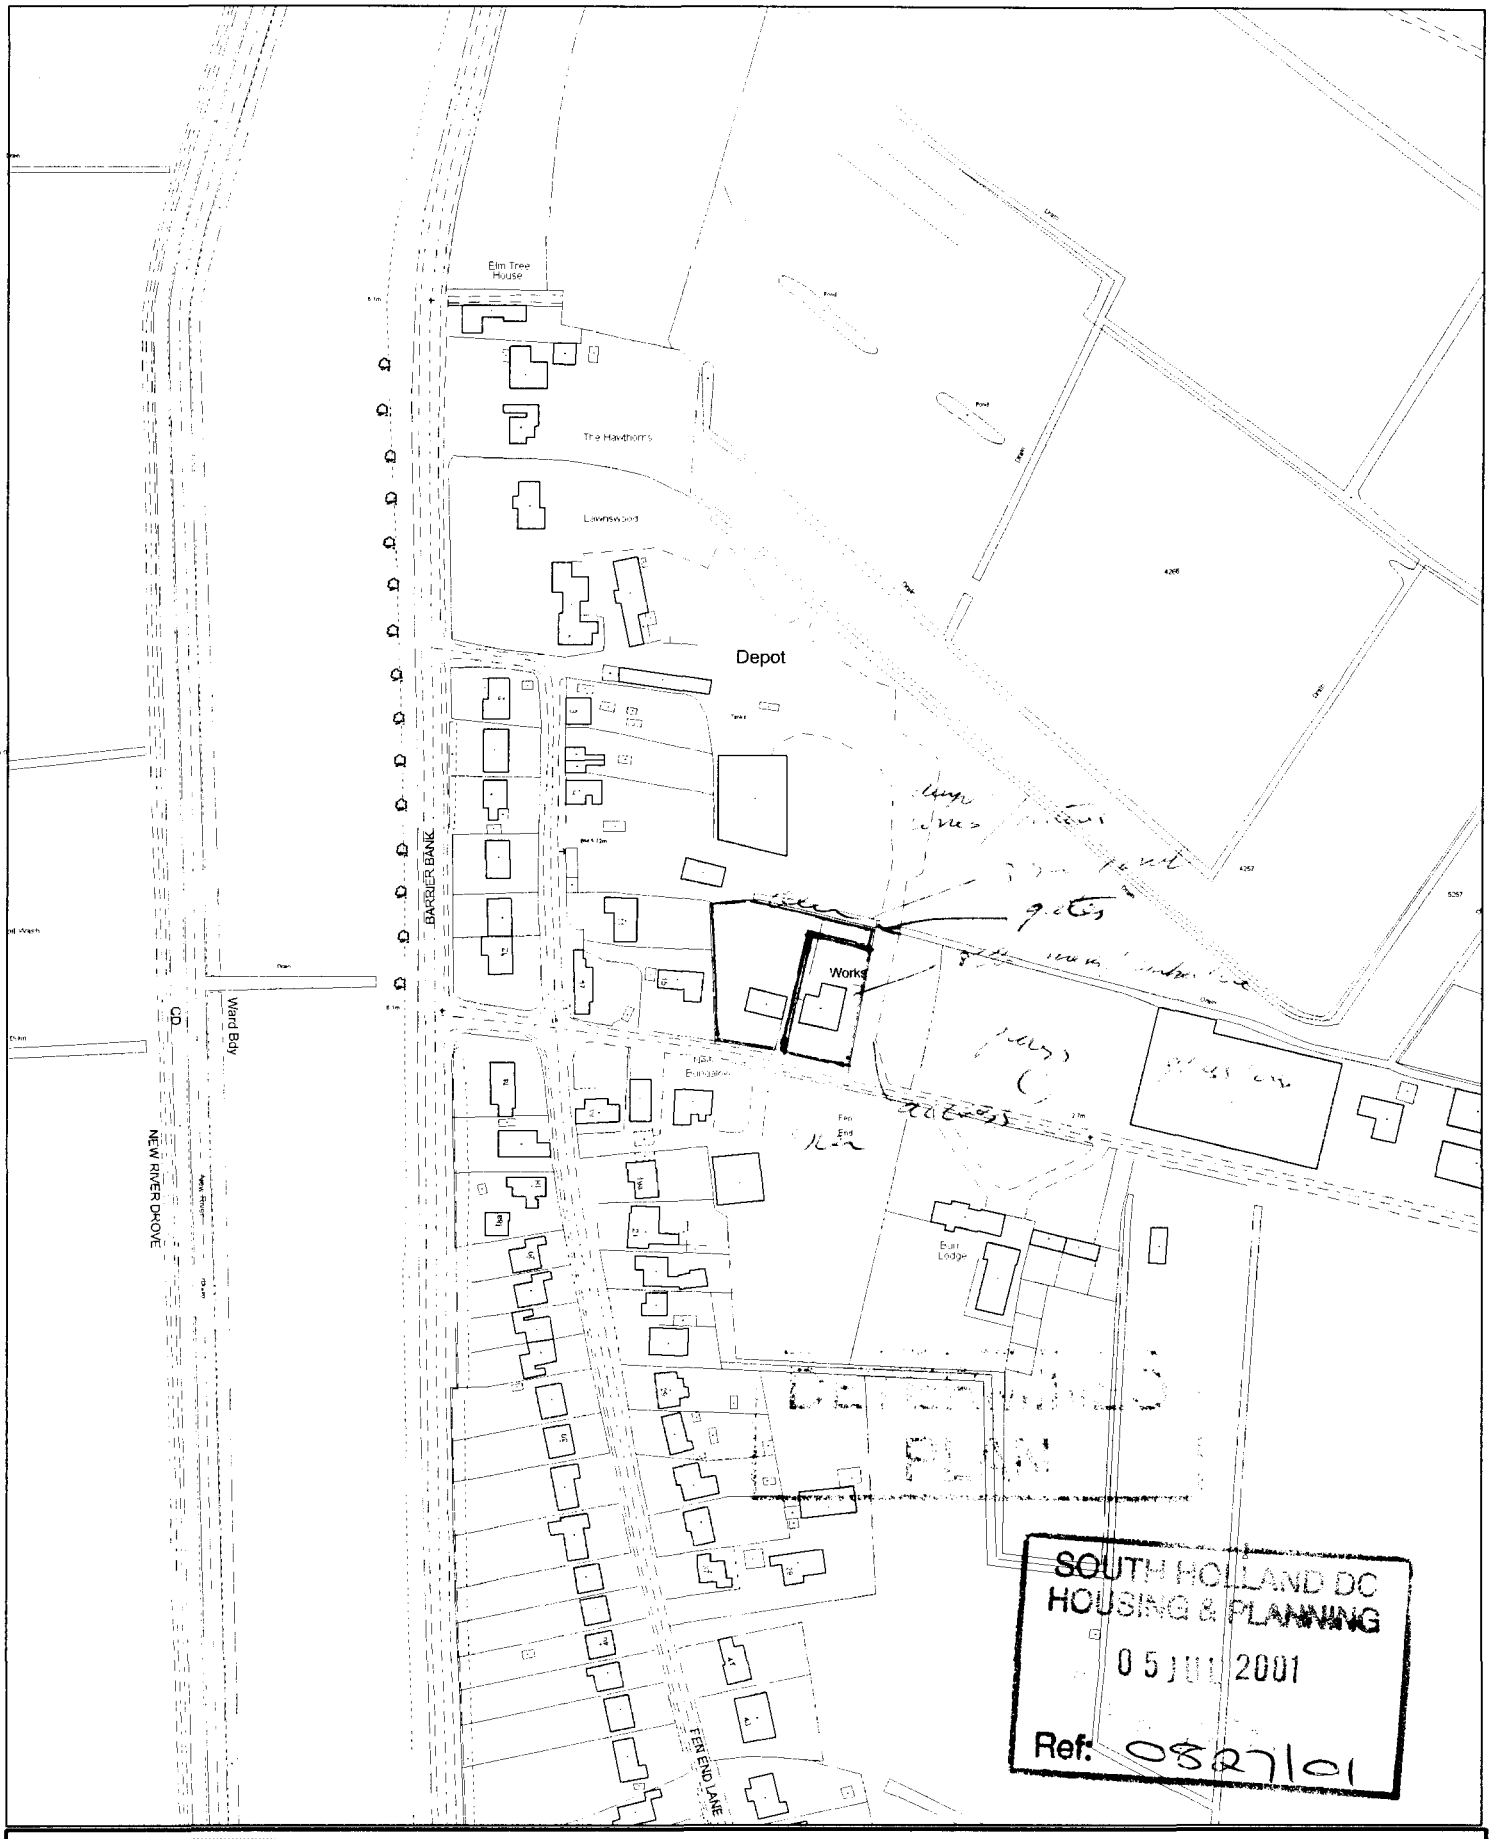


SOUTH HOLLAND DC
HOUSING & PLANNING
05 JUL 2001
Ref: 0827/01

[redacted]

Council Offices, Priory Road, Spalding,
Lincolnshire PE11 2XE

This copy has been produced specifically for the map return scheme purposes only. No further copies may be made.

Scale: 1:2500

This map is reproduced from Ordnance Survey material with permission of Ordnance Survey on behalf of Her Majesty's Stationery Office (c) Crown copyright. Unauthorised reproduction infringes Crown copyright and may lead to prosecution or civil proceedings. South Holland District Council LA079413 2001

SOUTH HOLLAND DC
HOUSING & PLANNING
03 JUL 2001
Ref: 0827/01

EXISTING HEDGING.

- PROPOSED REDEVELOPMENT TO PROVIDE 2 NO. RESIDENTIAL BUILDING PLOTS.
- WHITWELL'S GARAGE.
- BURR LANE · SPALDING · LINCOLNSHIRE.

for.

- MR. + MRS. G. H. WHITWELL.

DRAWING NO. 01 / 38 / 01 JULY. 2001.

- SCALE. APPROX. 1: 200 .

- R. N. COWLING. MBIAT. ARCHITECTURAL TECHNOLOGIST.
- 9. GALWAY CLOSE. SPALDING · LINCS · PE11 3FL.
TEL / FAX. (01775) 723836

existing bungalow

PRIVATE DRIVE TO REAR OF EXISTING PROPERTY.

PLOT 1 PLOT 2

spalding development boundary

WORKSHOPS TO BE REMOVED

gar. gar.

40.000

3.500

10.800 10.800

turning area

LOW SHRUBS & GROUND COVER

EXISTING SITE CORNER MARKER.

BURR LANE

access for existing property

proposed combined vehicular access for plots 1 and 2