


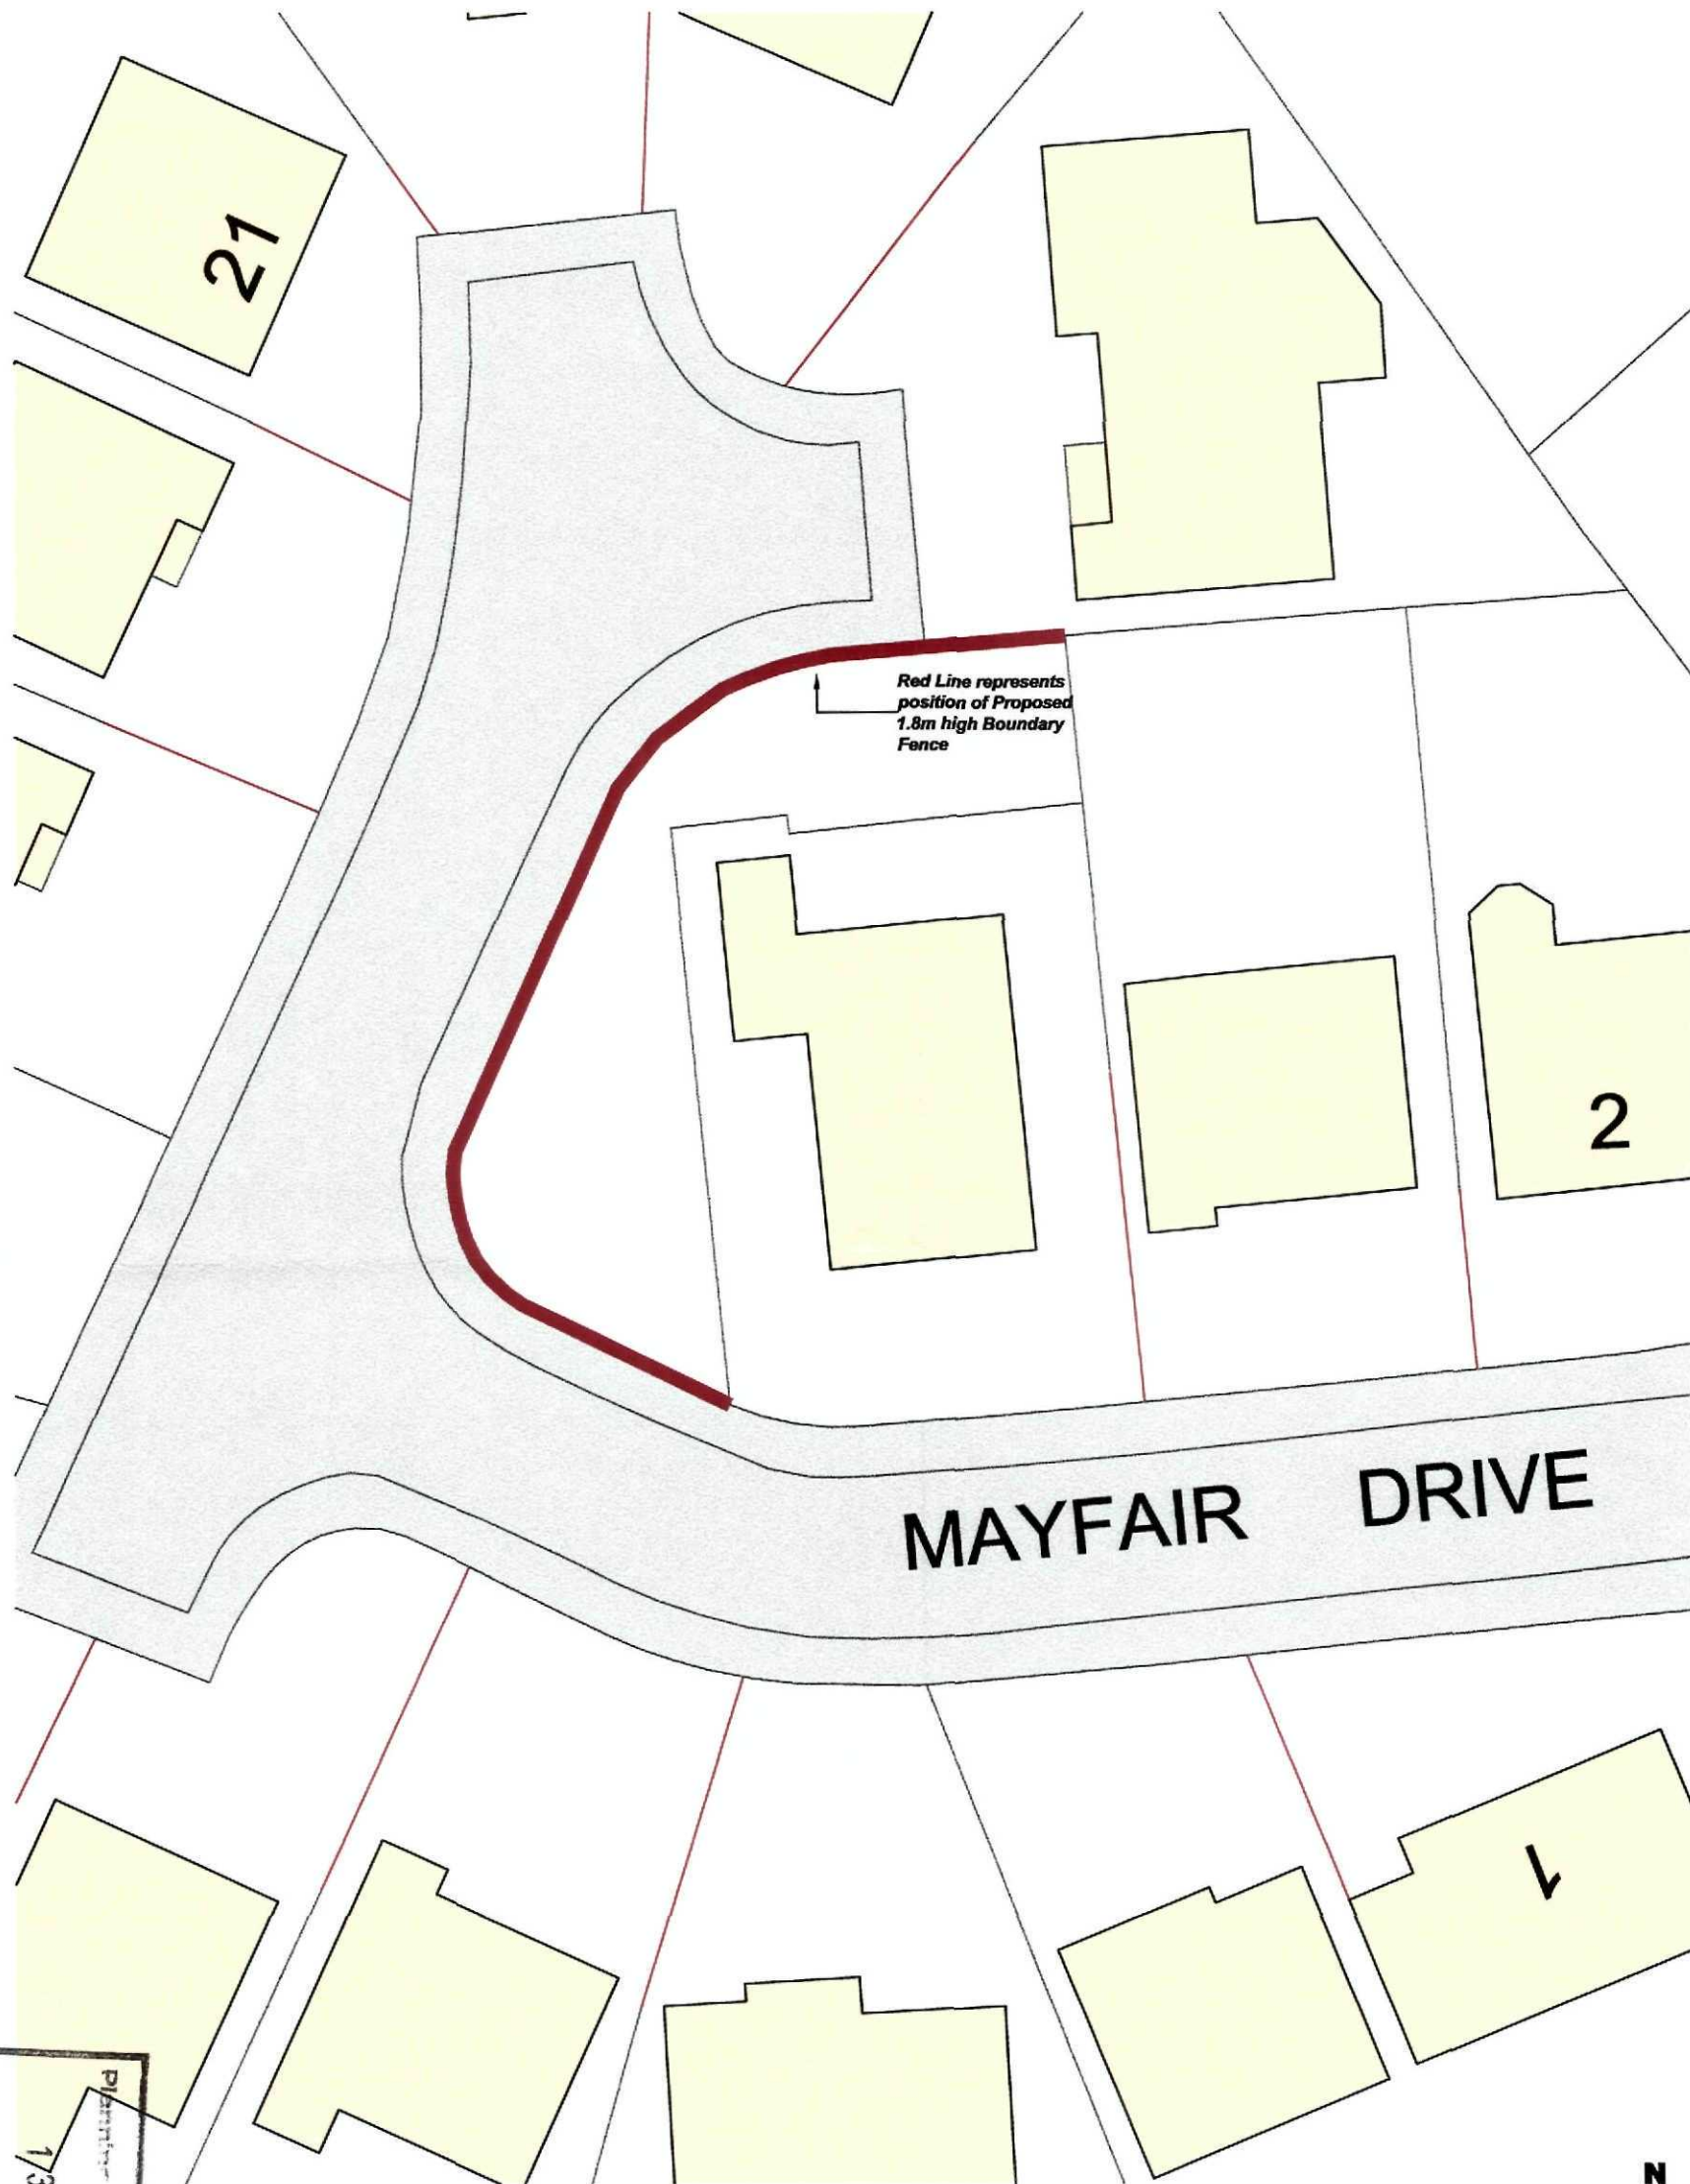

MAYFAIR DRIVE

Red Line represents
position of Proposed
1.8m high Boundary
Fence

Site Block Plan

Scale 1:250



Ref: 0827-10
1/3 OCT 2010
Planning Department



2nd Floor - 5B Sheepmarket
Spalding
PE11 1BH
Tel: 01775 768 921
e-mail: enquiries@remwaydesign.co.uk

Site :

6 Mayfair Drive
Spalding
PE11 2UG

Client :

Mr B Woolsey

Date : *****

Scale : as noted

Drawing No:

02