client:
MINI MARKET,
RIBAZ AZIZ RAZA,
20,WINSOVER ROAD,
SPALDING,
PE11 1EG,
07405805133

drawn: **DRW**

DO NOT SCALE OF THIS DRAWING
TAKE ALL DIMENSIONS ON SITE
(builders Note)
Do not start any works untill all the approvals have been obtained.
Any discrepancy to be reported tp Plans Drawn as soon as possible.


drawing title:
NEW FASCIA SIGN TO FRONTAGE

project:
PLANNING APPLICATION SOUTH HOLLAND DISTRICT COUNCIL.

PLANS DRAWN
tel.no
07952934281
07856609593
email
Bawinterbottom
@aol.com
www.plansdrawn.org

date:
AUGUST. 2016

project no.	drg. no.	A3 paper
WR 20	**04**	

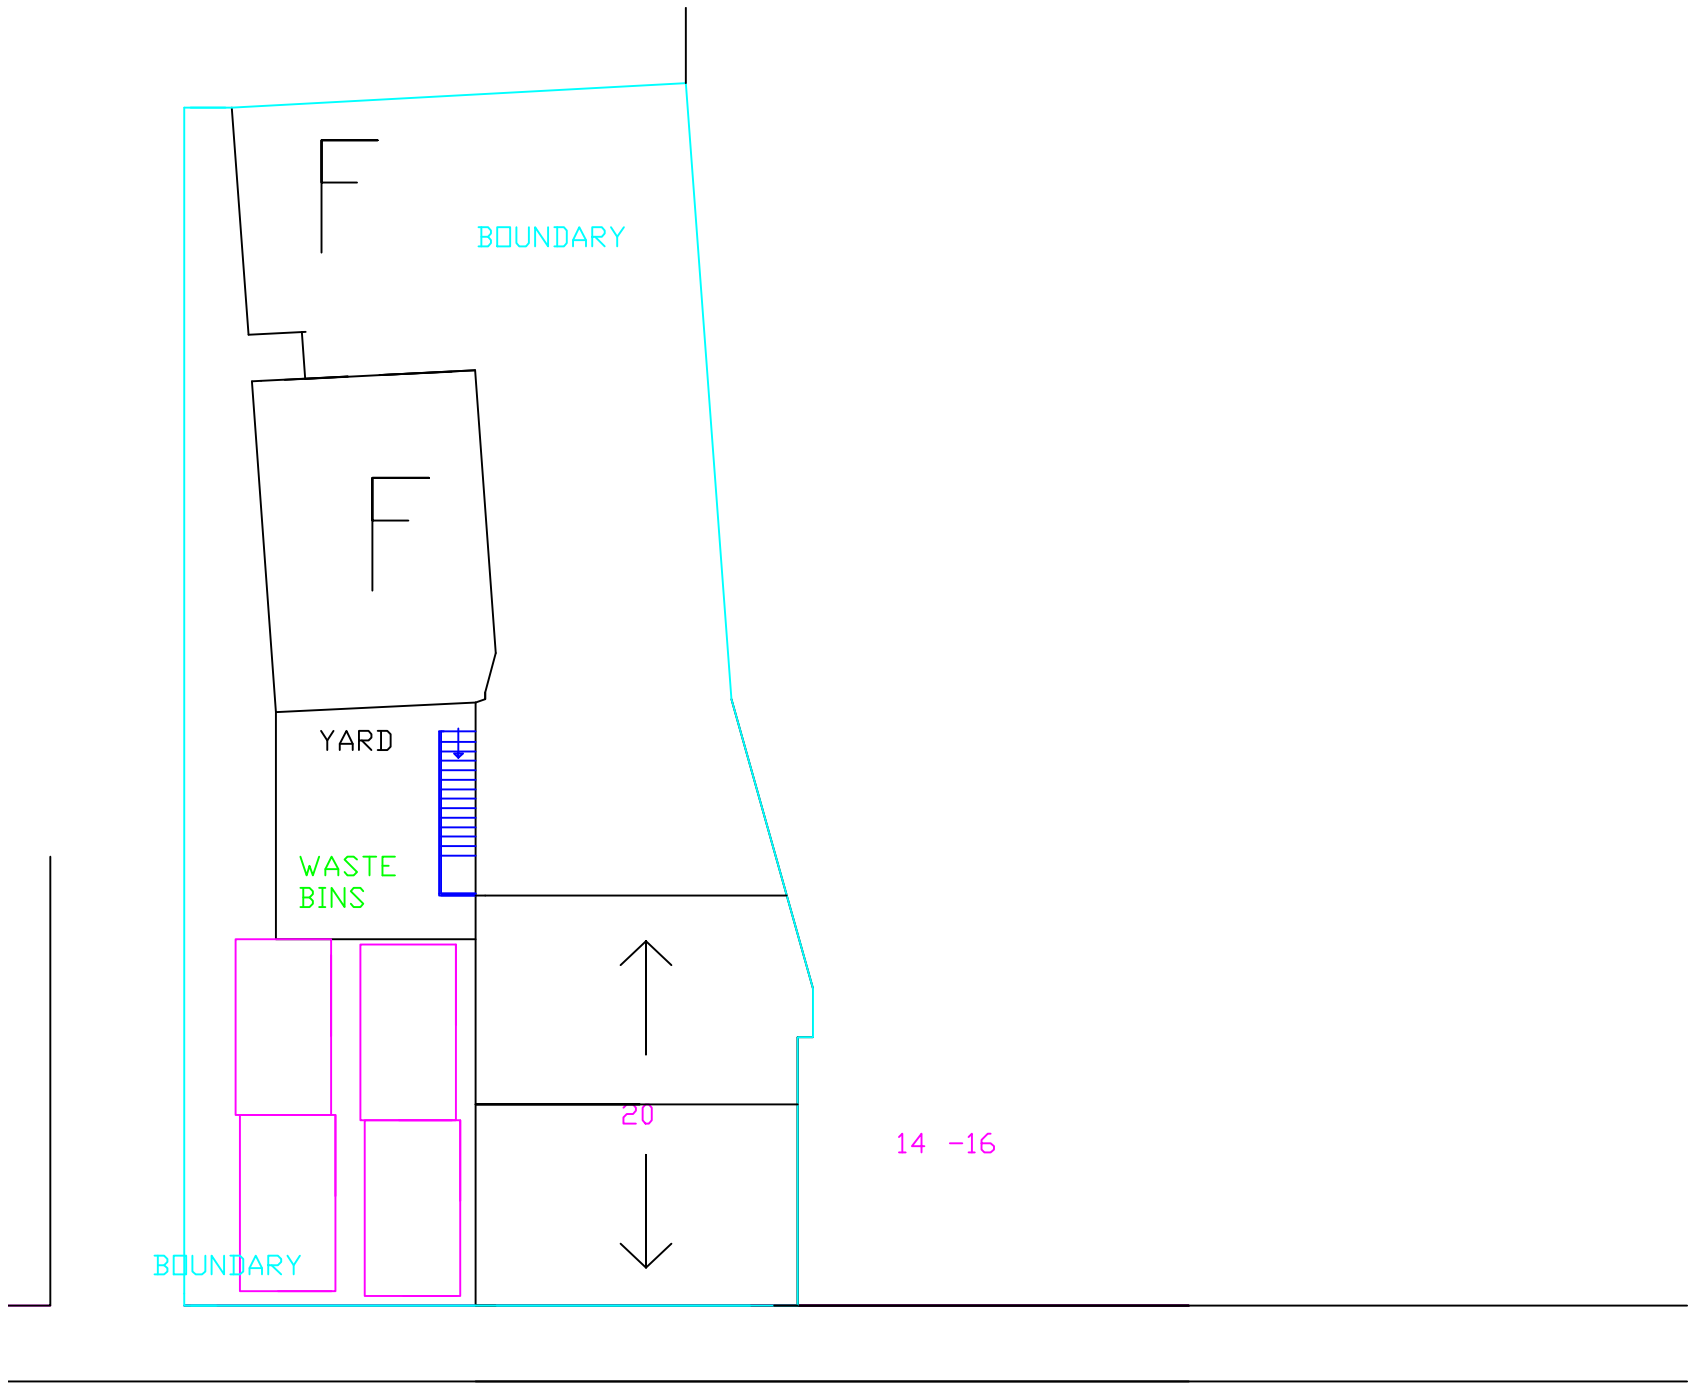

PROPOSED ROOF /BLOCK PLAN 1:200