



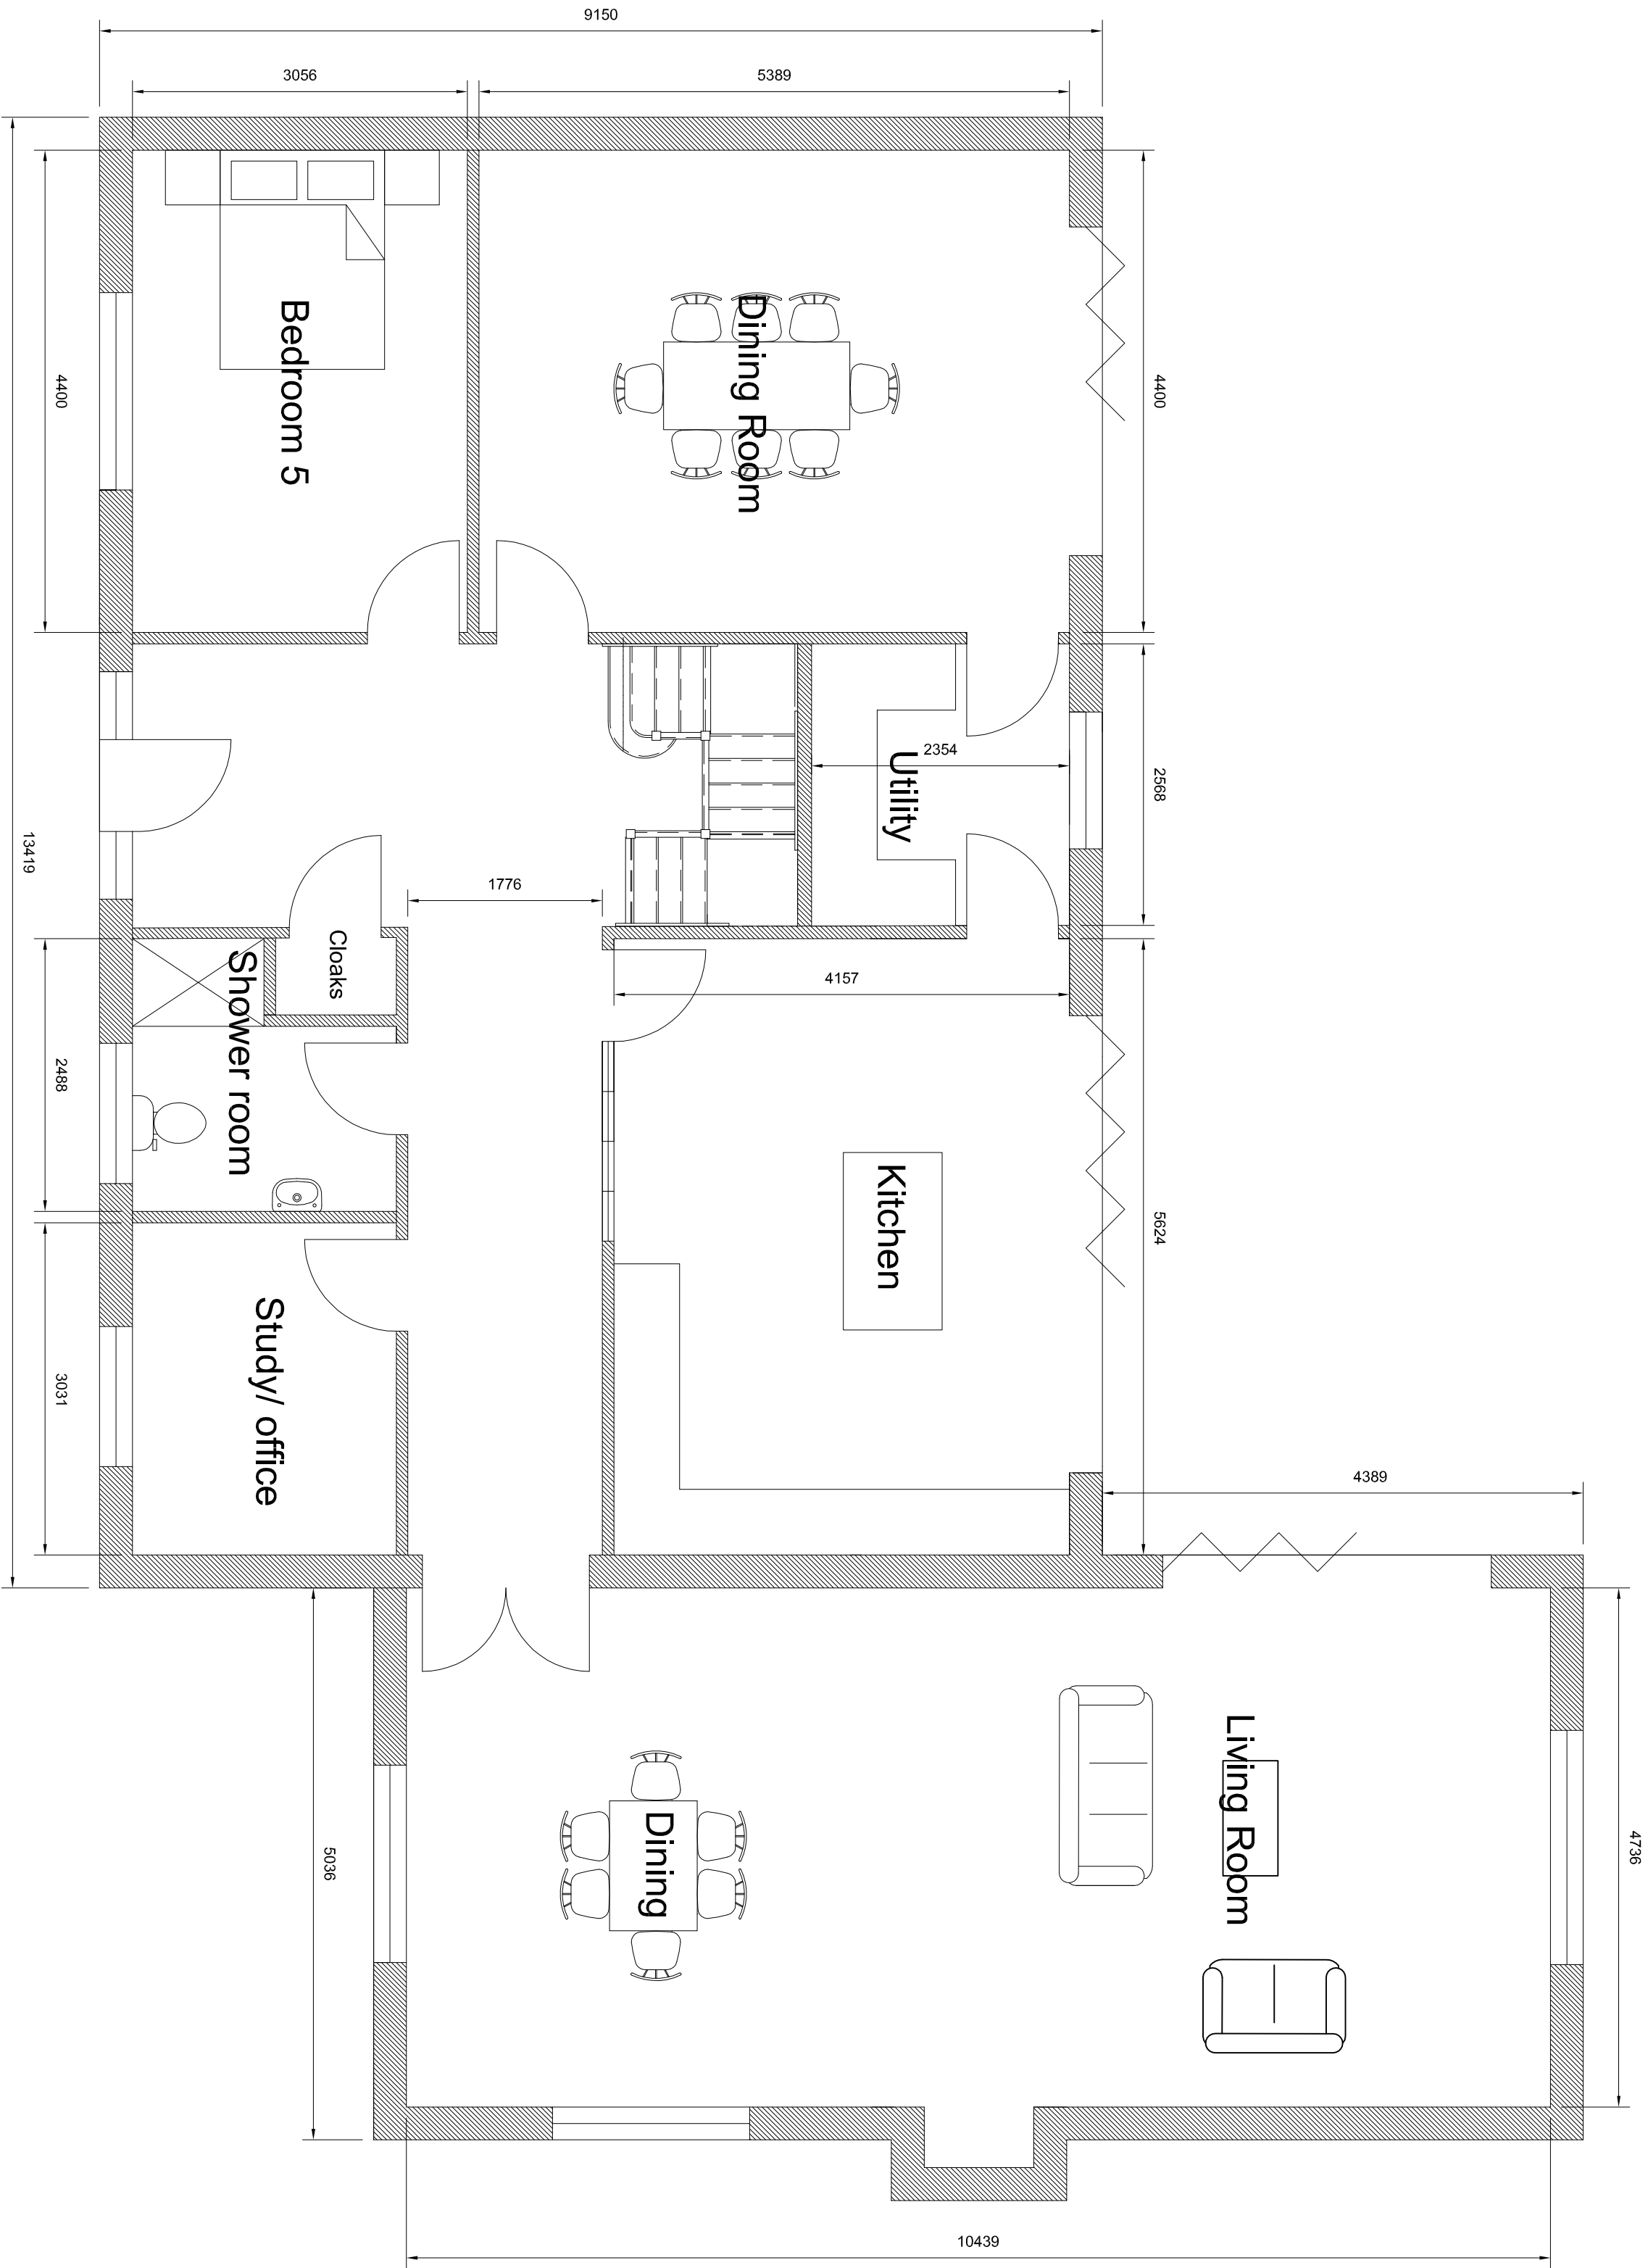


PROPOSED GROUND FLOOR PLAN

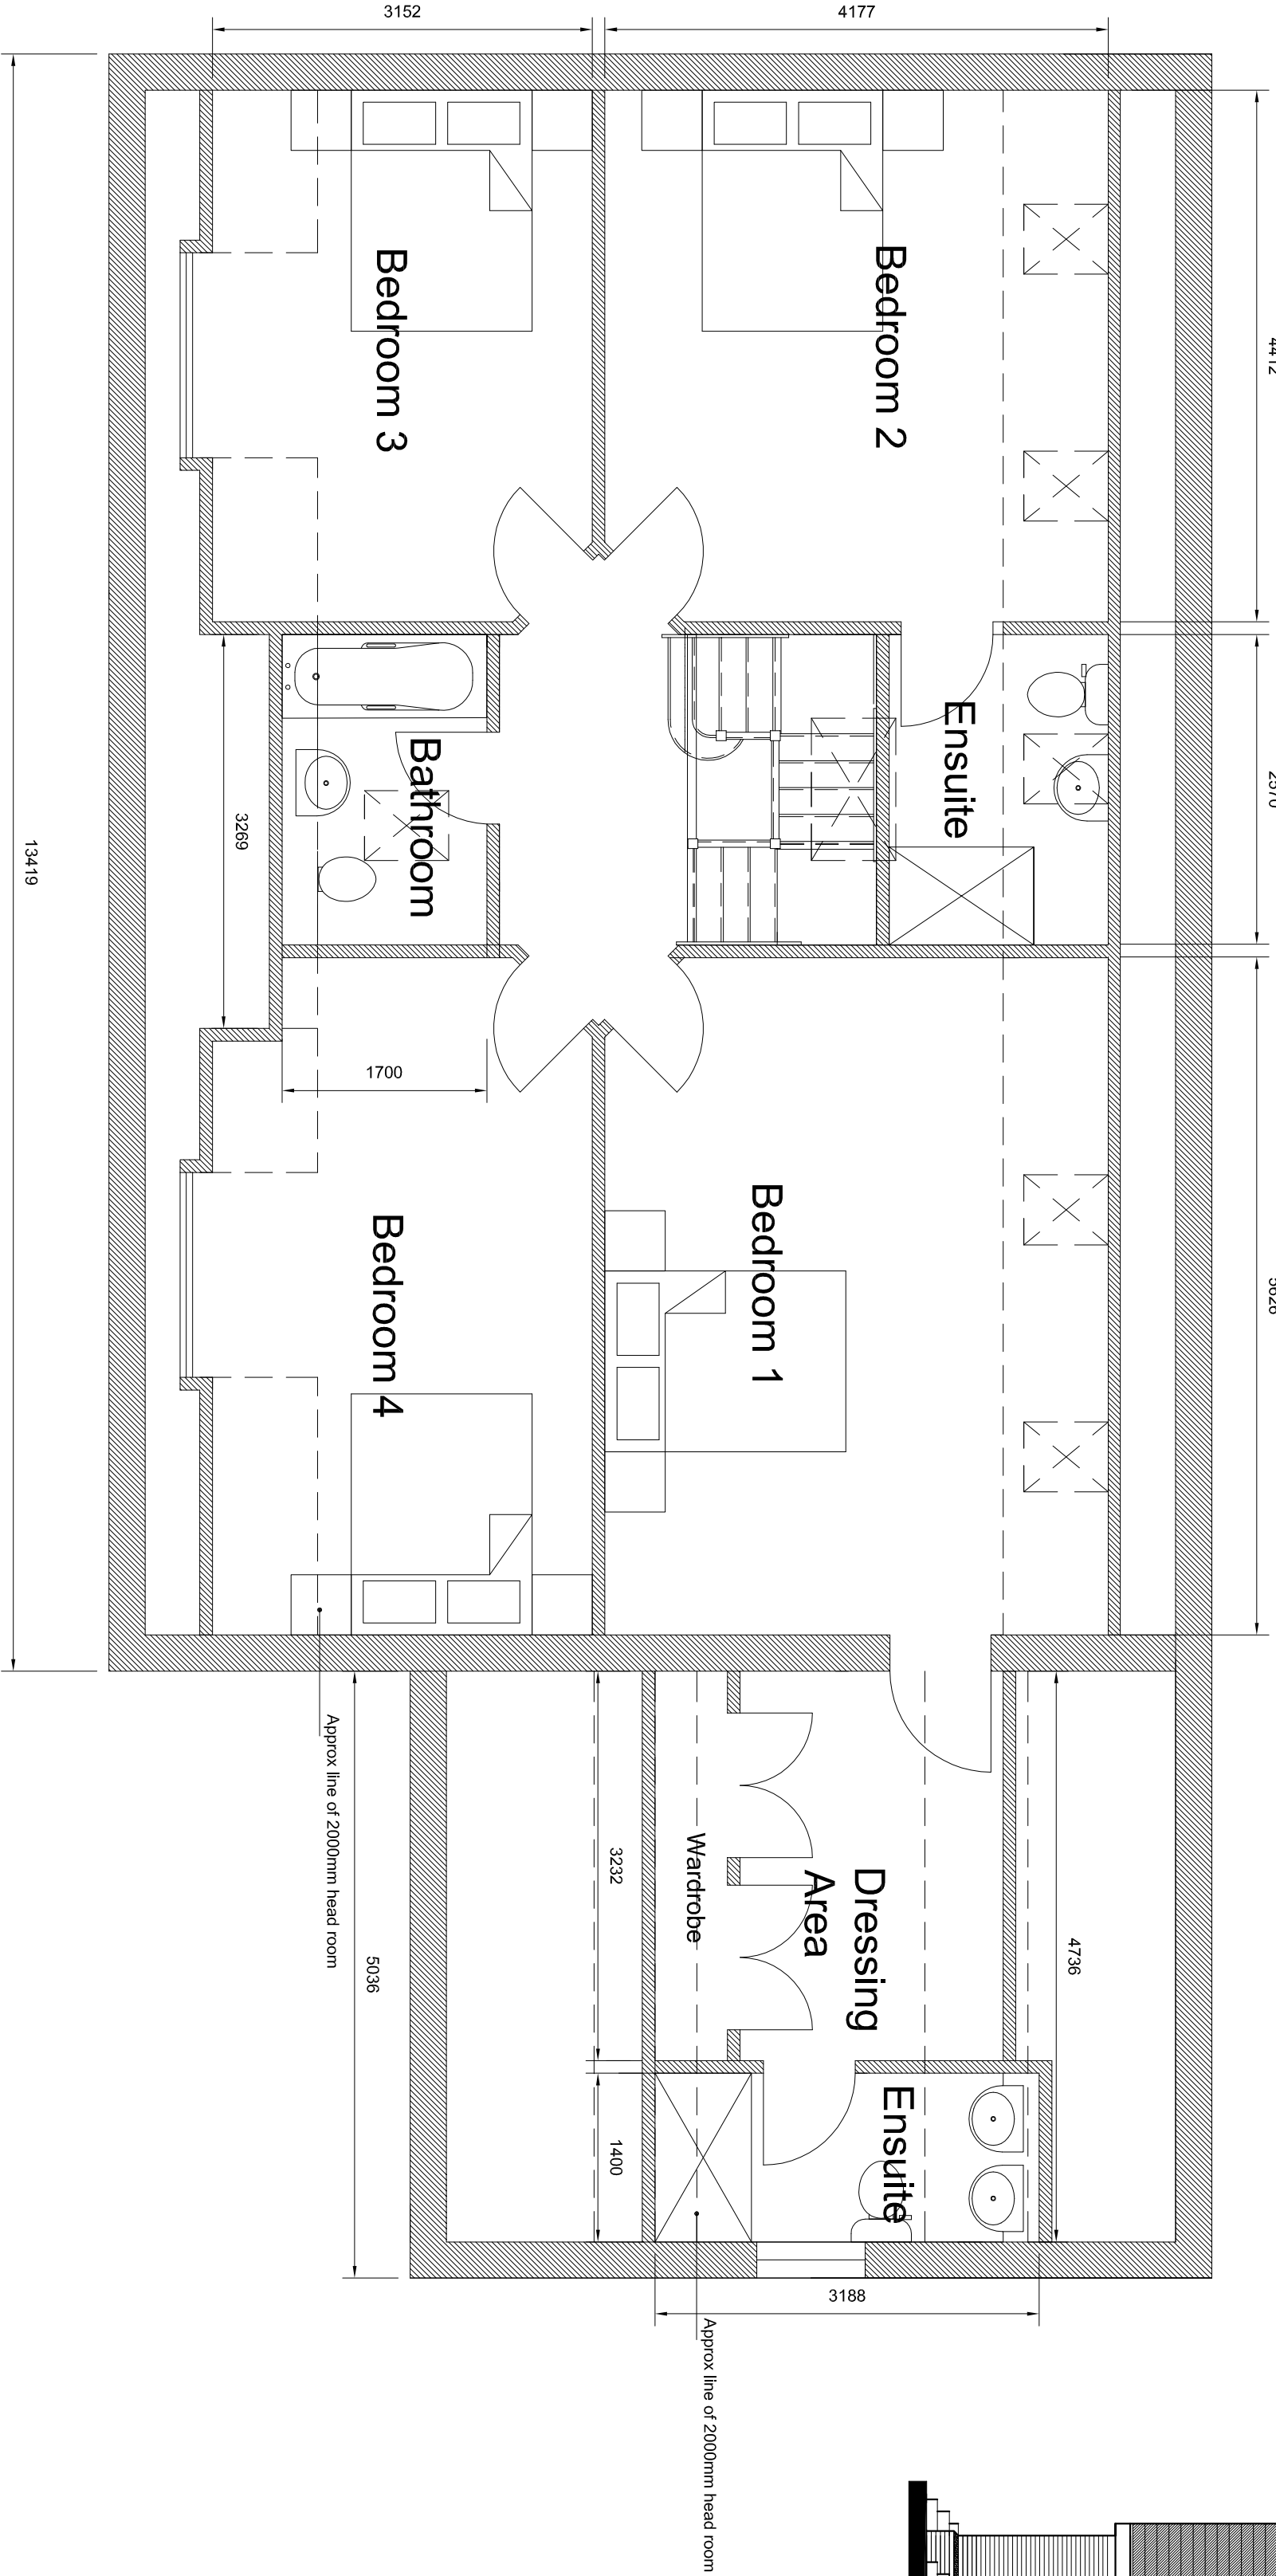



PROPOSED FIRST FLOOR PLAN



PROPOSED FRONT ELEVATION (south)

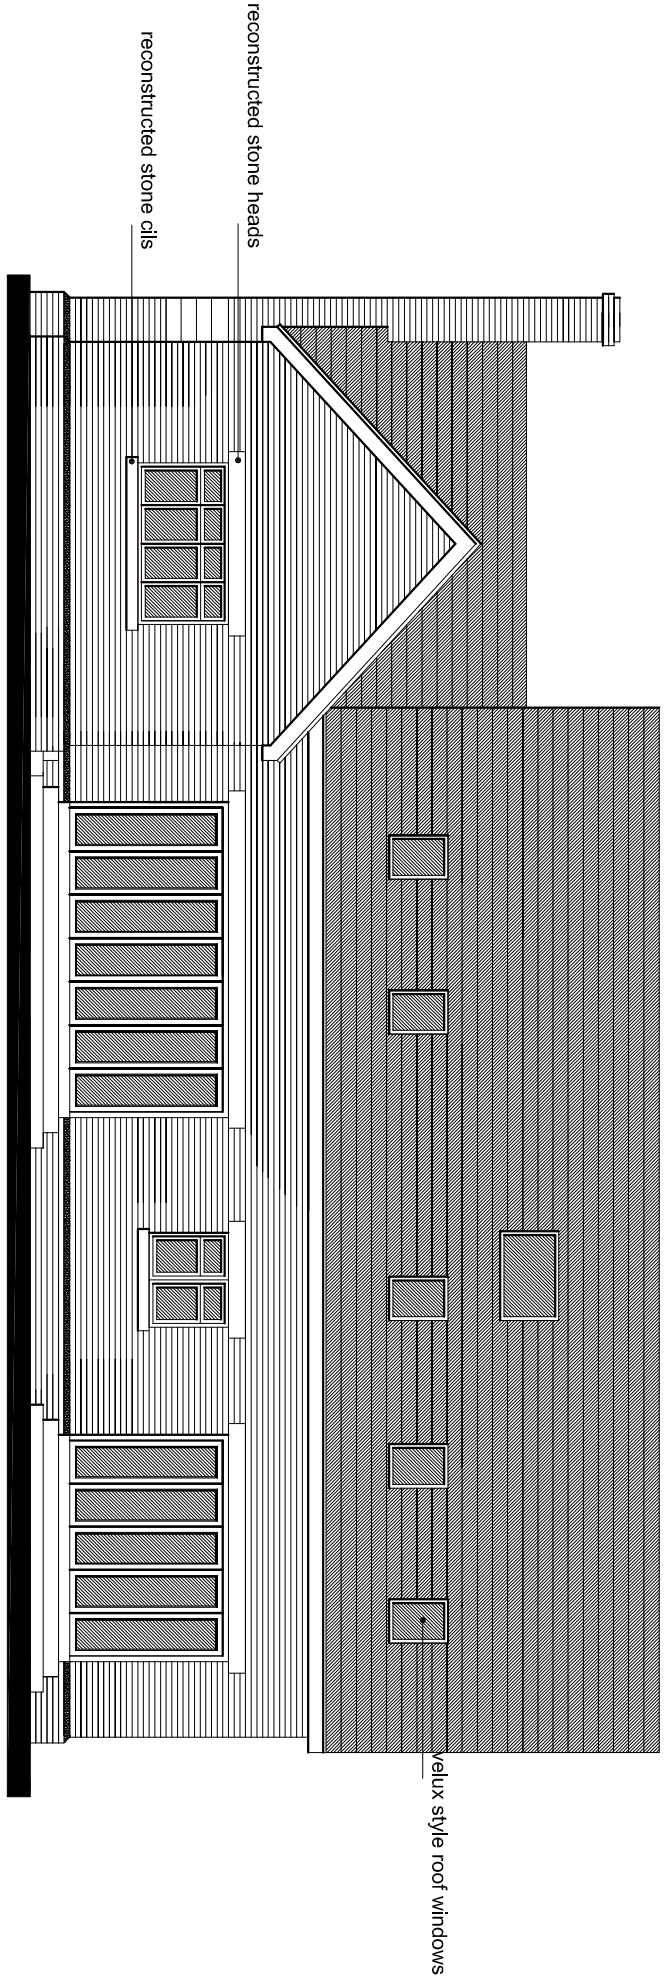

PROPOSED REAR ELEVATION (north)

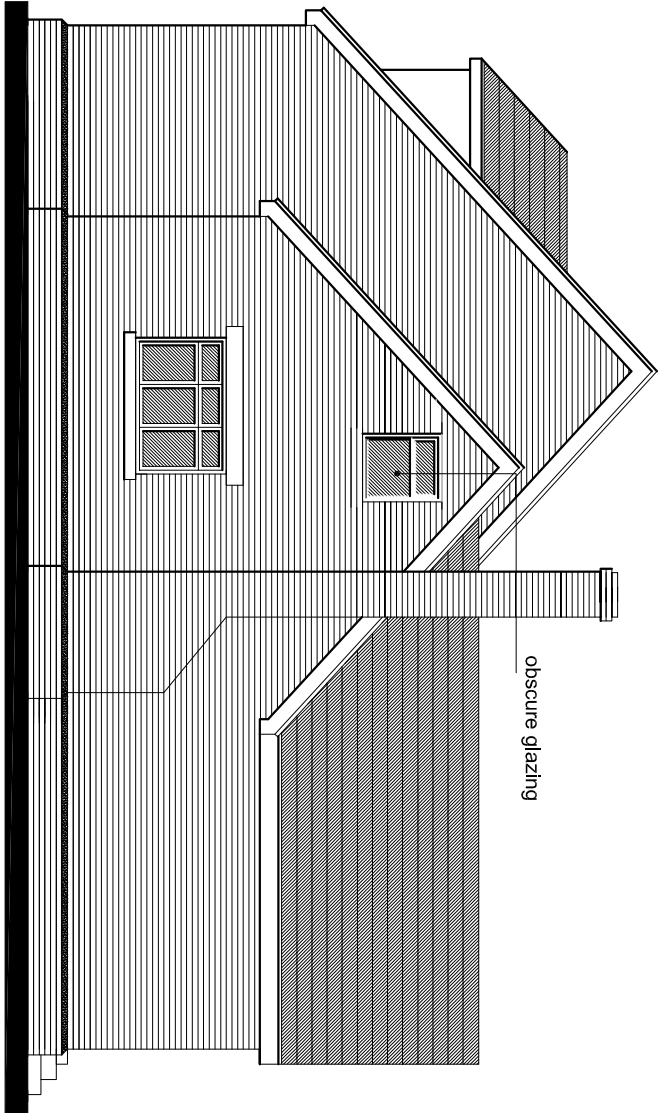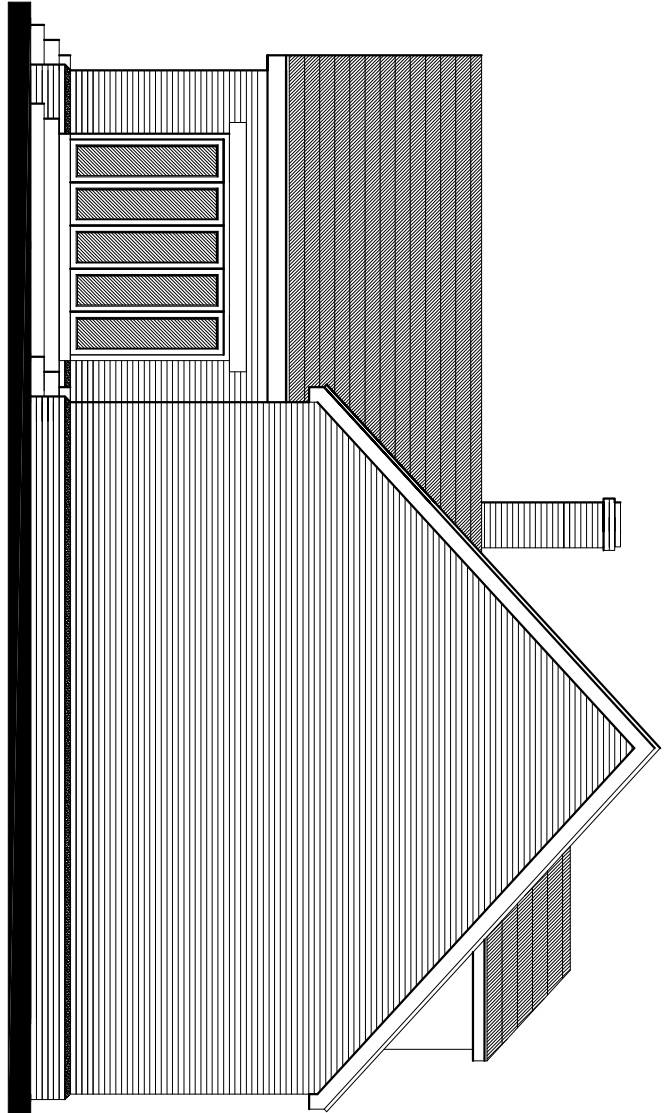

PROPOSED SIDE ELEVATION (west)

PROPOSED SIDE ELEVATION (east)