


Room Schedule Ground Floor		
Name	Area	Perimeter
Coats	0.55 m²	3.0 m
Dining Family Rm	19.60 m²	19.3 m
Entrance	7.20 m²	14.1 m
Kitchen	11.70 m²	13.8 m
Lounge	14.70 m²	16.4 m
Utility	5.60 m²	9.5 m
W.C	2.00 m²	6.3 m
Grand total: 7	61.35 m²	82.4 m

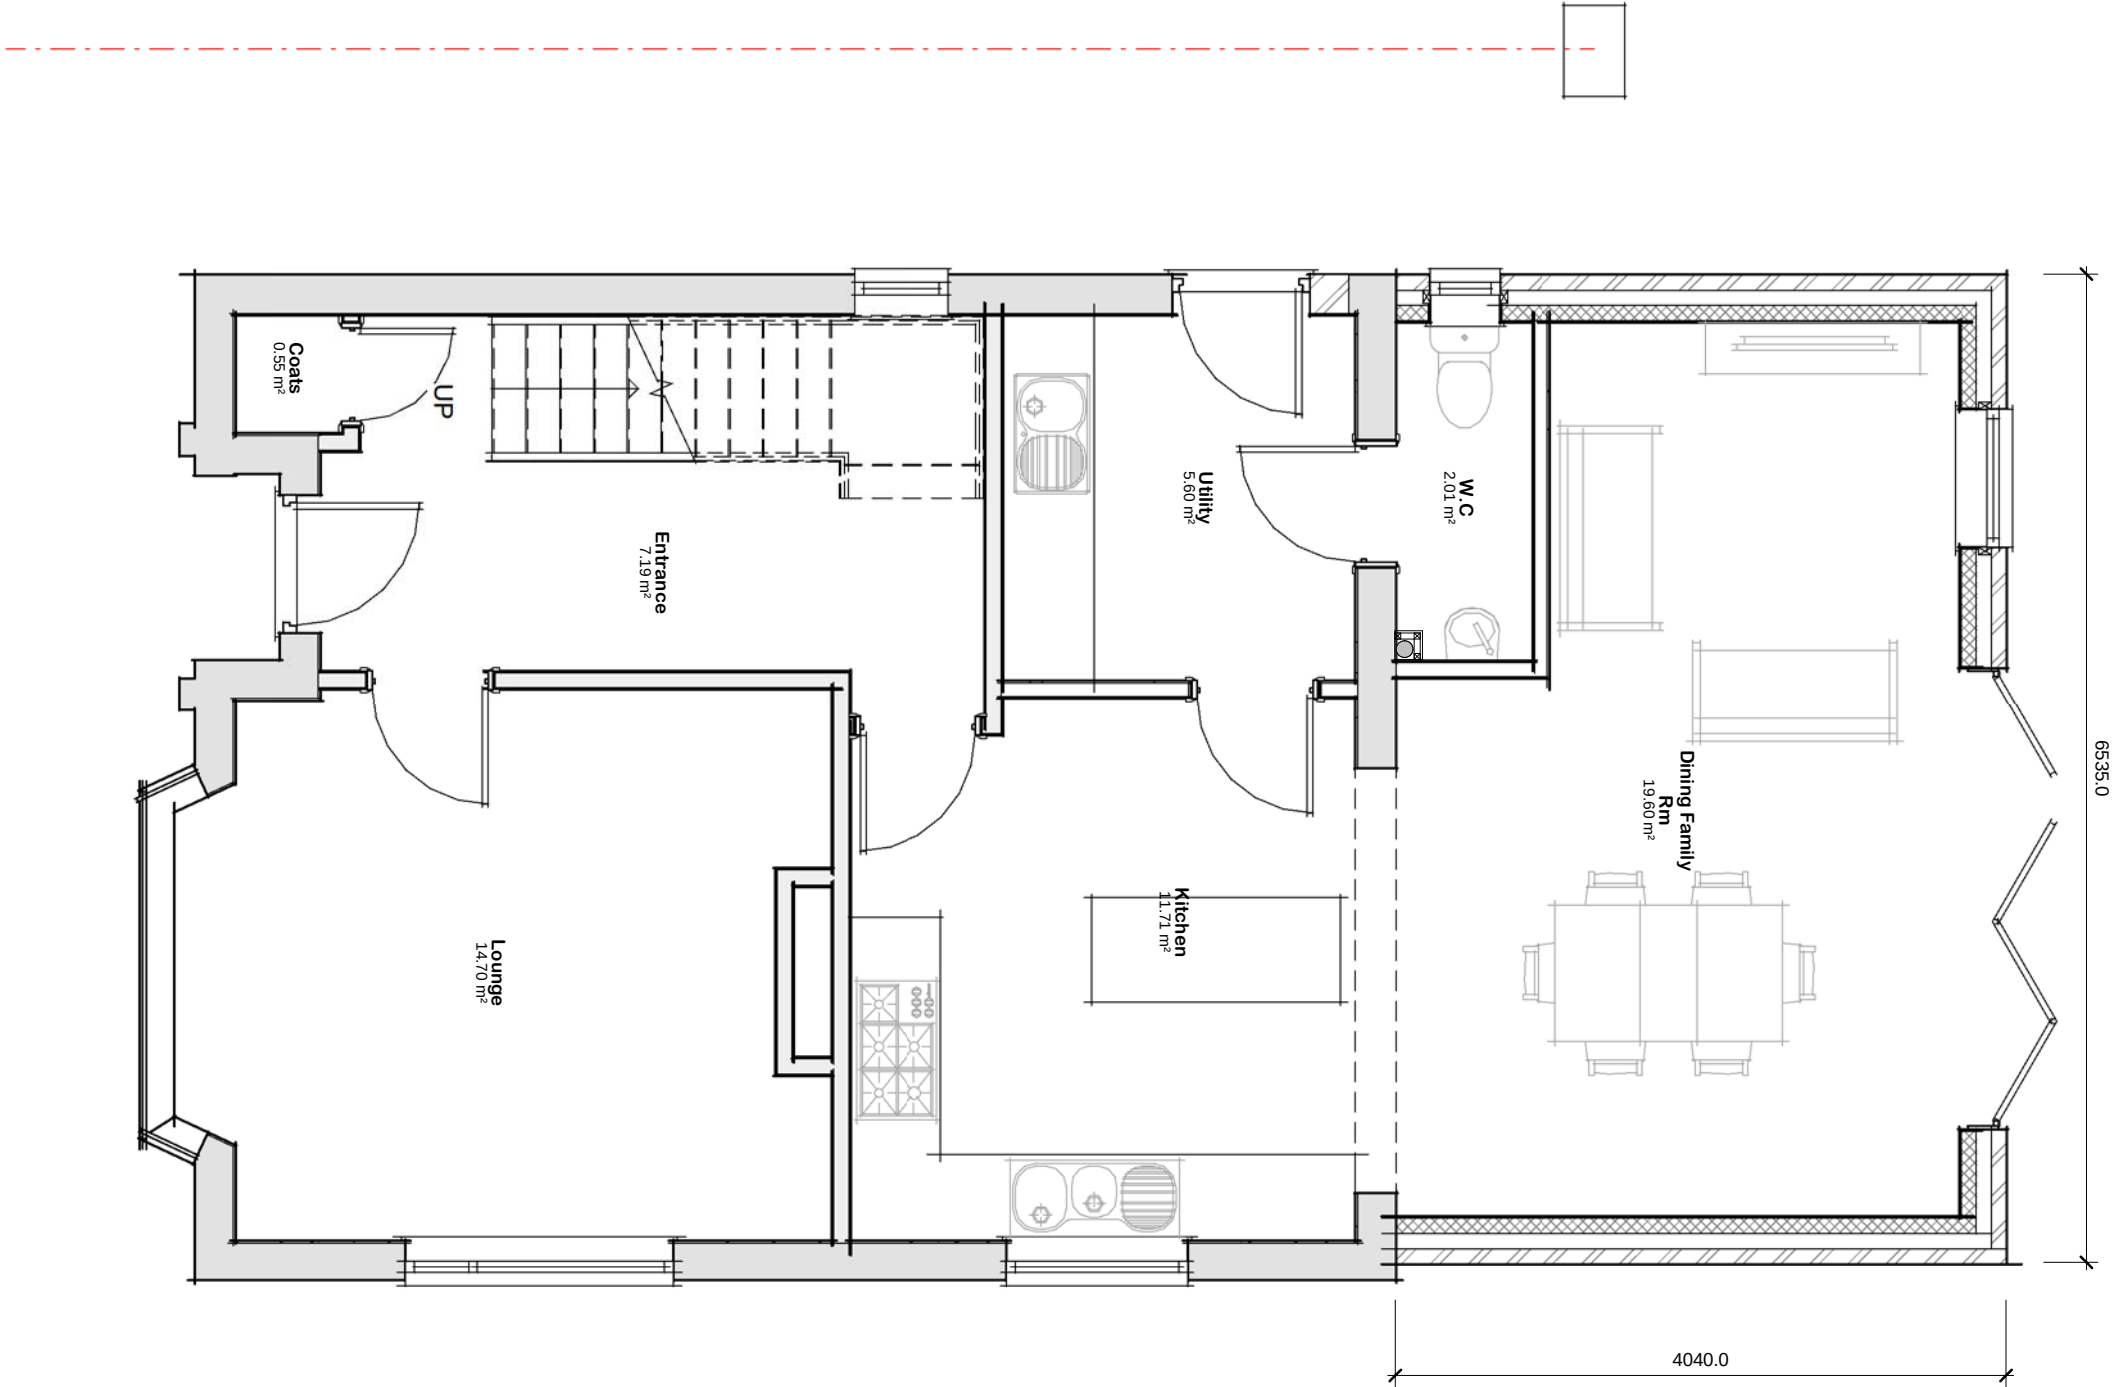

01 - Ground Floor Plan
1 : 50