

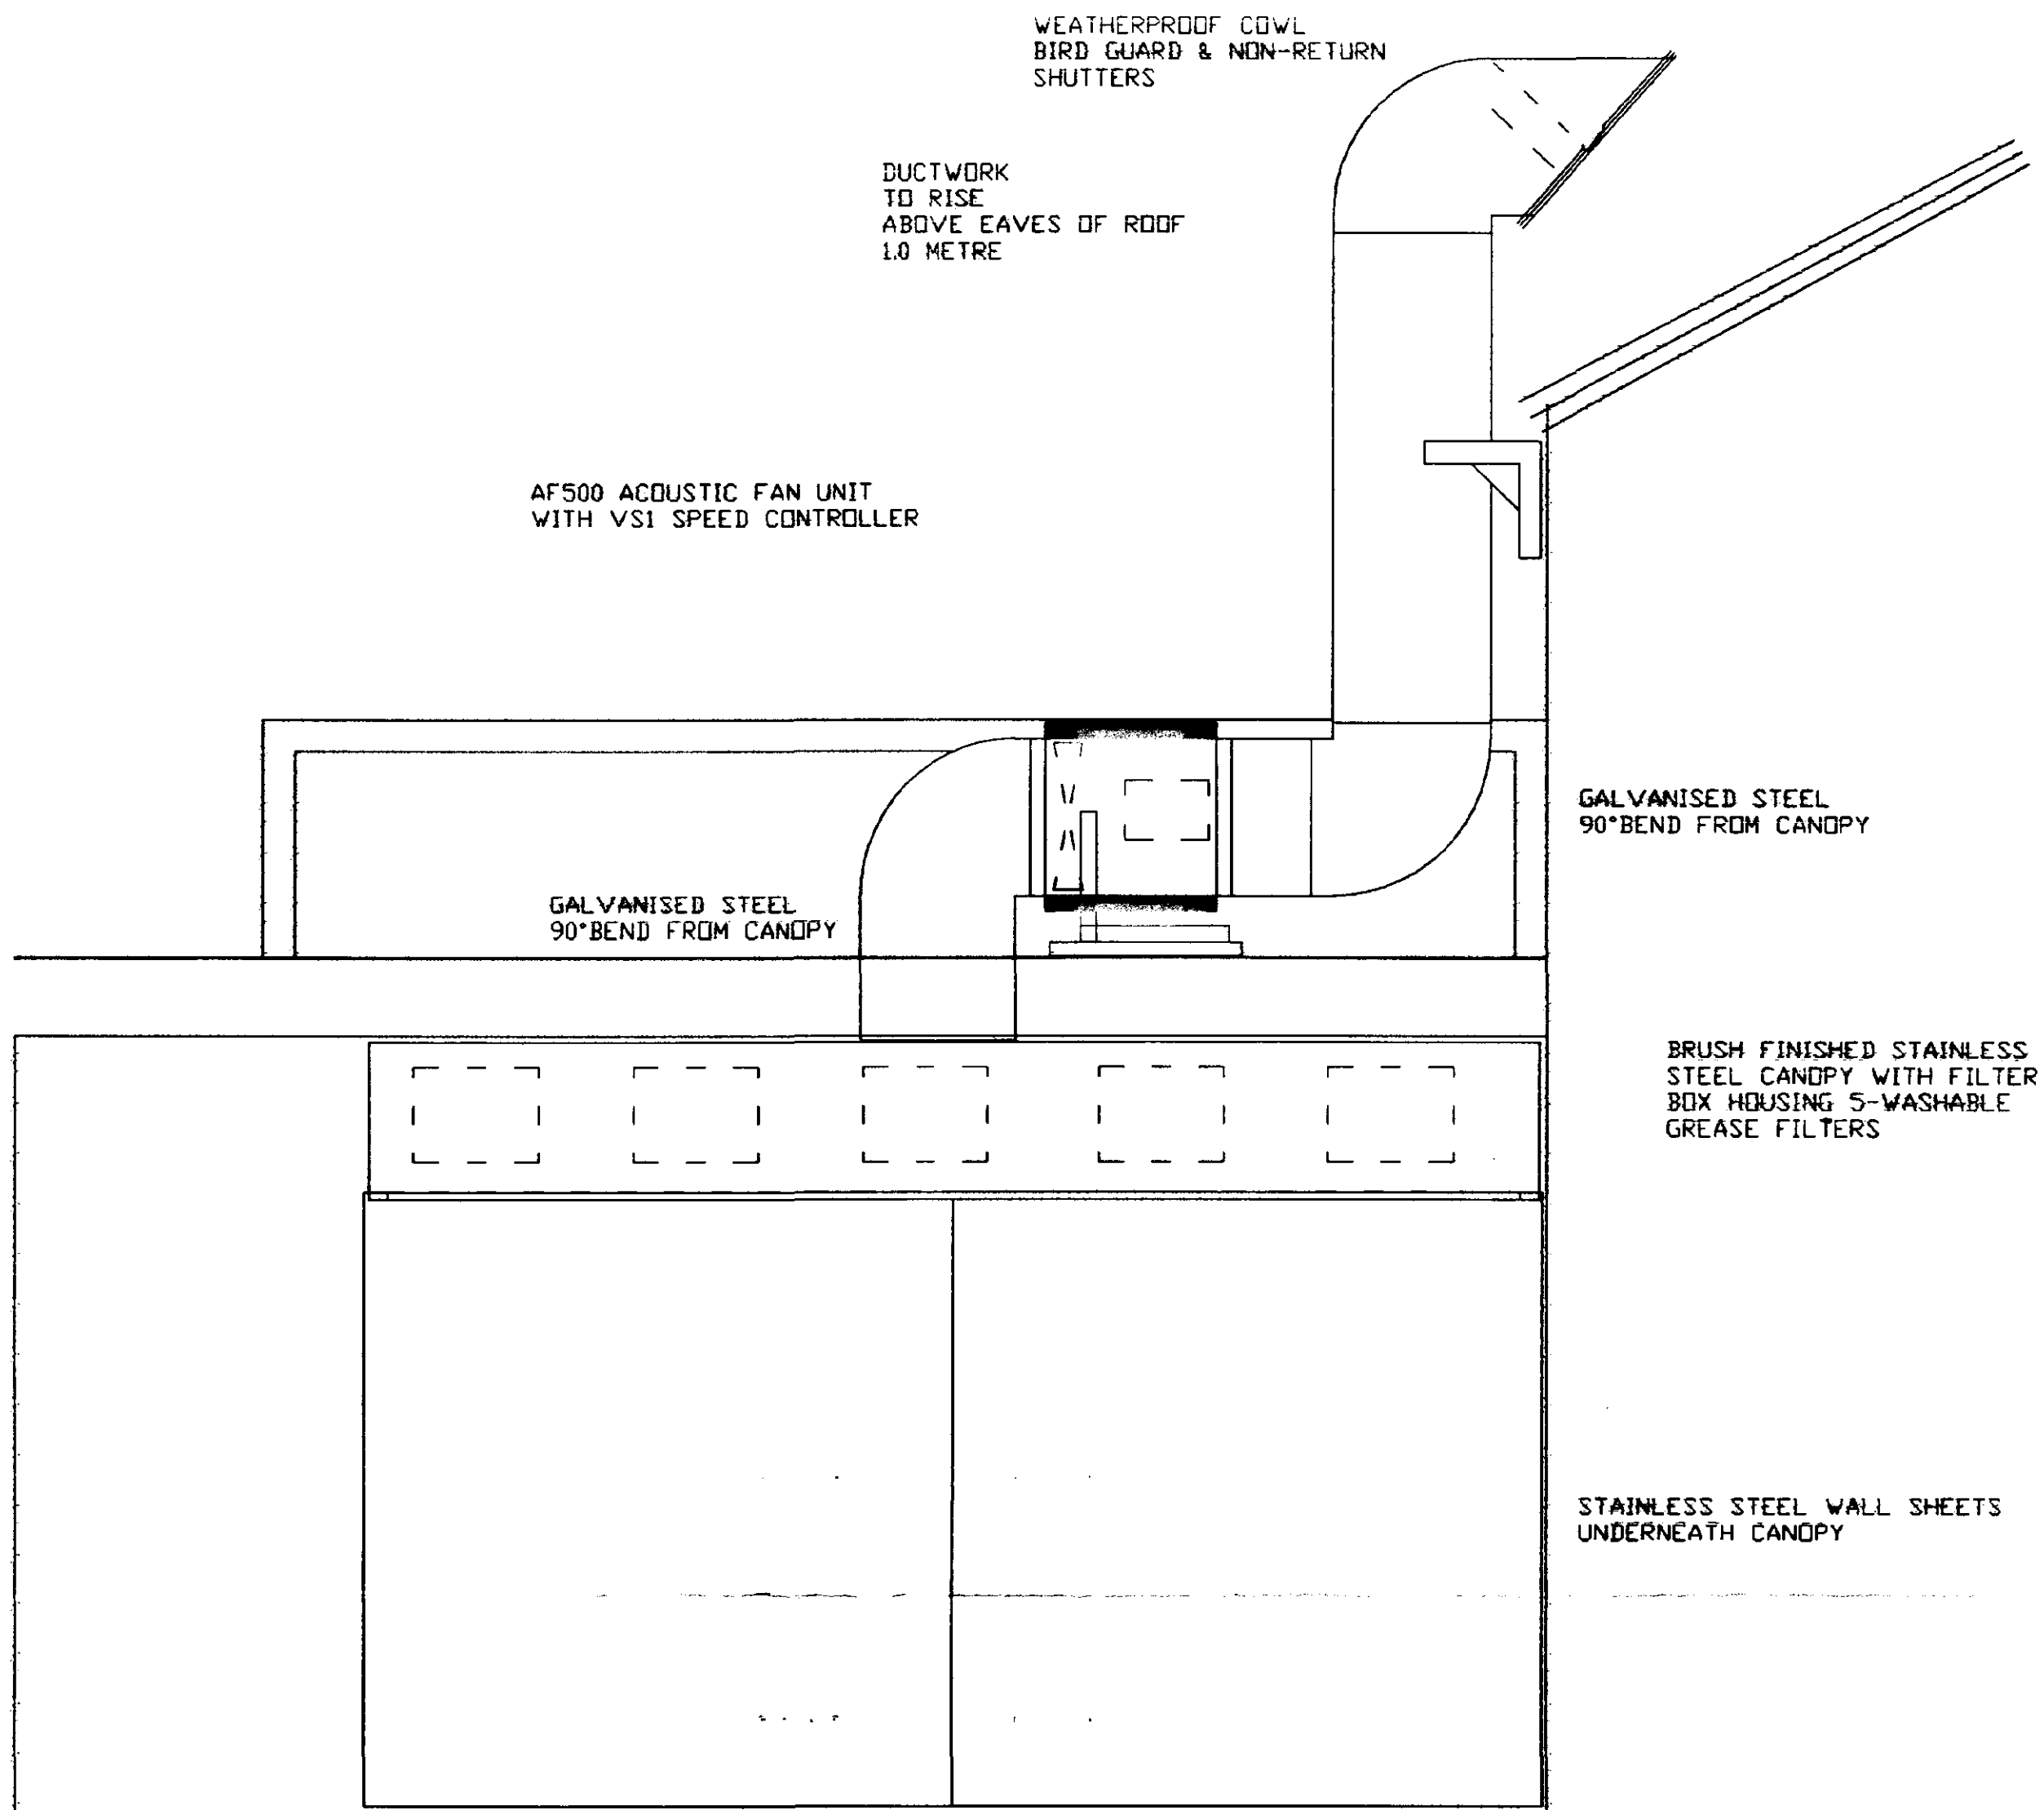


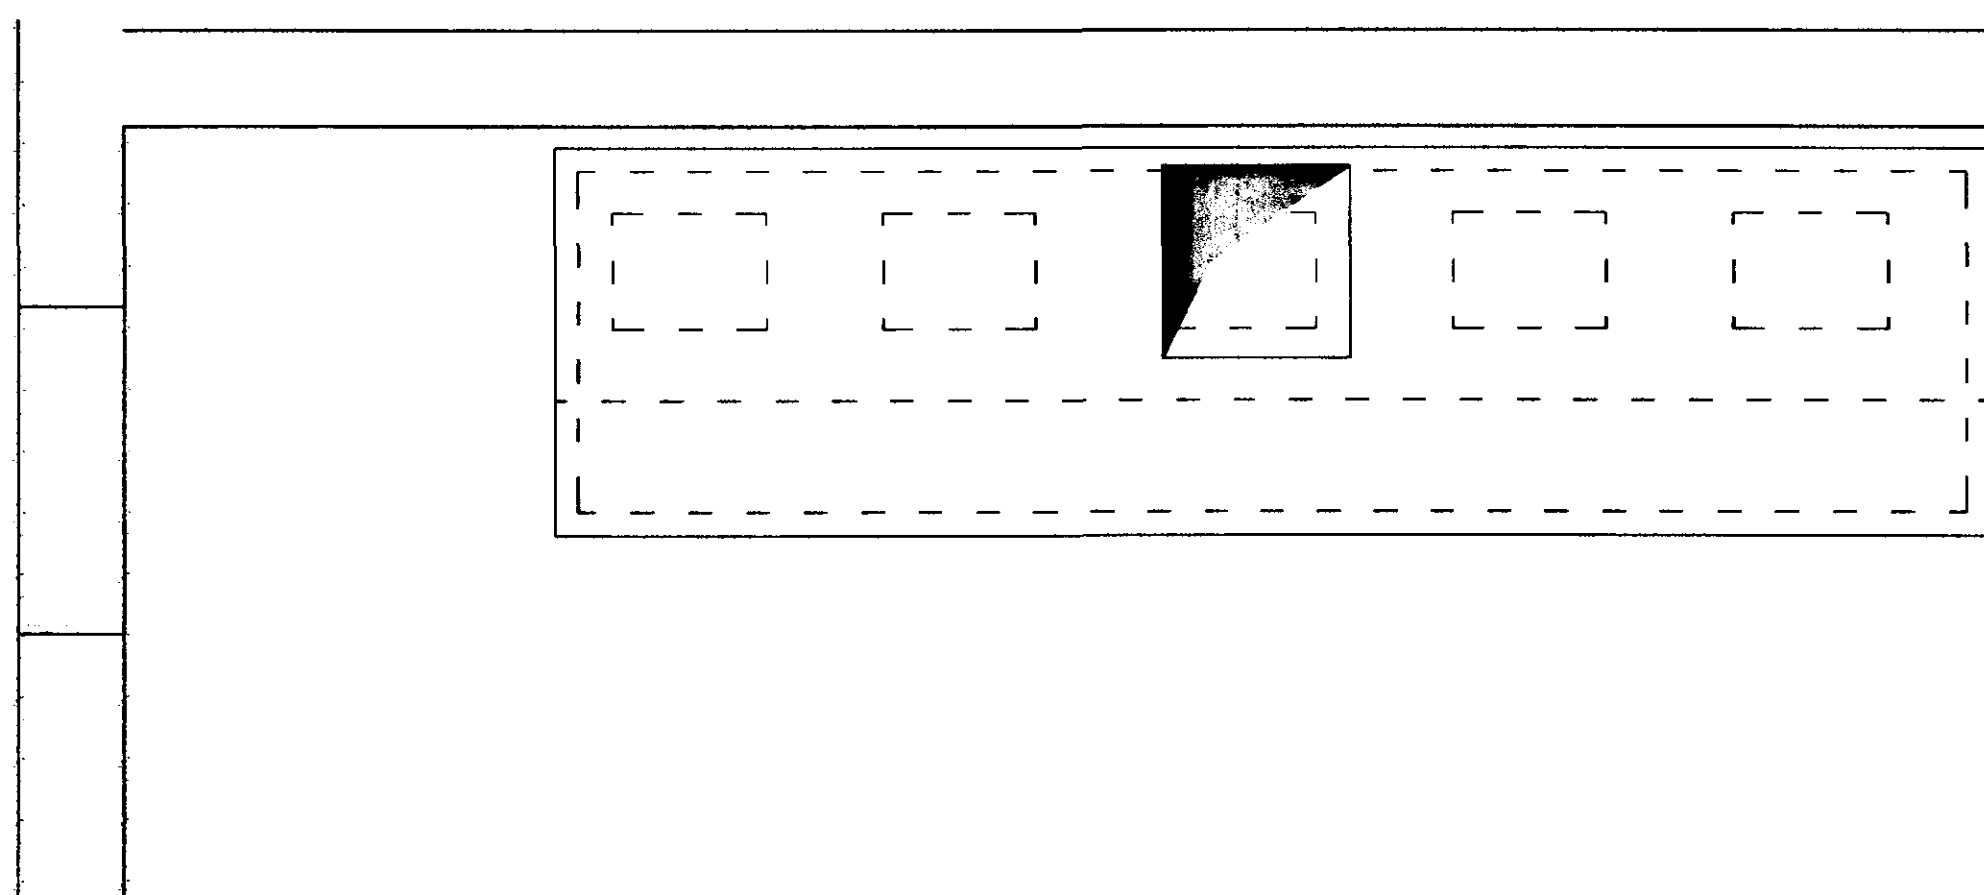


ELEVATION 'A-A'

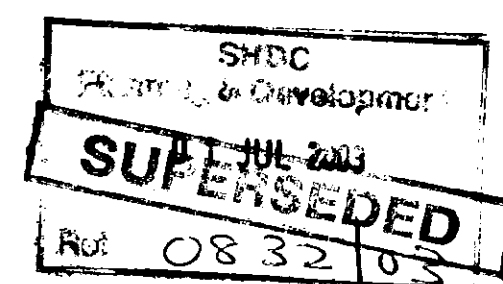

PLAN VIEW

SCOTT Heating & Ventilation Ltd. Unit 20, Brookside, Glatton Road, Sawtry, Huntingdon, Cambs. PE17 5SB T: (01487) 831735 F: (01487) 832465	
MR PANG SPALDING Lincs	
PROPOSED KITCHEN CANOPY EXTRACTION SYSTEM FOR NEW TAKE-AWAY RESTAURANT IN STATION ROAD, SPALDING	
SCALE: 1:20	14/4/03
DRG. NO.:	

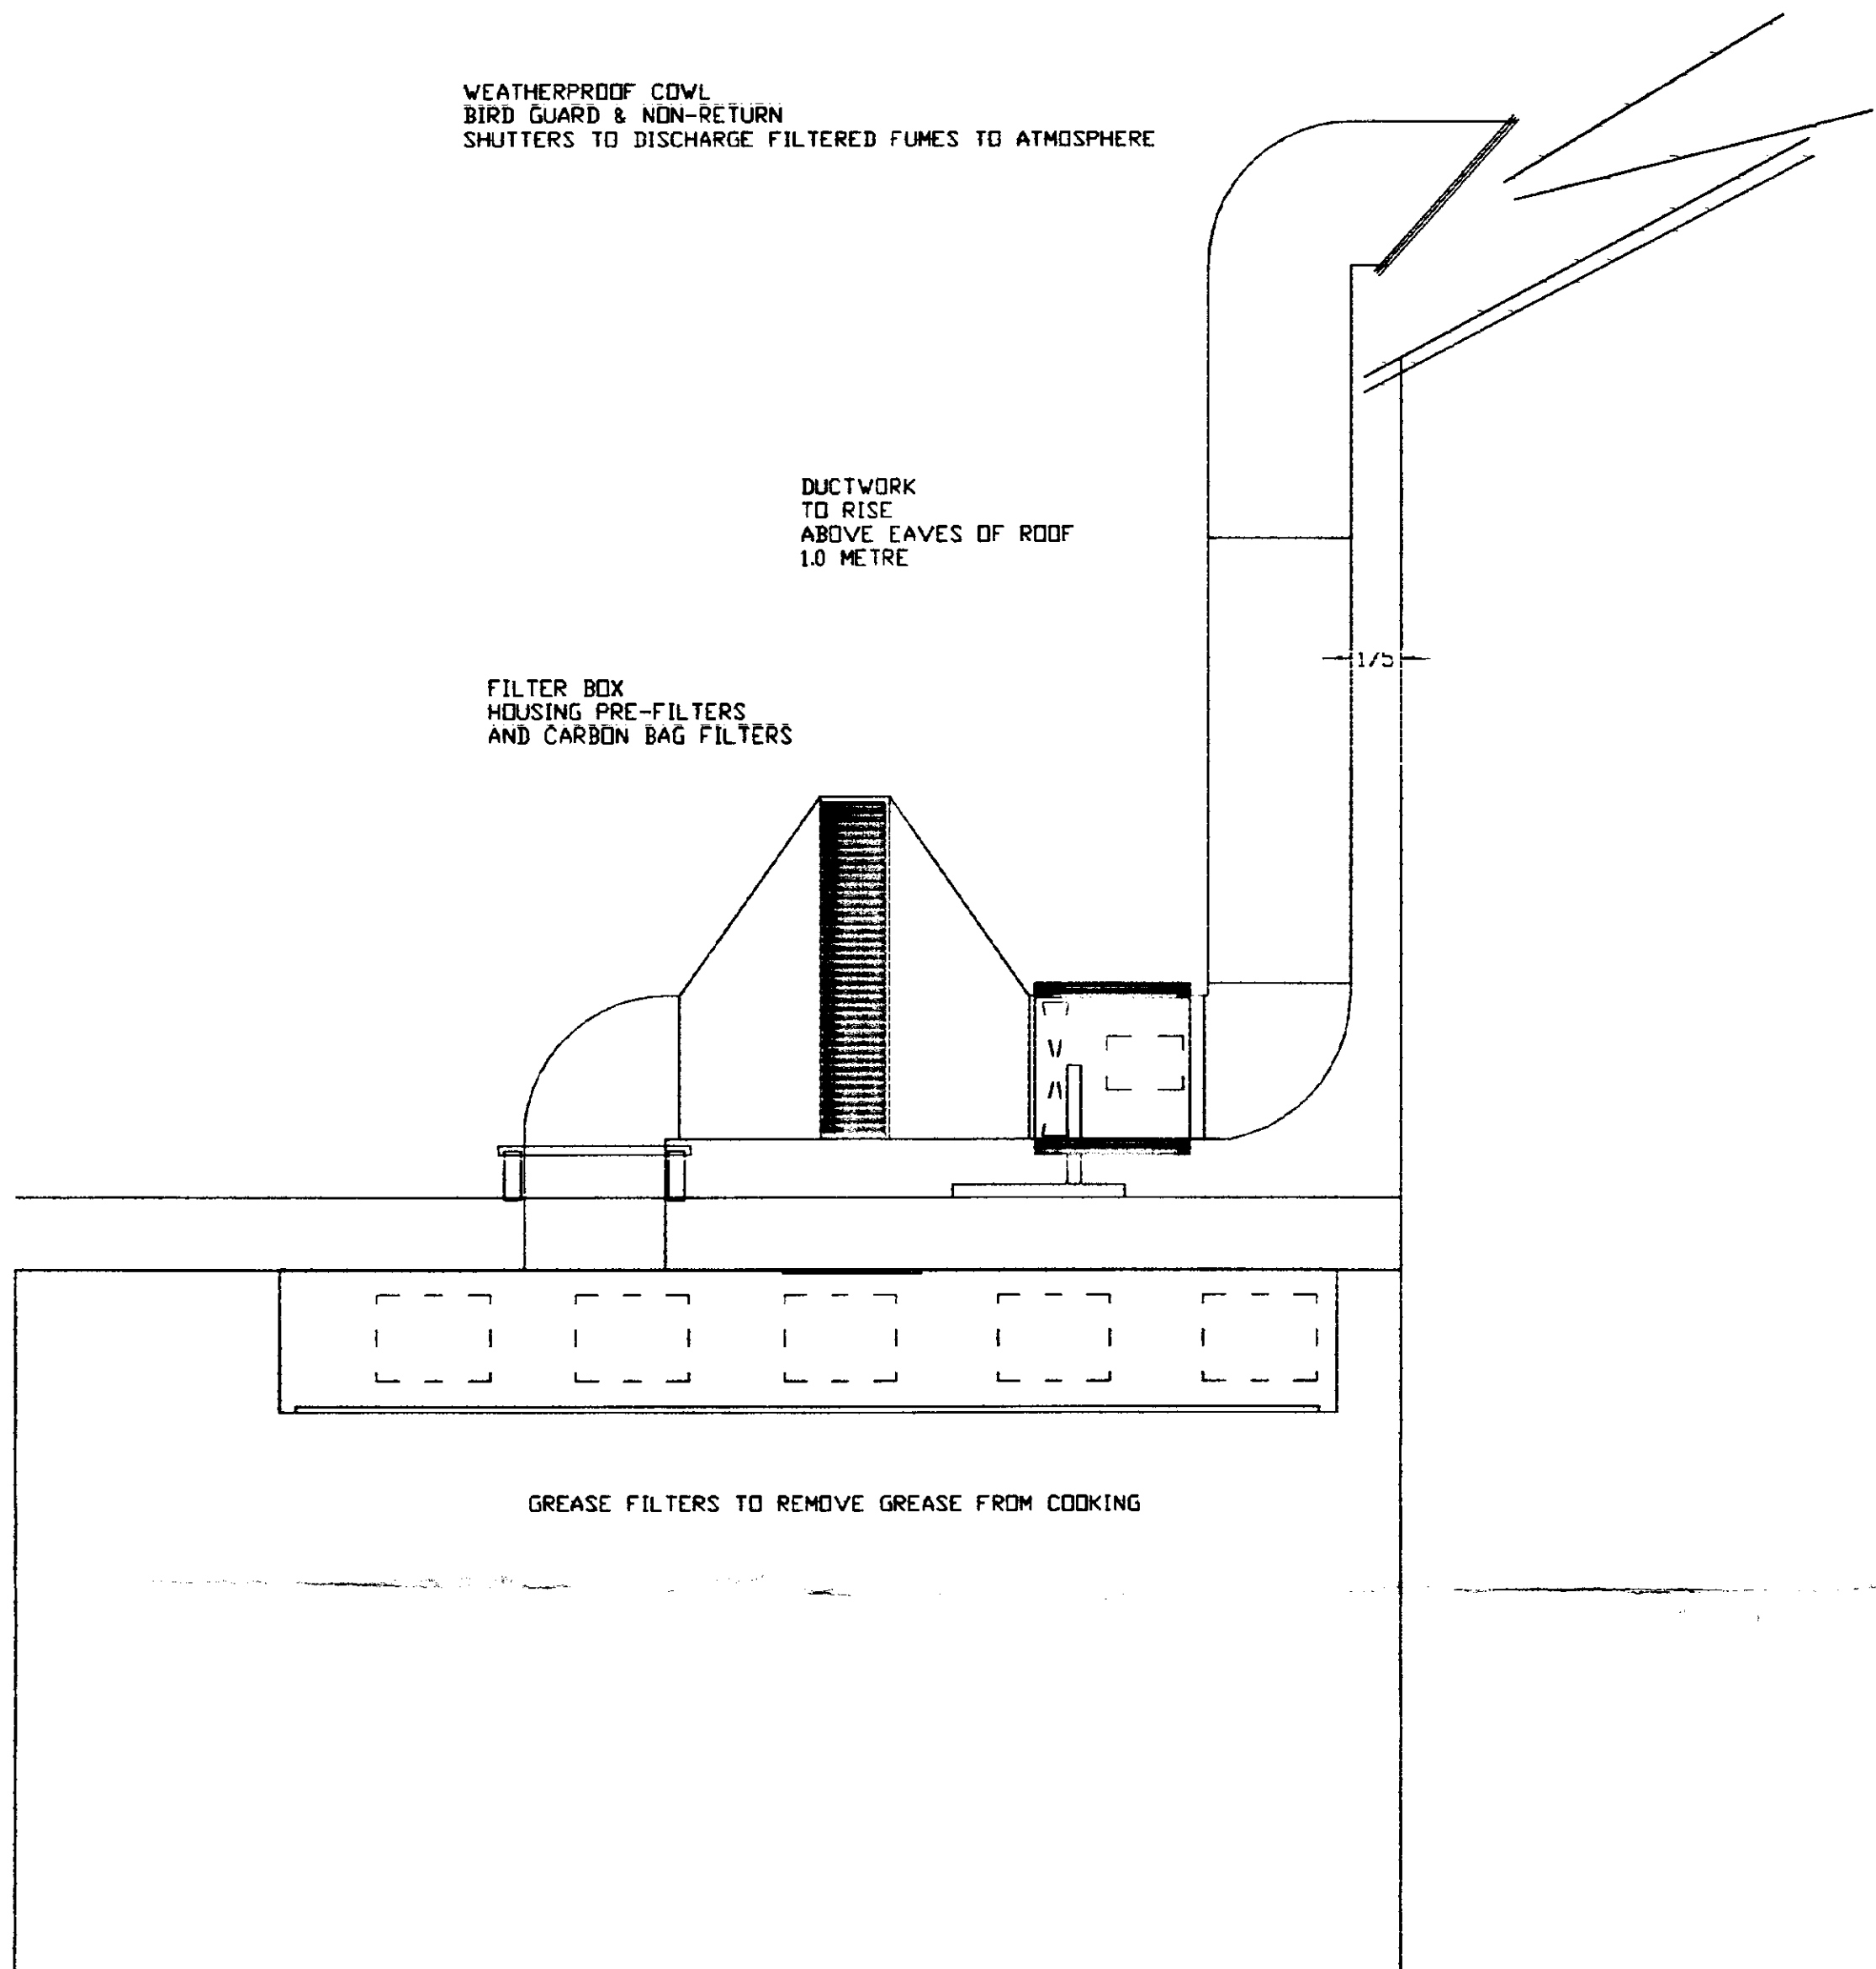


ELEVATION 'A-A'

AMENDED PLAN

Ref.

SHDC
Planning Development
14 JUL 2003
Ref: 0832/03

**DETERMINED
PLAN**

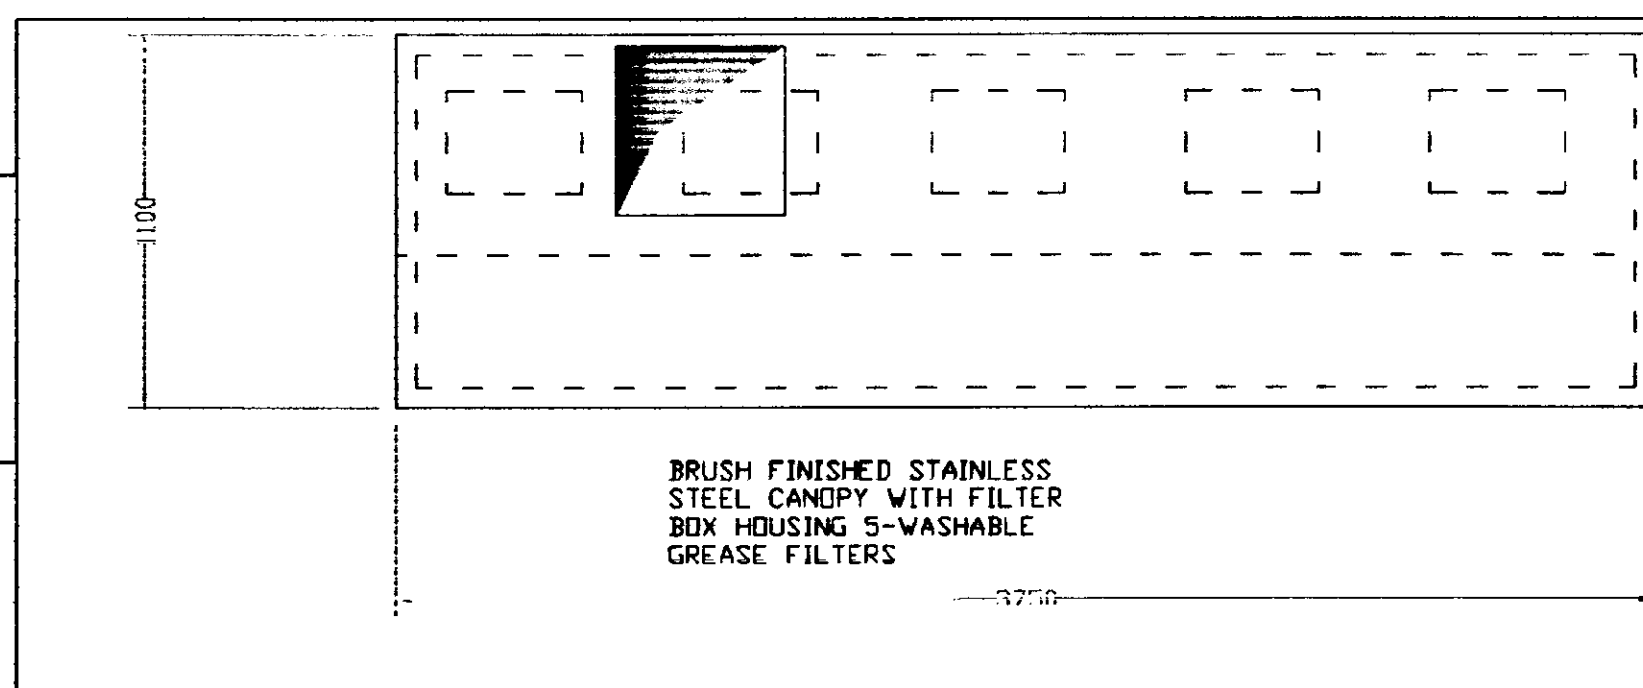

PLAN VIEW

SCOTT

Heating & Ventilation Ltd.

Unit 20, Brookside, Glotton Road,
Sawtry, Huntingdon, Cambs. PE17 5SB

T: (01487) 831735 F: (01487) 832465

MR PANG
SPALDING
Lincs

PROPOSED KITCHEN CANOPY
EXTRACTION SYSTEM FOR
NEW TAKE-AWAY RESTAURANT
IN STATION ROAD, SPALDING

SCALE: 1:20

14/4/03

DRG. NO: