


LR

TITLE NUMBER
LL201207

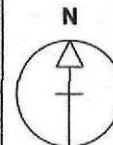

LINCOLNSHIRE : SOUTH HOLLAND

ORDNANCE SURVEY MAP REFERENCE:

TF2424SW

SCALE 1:1250 Enlarged from 1/2500

©CROWN COPYRIGHT. Produced by HMLR. Further reproduction in whole or in part is prohibited without the prior written permission of Ordnance Survey, Licence Number GD 272728.





SHDC
Planning & Development

5 OCT 2010


Ref: **0832-10**



DRG No SL601 SH2 REV-

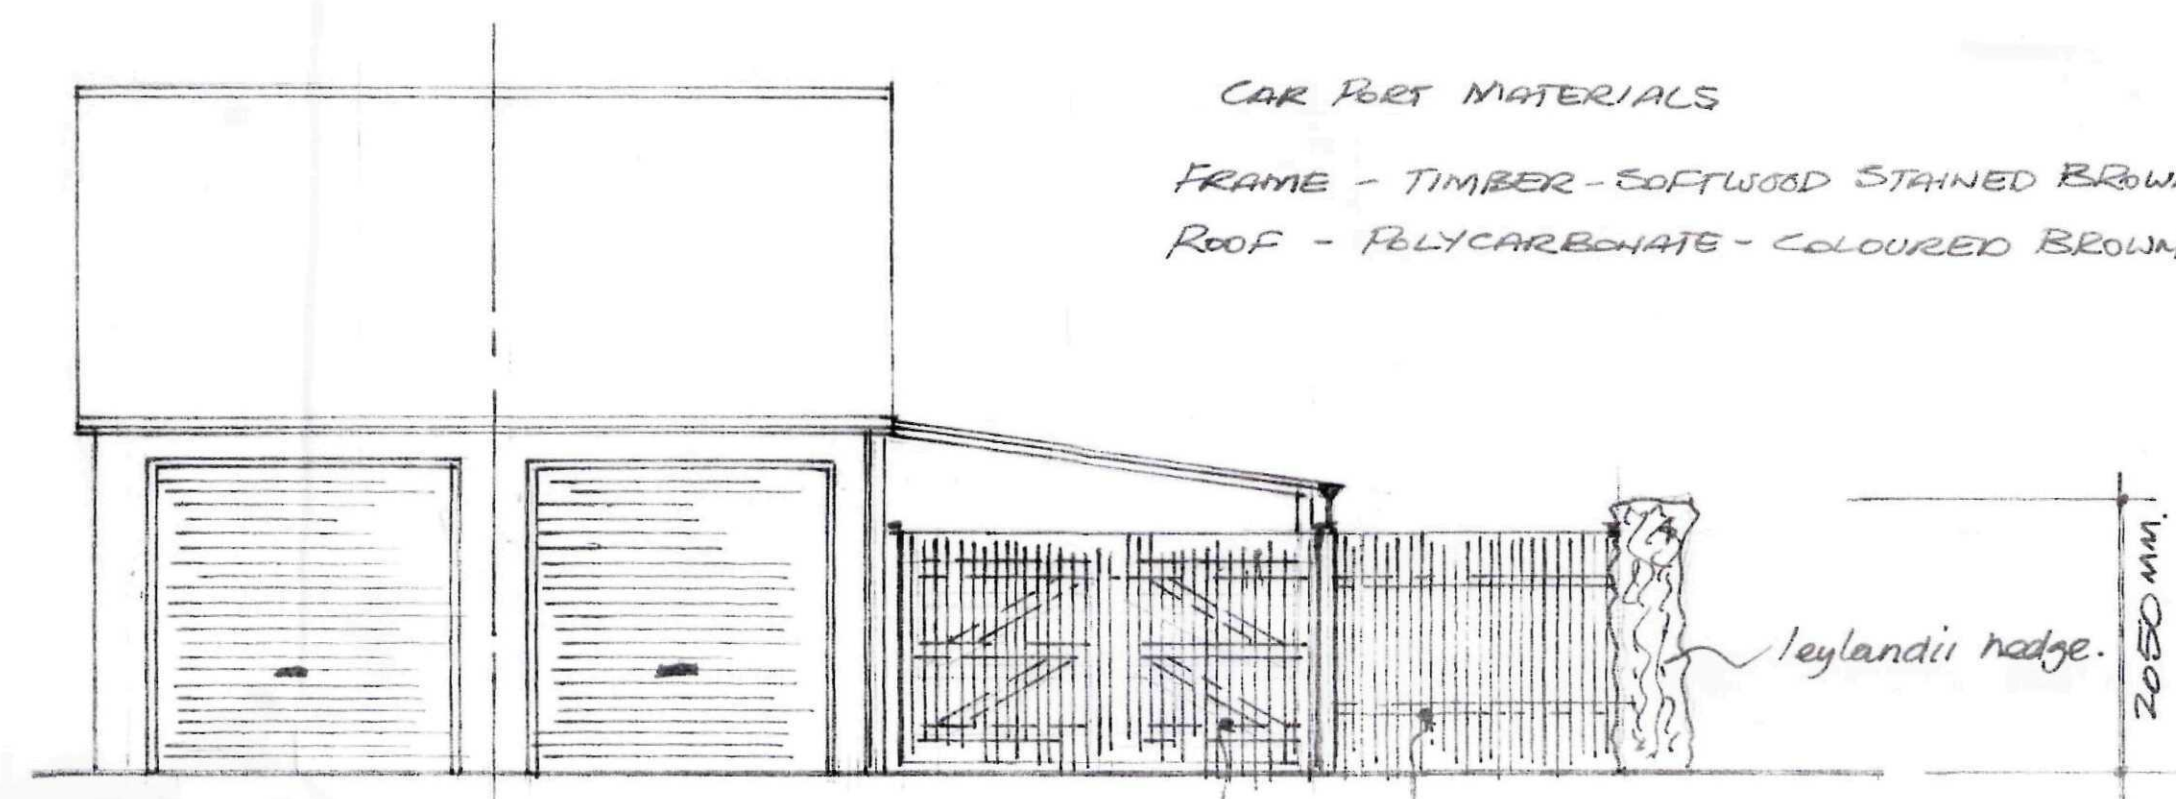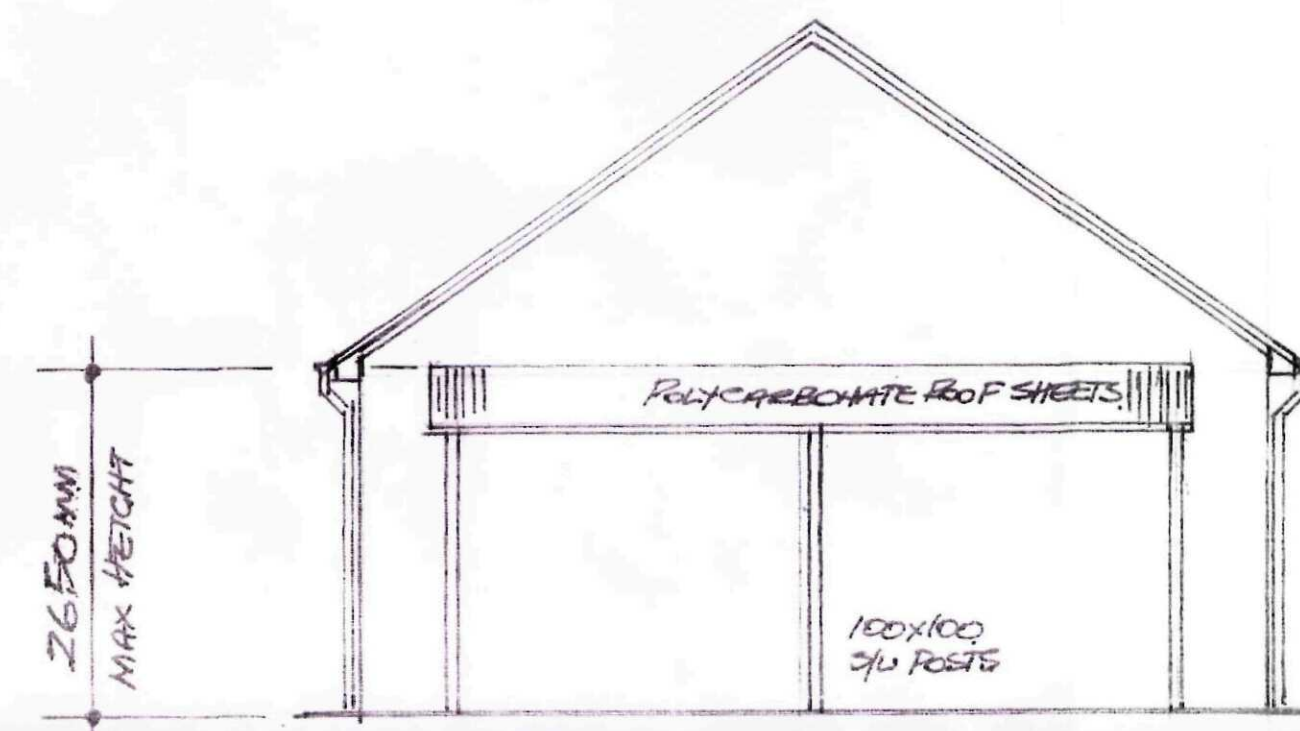

GARAGE! - RED BRICK WALLS
BROWN CONCRETE ROOF TILES.
BLACK 41/2 CUTTER

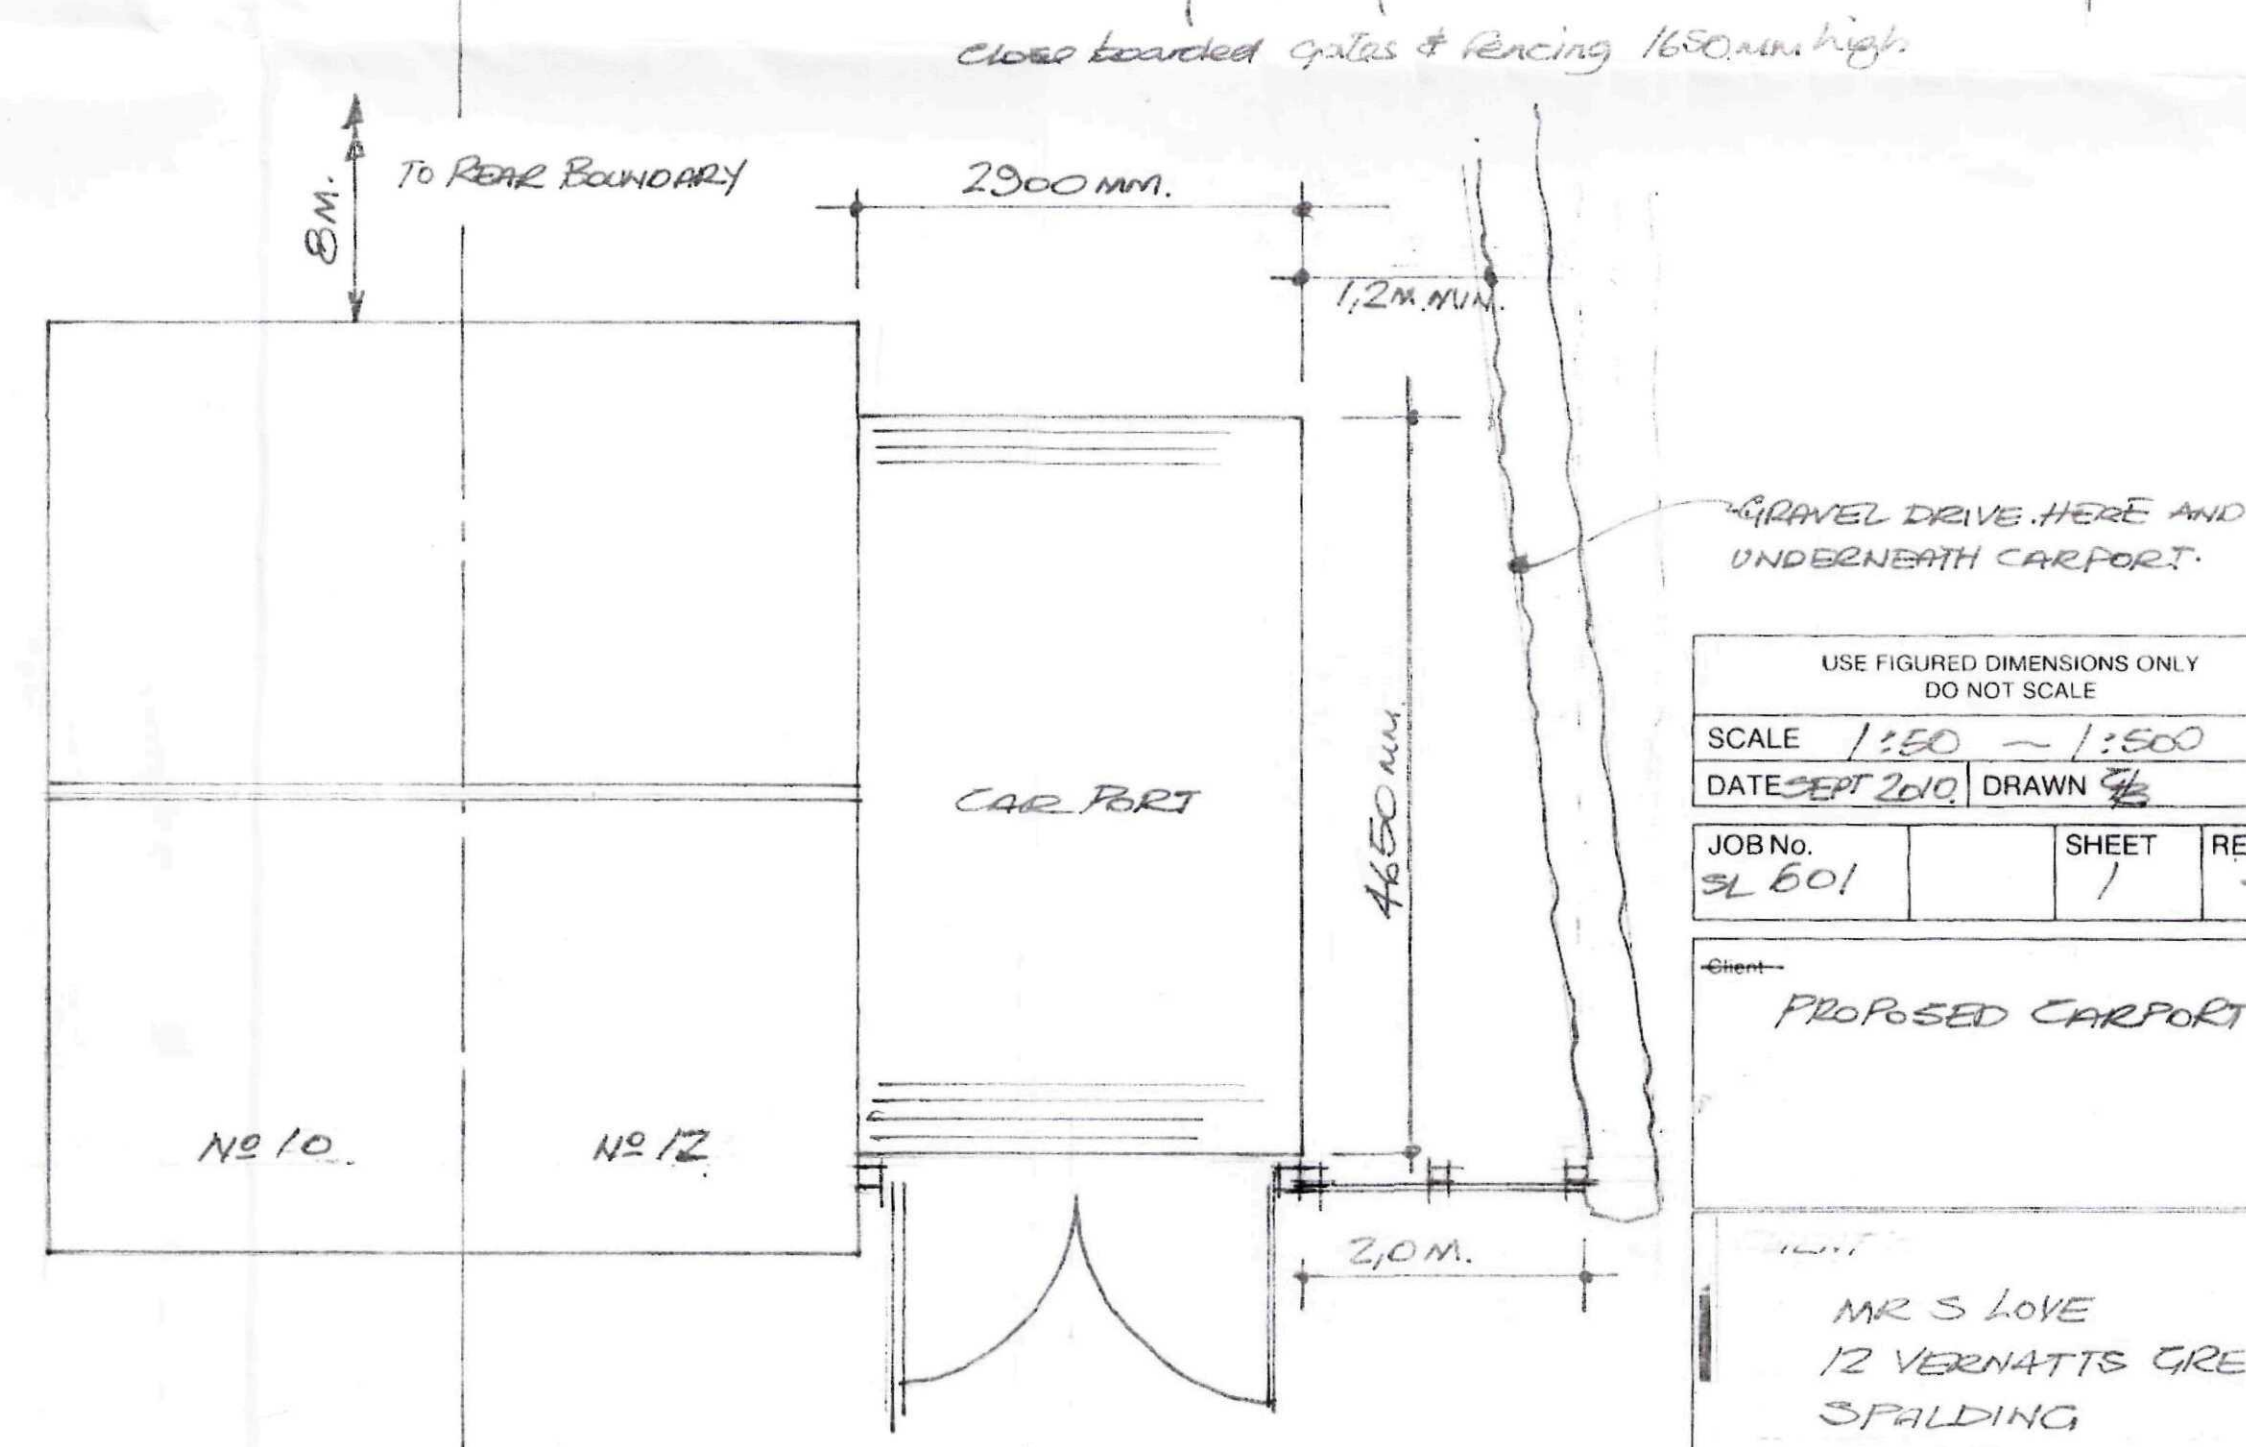

USE FIGURED DIMENSIONS ONLY DO NOT SCALE			
SCALE 1:50 - 1:500		DATE SEPT 2010	
DRAWN <i>[Signature]</i>		SHEET 1	
JOB No. SL 601		REV. -	
Client: PROPOSED CARPORT			
Client: MR S LOVE 12 VERNATTS GREEN SPALDING PE11 3NU.			

SHDC
Planning & Development
5 OCT 2010
Ref: 0832-10