

DRG Nº. CEP 1.

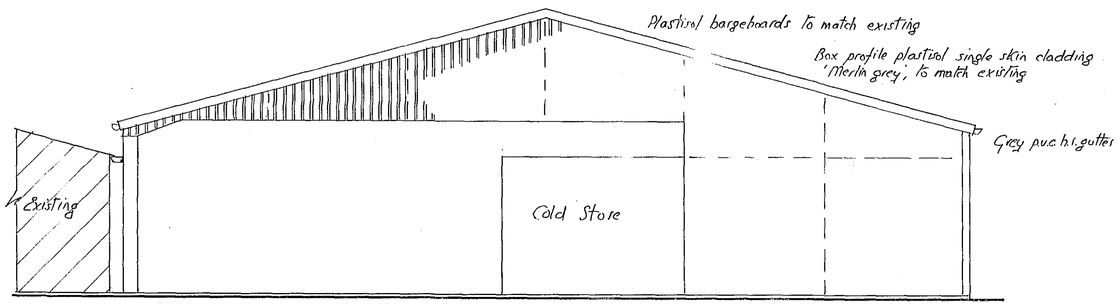


END ELEVATION

SHDC
PLANNING & DEVELOPMENT
2 0 JUN 2007
Ref. 0833/07

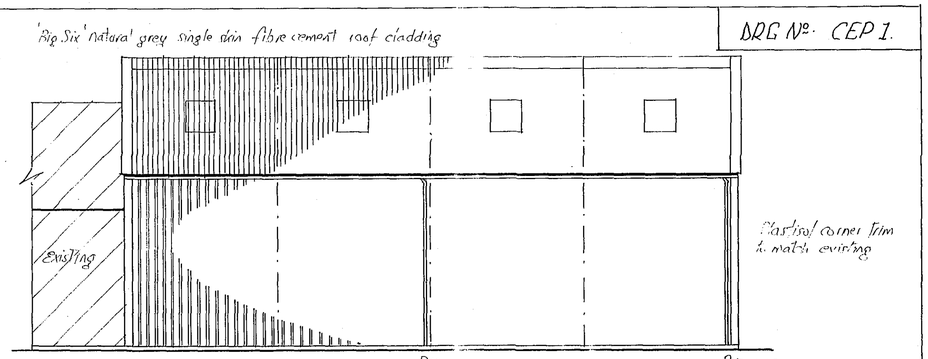

SIDE ELEVATION

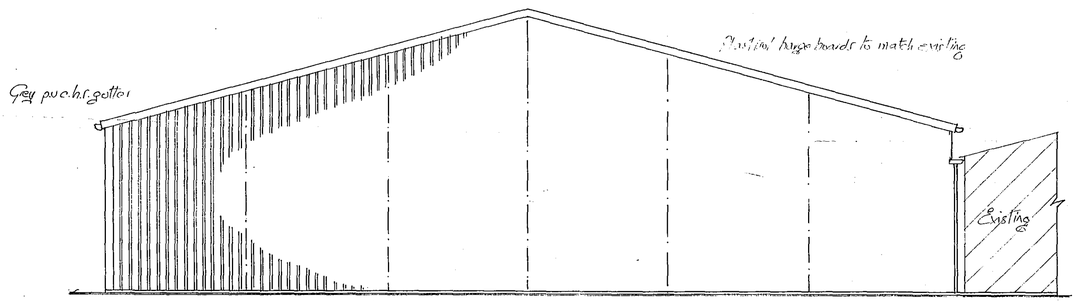


END ELEVATION


Box profile plastisol single skin cladding 'Merlin grey' to match existing.

'Big Six' natural grey single skin fibre cement roof cladding


Galvanised valley with 160 ϕ pvc r.w.p.

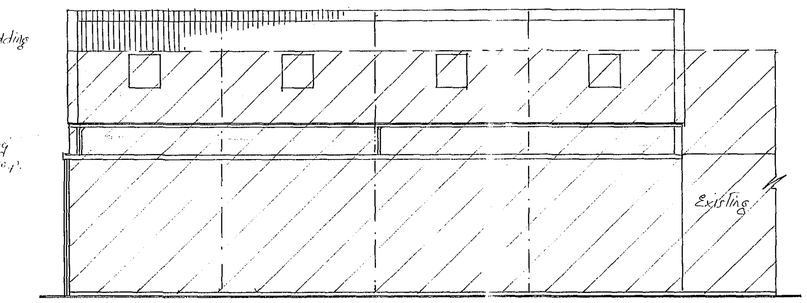


SIDE ELEVATION

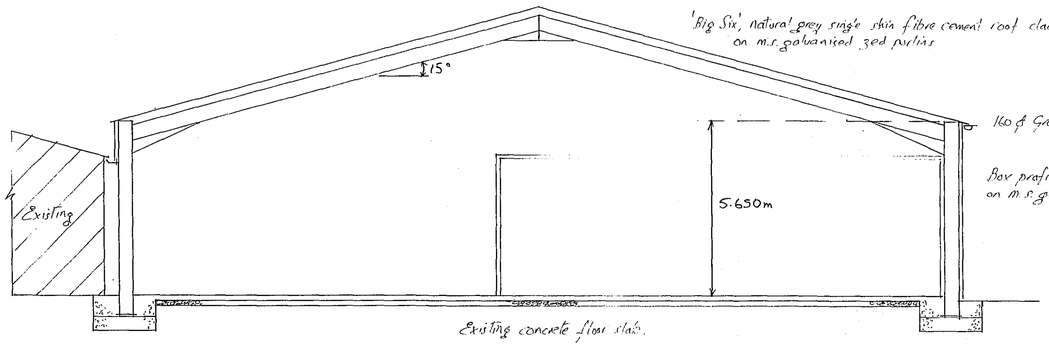

SECTION THRO'

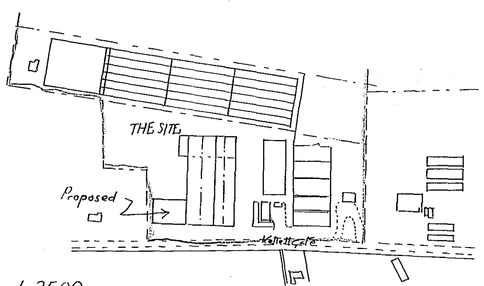

LOCATION PLAN 1:2500

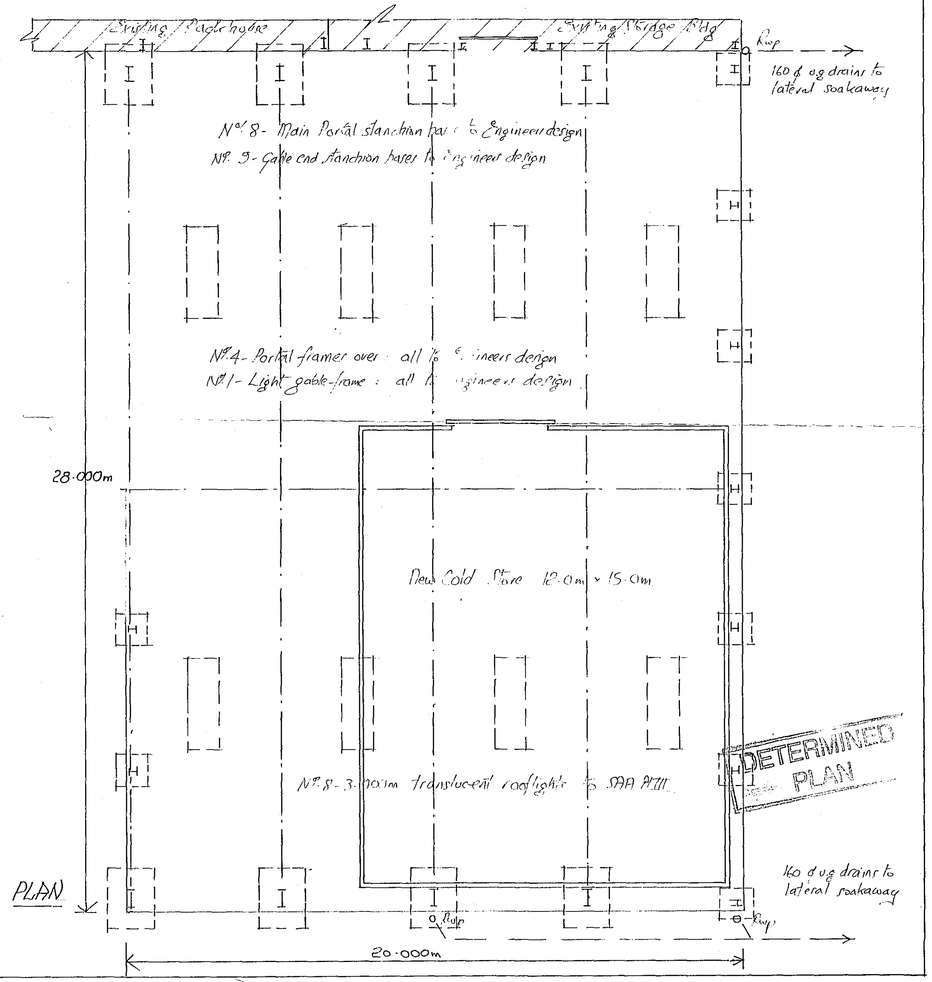

PLAN

PROPOSED GENERAL PURPOSE AND COLD STORAGE BUILDING AT KELLET GATE, LOW FULNEY, SPALDING, LINCS. FOR CHRIS ELEY (PRODUCE) LTD

Date: June '07 Drawn: R.W. Scale: 1:100