

A1: DO NOT SCALE 0mm 20 40 60 80 100

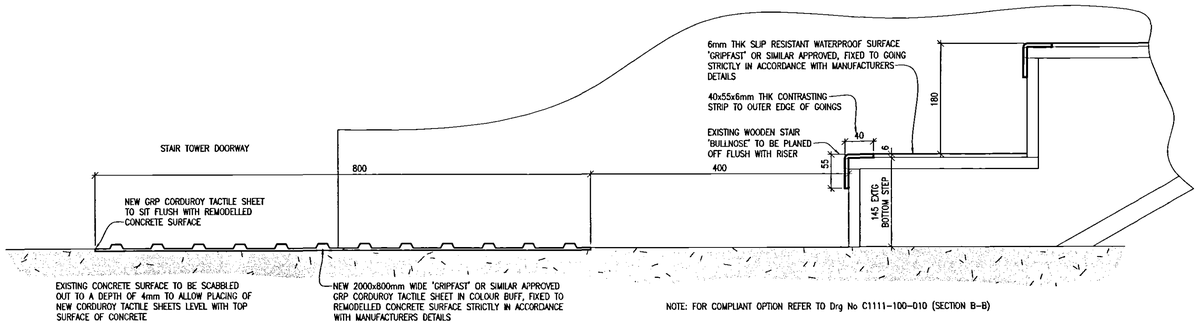

NOTE: FOR COMPLIANT OPTION REFER TO Drg No C1111-100-010 (SECTION B-B)


SECTION B-B (NON COMPLIANT)

SCALE 1:5 @ A1

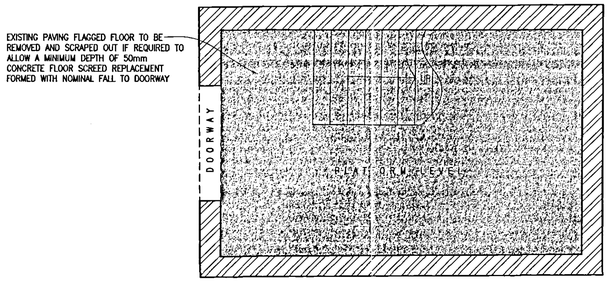


PLAN EAST TOWER FLOOR REFURBISHMENT

SCALE 1:50 @ A1

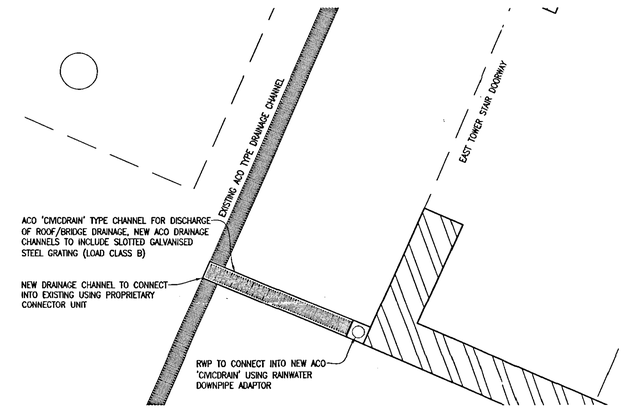

PART PLAN EAST TOWER

SCALE 1:25 @ A1

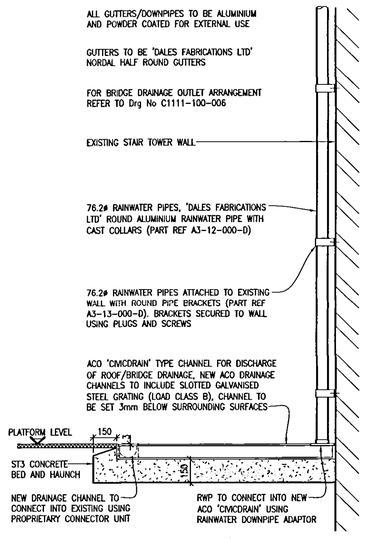

SECTION THRO RWP/BRIDGE OUTLET ARRANGEMENT

SCALE 1:25 @ A1

DETERMINED PLAN

15 JUN 2006

0834/06

Network Rail
MKUI - Bletchley - York
Document Status
For A
For B
For Construction
As Built
For Approval 1
For Information
Preliminary/Pre-Shipment
For Tender
08 JUN 2006
Job No. 101768

NOTES:

1. ALL DIMENSIONS IN MILLIMETRES UNLESS INDICATED OTHERWISE.
2. ANY DISCREPANCIES ON SITE TO BE NOTIFIED IMMEDIATELY TO THE ENGINEER.
3. FOR HANDRAILING DETAILS TO STAIR TOWERS REFER TO Drg No C1111-100-008 & 009.
4. FOR CONSTRUCTION DETAILS SHEET 1 REFER TO Drg No C1111-100-010.

Rev	Revision Note	By	Checked	Approved	Date
00	ISSUED FOR INFORMATION	M.Wilkinson	AIH	RJFM	22.03.06

Client: Network Rail

Project: SPALDING STATION, ELR SPD1
FOOTBRIDGE REFURBISHMENT, STR 12
LINE SPEED 50Mph

Status: FORM A

Scale: As Shown

SPENCER
HULL
www.cspencerltd.co.uk

SHEET 2
CONSTRUCTION DETAILS

Dwg No C1111-100-011 Rev00