


A1: DO NOT SCALE 0mm 20 40 60 80 100

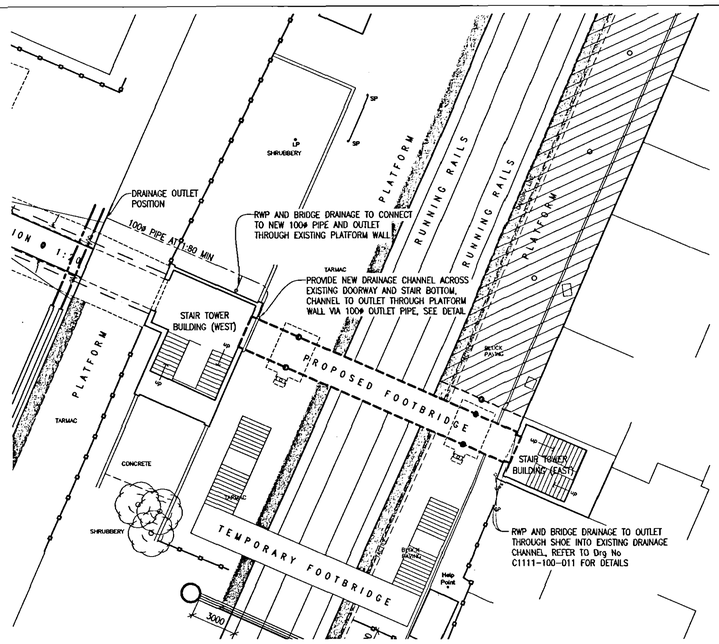


PROPOSED PLAN
SCALE 1:200 @ A1

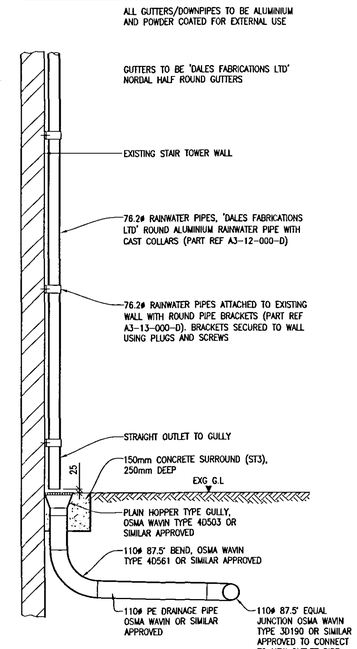


RWP OUTLET DETAIL
SCALE 1:20 @ A1

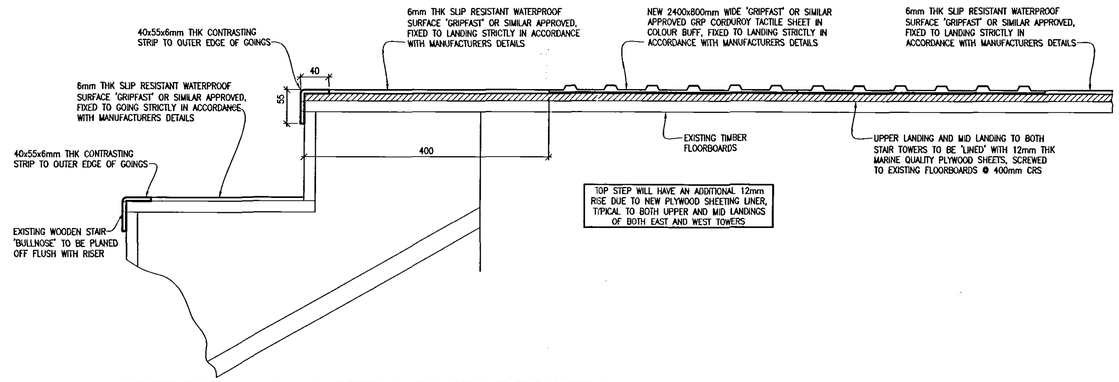


UPPER/MID LANDING DETAIL TO STAIR TOWERS
SCALE 1:5 @ A1

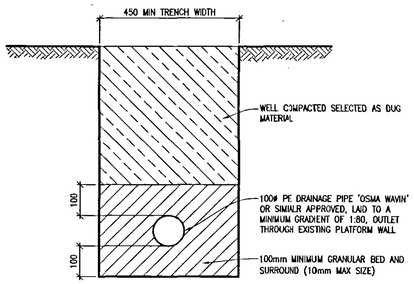


DRAINAGE BEDDING DETAIL
SCALE 1:10 @ A1

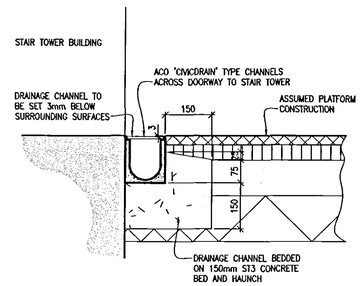


SECTION C-C
SCALE 1:10 @ A1

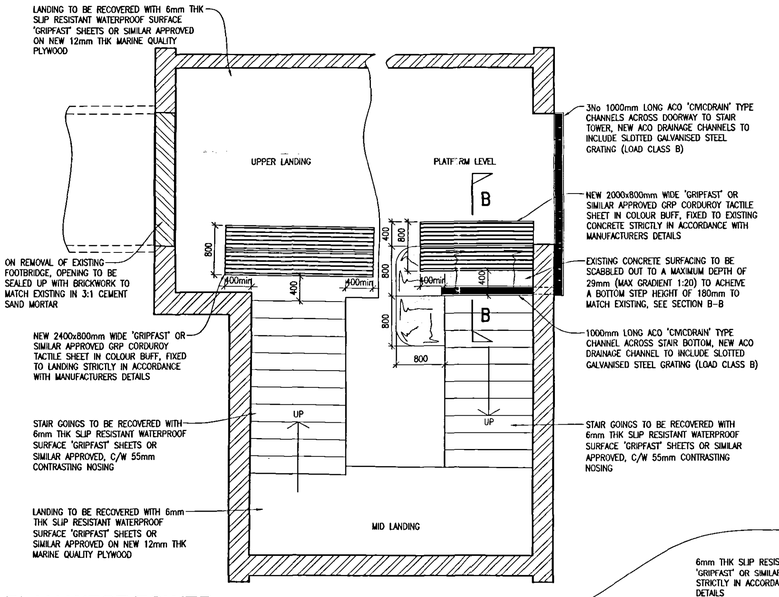


PLAN WEST TOWER
SCALE 1:50 @ A1

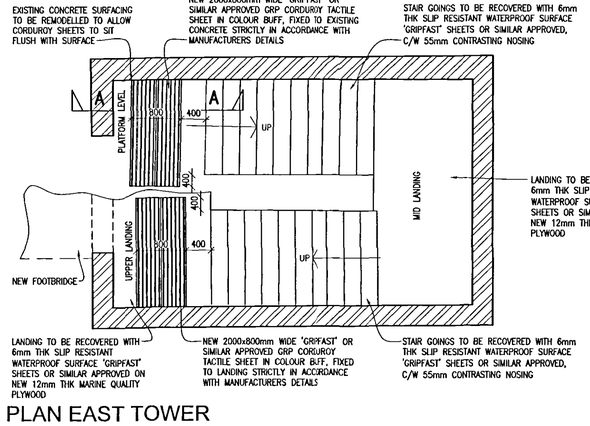


PLAN EAST TOWER
SCALE 1:50 @ A1

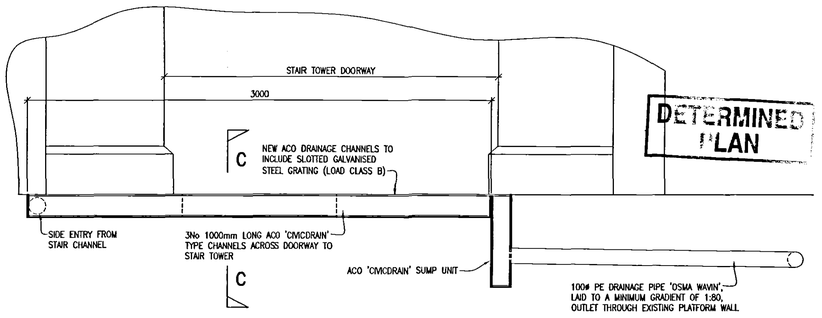

DOORWAY DRAINAGE CHANNEL DETAIL
SCALE 1:50 @ A1

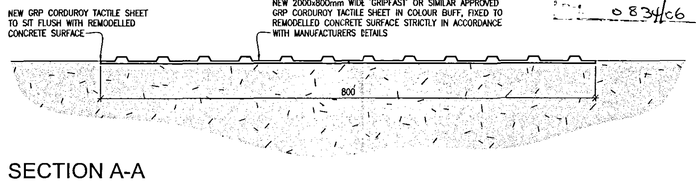

SECTION A-A
SCALE 1:5 @ A1

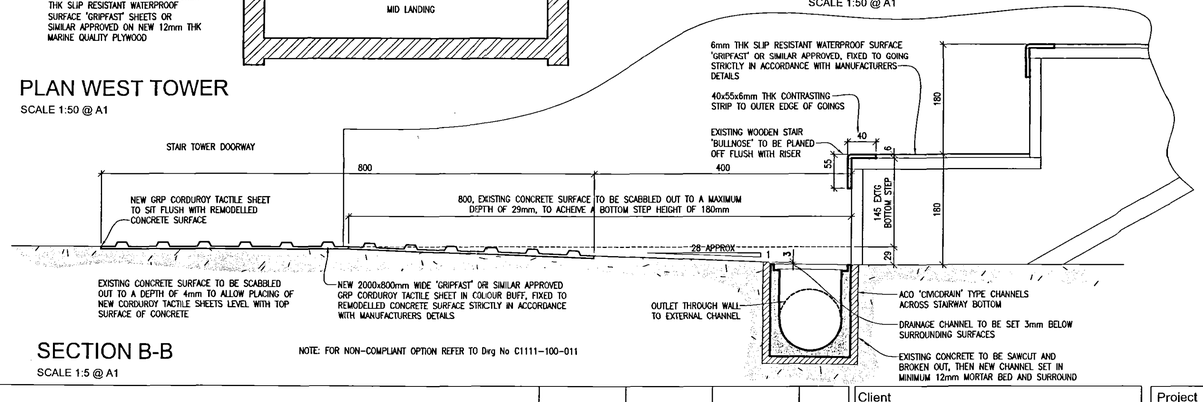

SECTION B-B
SCALE 1:5 @ A1

NOTE: FOR NON-COMPLIANT OPTION REFER TO Drg No C1111-100-011

DETERMINED PLAN

15 JUN 2006

0834/06

Network Rail
Midd - Estates - York
Document Status

Prelim A	
Prelim B	
For Construction	
As Built	
For Approval	
For Information	
Preliminary / For Comment	
For Tender	

10 JUL 2006
Job No. 101768

NOTES:
1. ALL DIMENSIONS IN MILLIMETRES UNLESS INDICATED OTHERWISE.
2. ANY DISCREPANCIES ON SITE TO BE NOTIFIED IMMEDIATELY TO THE ENGINEER.
3. FOR HANDRAILING DETAILS TO STAIR TOWERS REFER TO Drg No C1111-100-008 & 009.
4. FOR CONSTRUCTION DETAILS SHEET 2 REFER TO Drg No C1111-100-011.

Rev	Revision Note	By	Checked	Approved	Date
00	ISSUED FOR INFORMATION	M.Wilkinson	AIH	RJFM	22.03.06

Client: Network Rail

Project: SPALDING STATION, ELR SPD1
FOOTBRIDGE REFURBISHMENT, STR 12
LINE SPEED 50Mph

Status: FORM A

Scale: As Shown

SPENCER
HULL
www.cspencerltd.co.uk

SHEET 1
CONSTRUCTION DETAILS

Dwg No C1111-100-010 Rev 00