


A1: DO NOT SCALE 0mm 20 40 60 80 100

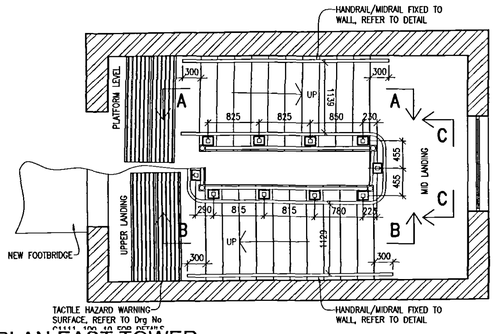


PLAN EAST TOWER
SCALE 1:50 @ A1

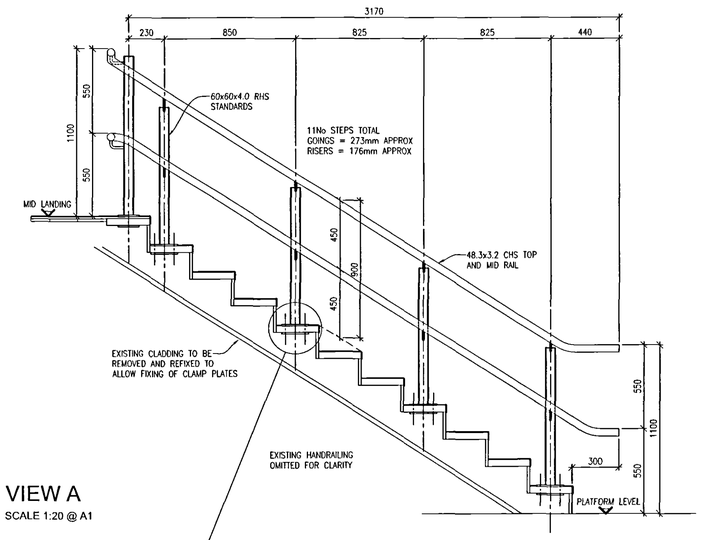


VIEW A
SCALE 1:20 @ A1

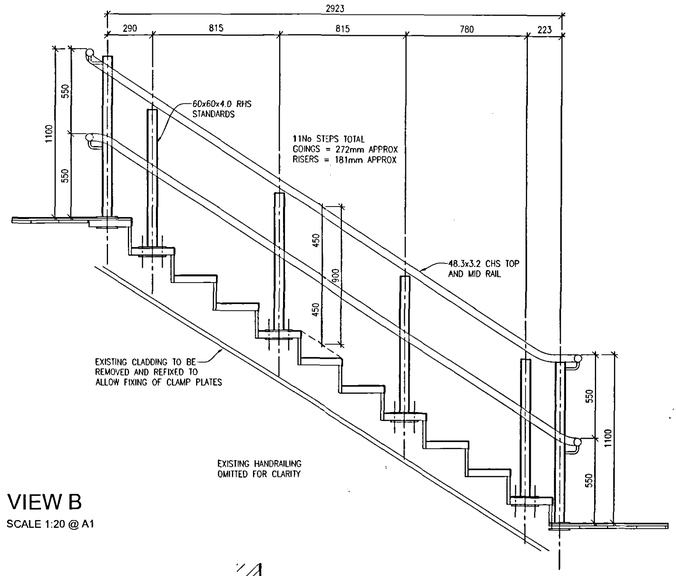


VIEW B
SCALE 1:20 @ A1

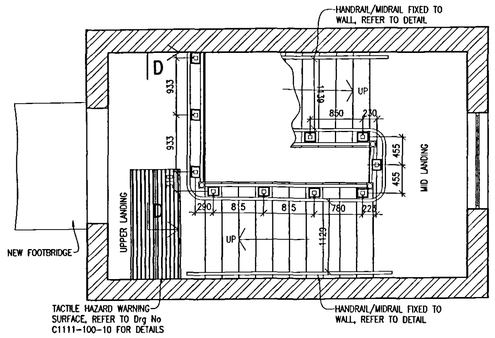


PLAN EAST TOWER UPPER LANDING
SCALE 1:50 @ A1

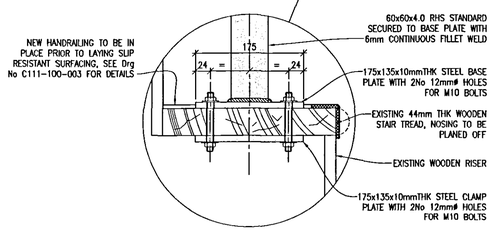


SECTION THRO TYPICAL BASE PLATE
SCALE 1:5 @ A1

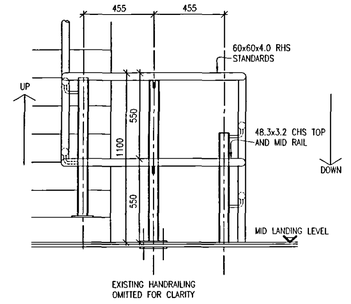


VIEW C
SCALE 1:20 @ A1

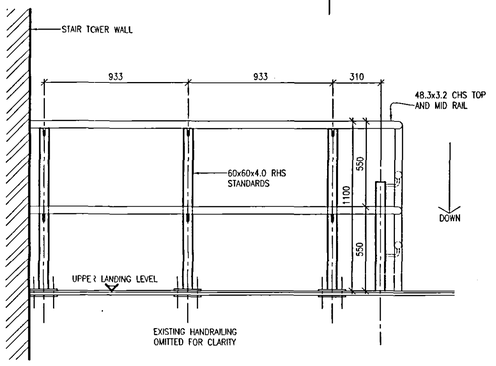


VIEW D
SCALE 1:20 @ A1

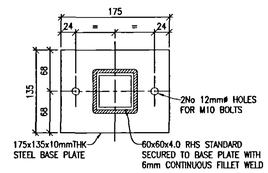


PLAN ON BASE PLATE
SCALE 1:5 @ A1

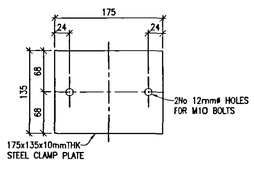

PLAN ON CLAMP PLATE
SCALE 1:5 @ A1

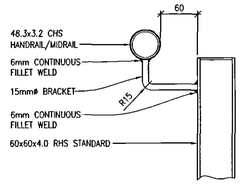

HANDRAIL/MIDRAIL DETAIL
SCALE 1:5 @ A1

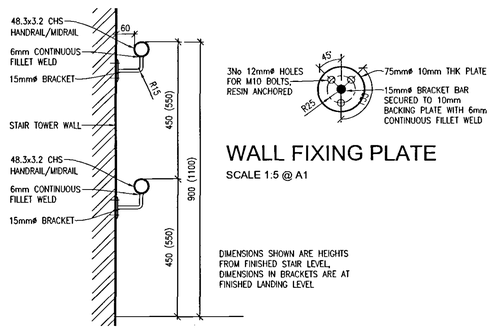

HANDRAIL/MIDRAIL DETAIL AT WALL
SCALE 1:10 @ A1

WALL FIXING PLATE
SCALE 1:5 @ A1

DETERMINED
[illegible]

Network Rail
Asset - Estates - York
Document Status
Form A
Form B
For Construction
As Built
For Approval
For Information
Preliminary / For Comment
For Tender
08 JUN 2006
Job No. 101768

15 JUN 2006
083406

NOTES:
1. ALL DIMENSIONS ARE IN MILLIMETRES (mm) UNLESS NOTED OTHERWISE.
2. GRADES FOR STEELWORK TO BE GRADE S355 J2H TO BS EN 10210-1:1994 & BS EN 10210-2:1997.
3. ALL STEELWORK TO HAVE A PROTECTIVE COATING SYSTEM IN ACCORDANCE WITH RT98 N1.
4. HANDRAIL AND MIDRAIL TO BE GORSE YELLOW – RAL 1032.
5. ALL OTHER STEELWORK COLOUR TO BE BATTLESHIP GREY – RAL 7037.
6. ANY DISCREPANCIES TO BE REPORTED TO THE ENGINEER IMMEDIATELY.
7. ALL DIMENSIONS MUST BE CHECKED ON SITE PRIOR TO FABRICATION.
8. FOR WEST TOWER HANDRAILING DETAILS REFER TO Drg No C1111-100-008.

NOTE: ALL DIMENSIONS MUST BE CHECKED ON SITE PRIOR TO FABRICATION

00	INITIAL ISSUE	M.Wilkinson	AIH	RJFM	22.03.06
Rev	Revision Note	By	Checked	Approved	Date

Client: Network Rail

Project: SPALDING STATION, ELR SPD1
FOOTBRIDGE REFURBISHMENT, STR 12
LINE SPEED 50Mph

Status: FORM A

Scale: As Shown

SPENCER
HULL
www.cspencerltd.co.uk

EAST TOWER STAIRCASE HANDRAILING DETAILS

Dwg No C1111-100-009 Rev 00