


A1: DO NOT SCALE 0mm 20 40 60 80 100

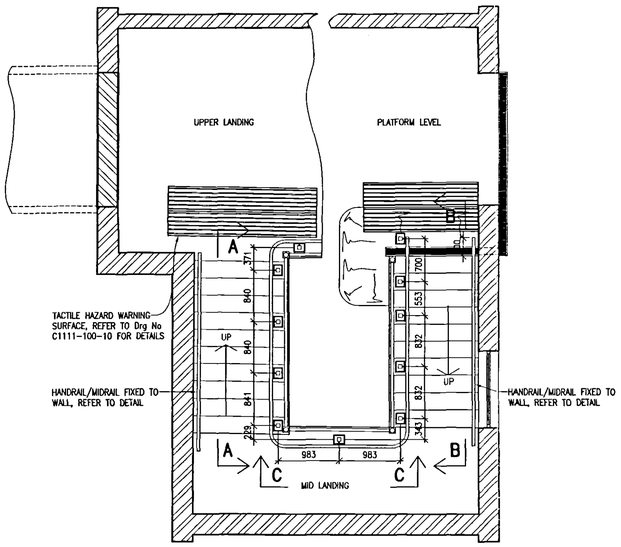


PLAN WEST TOWER
SCALE 1:50 @ A1

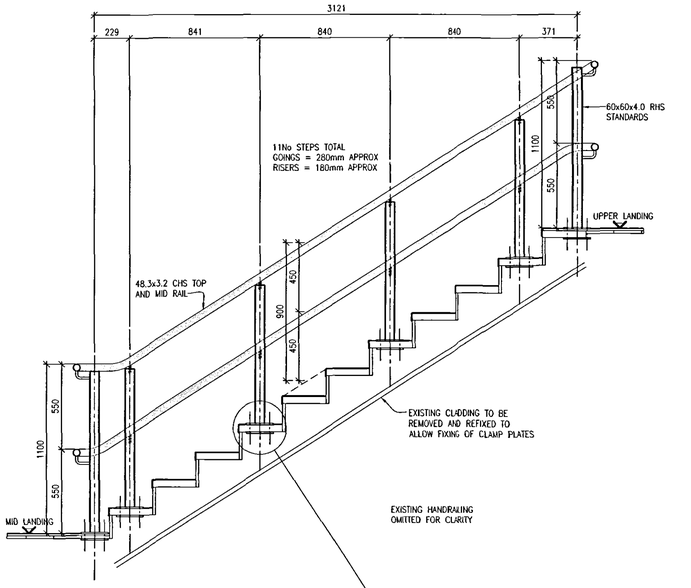


VIEW A
SCALE 1:20 @ A1

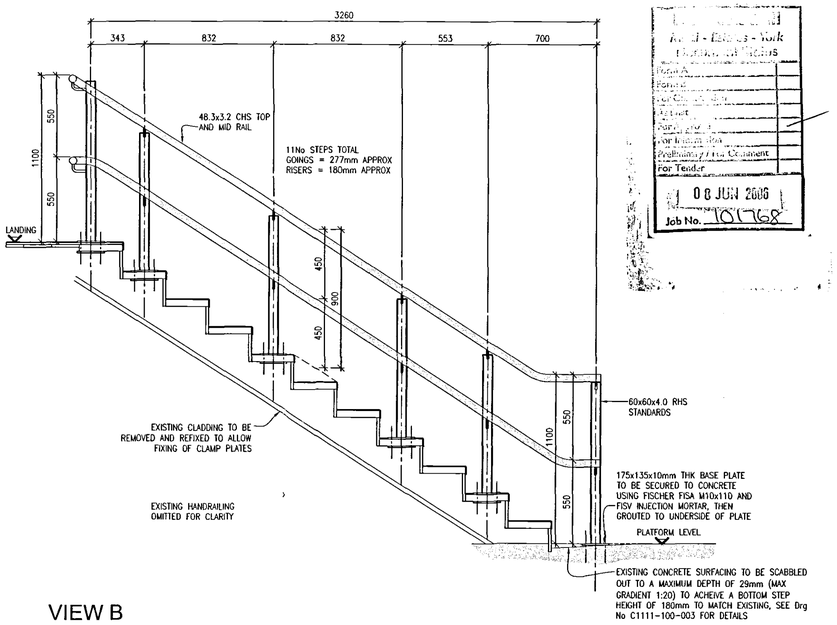


VIEW B
SCALE 1:20 @ A1

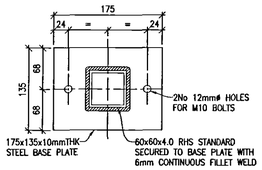


PLAN ON BASE PLATE
SCALE 1:5 @ A1

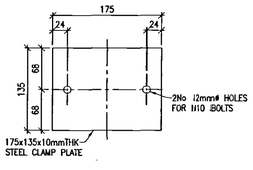


PLAN ON CLAMP PLATE
SCALE 1:5 @ A1

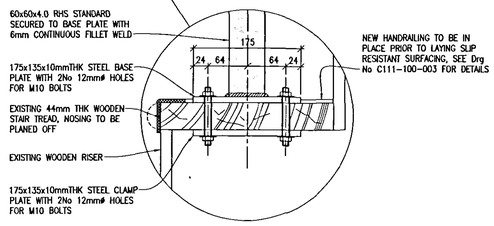


SECTION THRO TYPICAL BASE PLATE
SCALE 1:5 @ A1

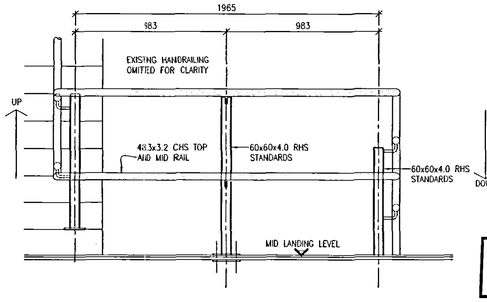


VIEW C
SCALE 1:20 @ A1

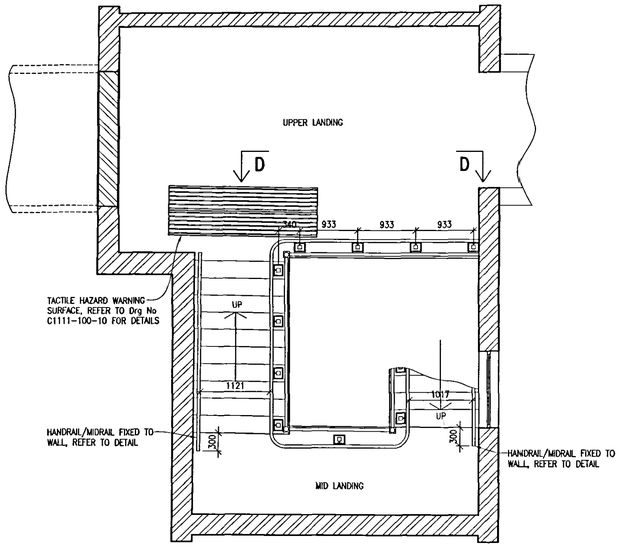


PLAN WEST TOWER UPPER LANDING
SCALE 1:50 @ A1

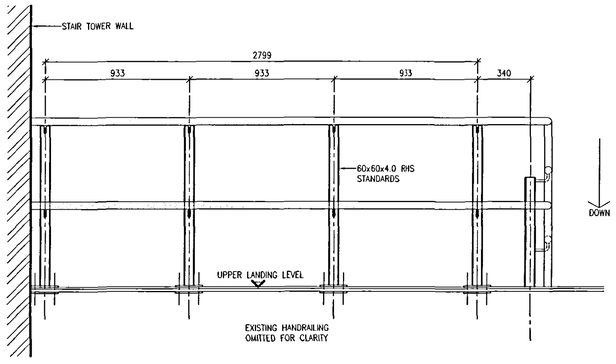

VIEW D
SCALE 1:20 @ A1

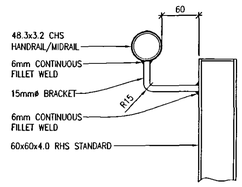

HANDRAIL/MIDRAIL DETAIL
SCALE 1:5 @ A1

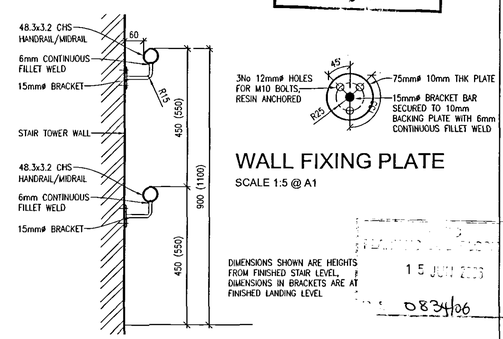

WALL FIXING PLATE
SCALE 1:5 @ A1

HANDRAIL/MIDRAIL DETAIL AT WALL
SCALE 1:10 @ A1

NOTES:

1. ALL DIMENSIONS ARE IN MILLIMETRES (mm) UNLESS NOTED OTHERWISE.
2. GRADES FOR STEELWORK TO BE GRADE S355 J2H TO BS EN 10210-1:1994 & BS EN 10210-2:1997.
3. ALL STEELWORK TO HAVE A PROTECTIVE COATING SYSTEM IN ACCORDANCE WITH RT98 N1.
4. HANDRAIL AND MIDRAIL TO BE GORSE YELLOW - RAL 1032.
5. ALL OTHER STEELWORK COLOUR TO BE BATTLESHIP GREY - RAL 7037.
6. ANY DISCREPANCIES TO BE REPORTED TO THE ENGINEER IMMEDIATELY.
7. ALL DIMENSIONS MUST BE CHECKED ON SITE PRIOR TO FABRICATION.
8. FOR EAST TOWER HANDRAILING DETAILS REFER TO Drg No C1111-100-009.

NOTE: ALL DIMENSIONS MUST BE CHECKED ON SITE PRIOR TO FABRICATION

Rev	Revision Note	By	Checked	Approved	Date
00	INITIAL ISSUE	M.Wilkinson	AIH	RJFM	22.03.06

Client: Network Rail

Project: SPALDING STATION, ELR SPD 1
FOOTBRIDGE REFURBISHMENT, STR 12
LINE SPEED 50Mph

Status: FORM A

Scale: As Shown

SPENCER
HULL
www.cspencerltd.co.uk

WEST TOWER STAIRCASE HANDRAILING DETAILS

Dwg No C1111-100-008 Rev00

For Tender
08 JUN 2006
Job No. 10176
15 JUN 2006
0834/06