A1: DO NOT SCALE 0mm 20 40 60 80 100

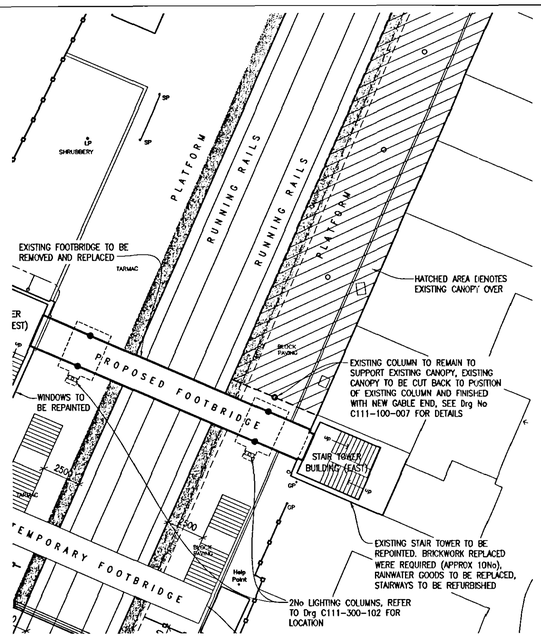

PROPOSED PLAN

SCALE 1:200 @ A1

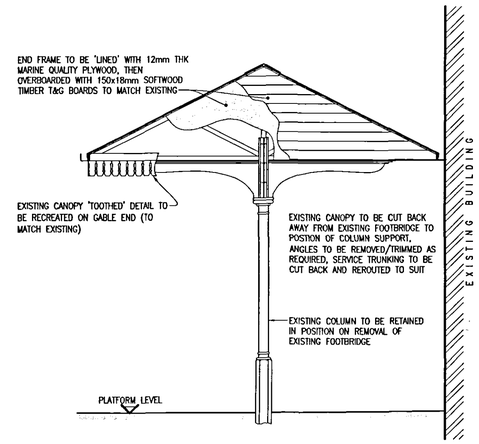

END SECTION

SCALE 1:50 @ A1

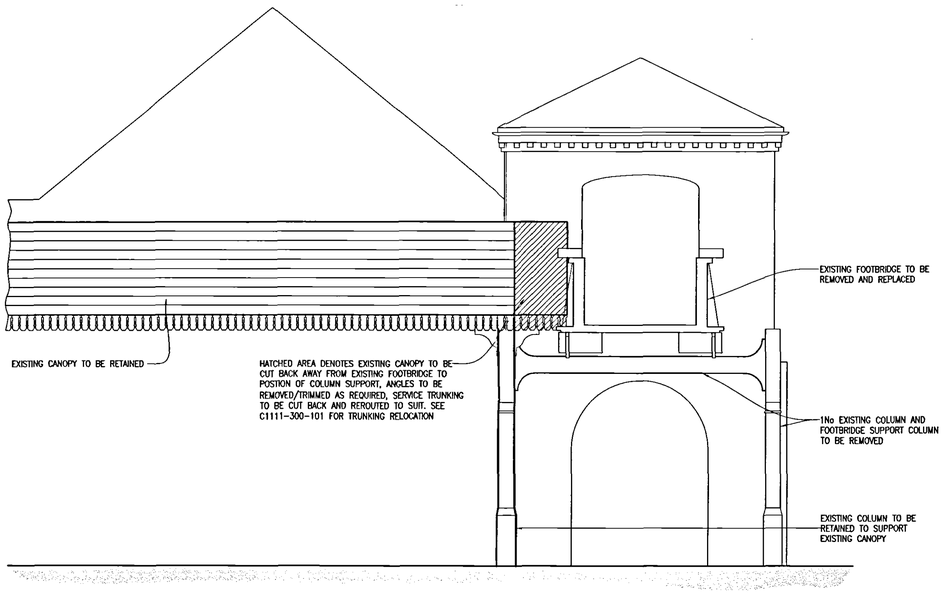

ELEVATION

SCALE 1:50 @ A1

DETERMINED

15 JUN 2006

0834/06

Network Rail
AIPM - Estates - York
Document Status
Form A
Form B
For Comment
As Built
For Approval
For Information
Preliminary / For Comment
For Tender
08 JUN 2006
Job No. 101768

NOTES:

1. ALL DIMENSIONS IN MILLIMETRES UNLESS INDICATED OTHERWISE.
2. ANY DISCREPANCIES ON SITE TO BE NOTIFIED IMMEDIATELY TO THE ENGINEER.

Rev	Revision Note	By	Checked	Approved	Date
00	ISSUED FOR INFORMATION	M.Wilkinson	AIH	RJFM	22.03.06

Client: Network Rail

Project: SPALDING STATION, ELR SPD1
FOOTBRIDGE REFURBISHMENT, STR 12
LINE SPEED 50Mph

Status: FORM A

Scale: As Shown

SPENCER HULL
www.cspencerltd.co.uk

CANOPY END DETAIL

Dwg No C1111-100-007 Rev00