


A1: DO NOT SCALE 0mm 20 40 60 80 100

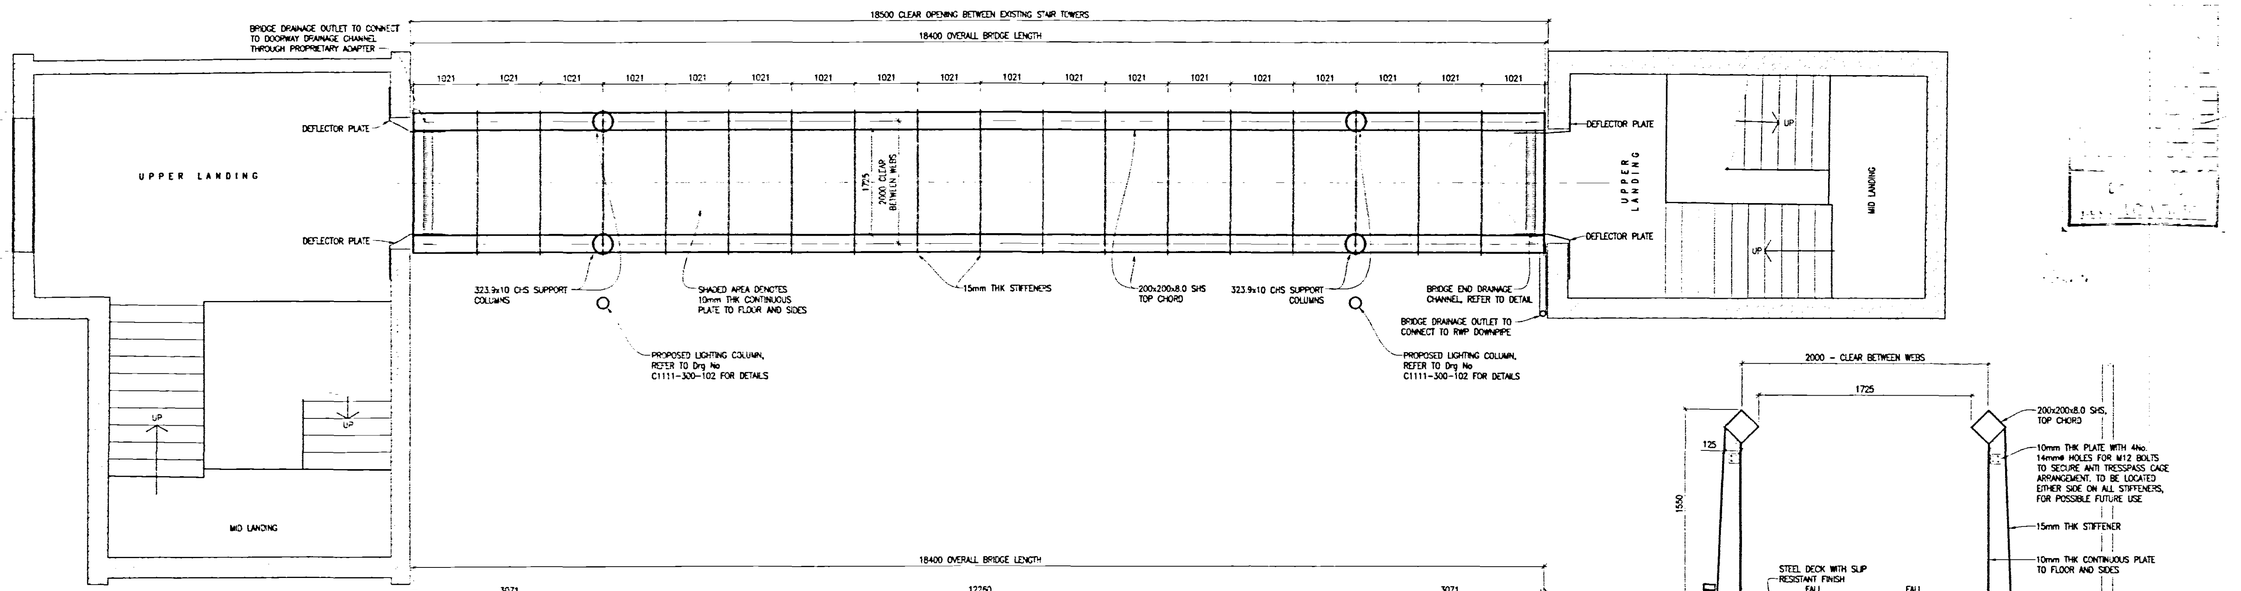


PROPOSED PLAN
SCALE 1:50 @ A1

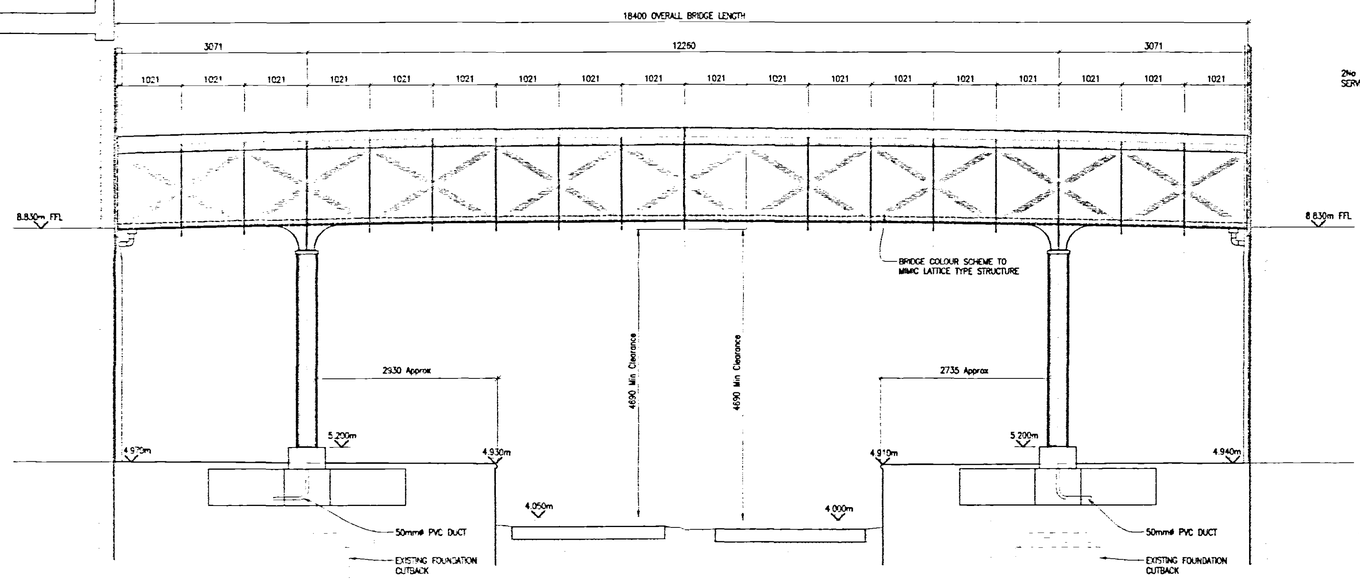


PROPOSED ELEVATION
SCALE 1:50 @ A1

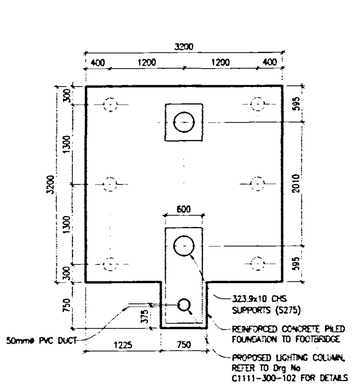


FOUNDATION PLAN
SCALE 1:50 @ A1

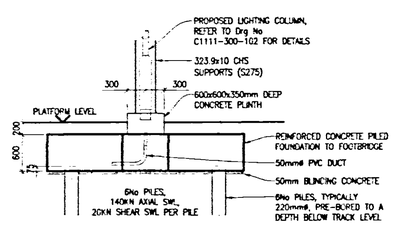


SECTION THRO FOUNDATION
SCALE 1:50 @ A1

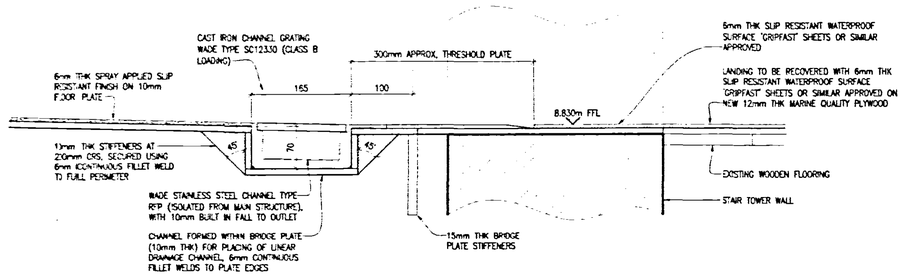


BRIDGE END DRAINAGE DETAIL
EAST TOWER SHOWN, WEST TOWER MIRRORED
SCALE 1:5 @ A1

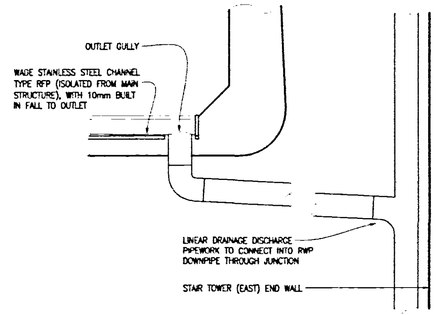

BRIDGE DRAINAGE OUTLET ELEVATION
SCALE 1:10 @ A1

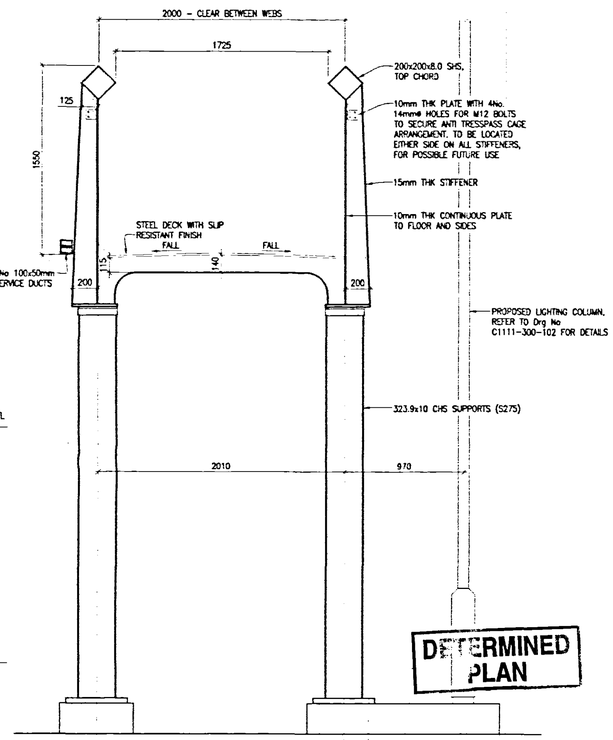

SECTION AT SUPPORT
SCALE 1:25 @ A1

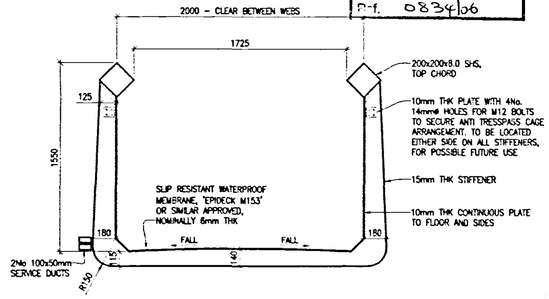

SECTION AT POSITION OF STIFFENER
SCALE 1:25 @ A1

SBDC
PLANNING & DEVELOPMENT
15 JUN 2006
Ref. 0834/06

DETERMINED PLAN

Rev	Revision Note	By	Checked	Approved	Date
00	INITIAL ISSUE	M Wilkinson	AIH	RJFM	22.03.06

Client: Network Rail

Project: SPALDING STATION, ELR SPD 1
FOOTBRIDGE REFURBISHMENT, STR 12
LINE SPEED 50Mph

Status: FORM A

Scale: As Shown

SPENCER
HULL
www.cspencerltd.co.uk

FOOTBRIDGE
GENERAL ARRANGEMENT

Dwg No C1111-100-006 Rev00