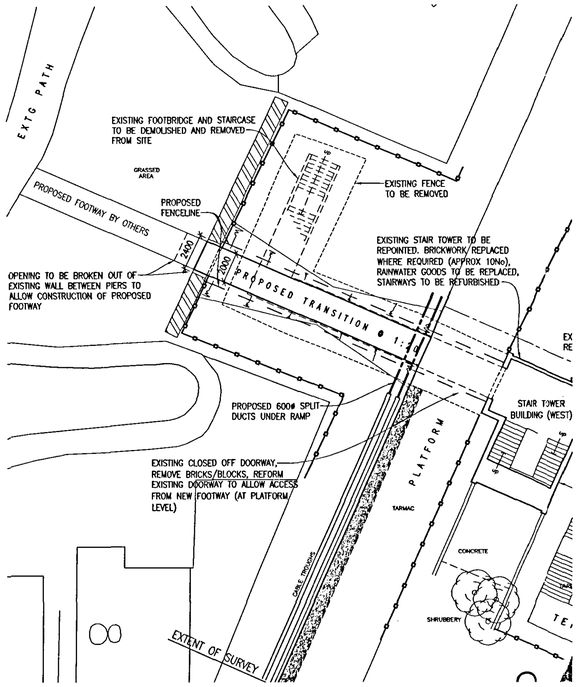
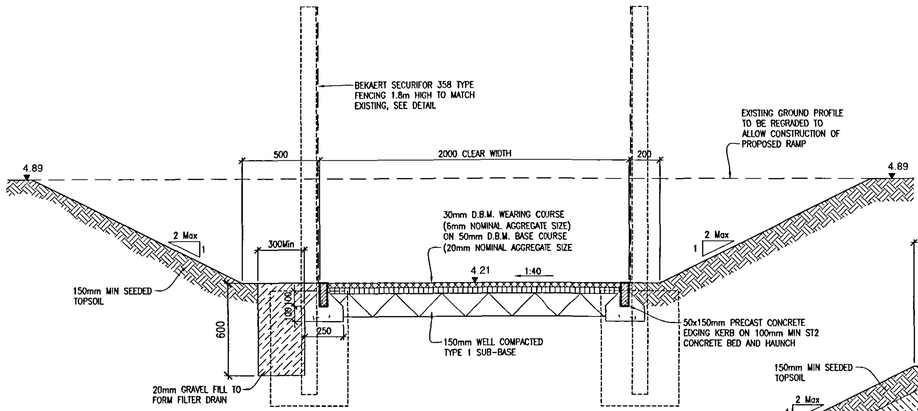
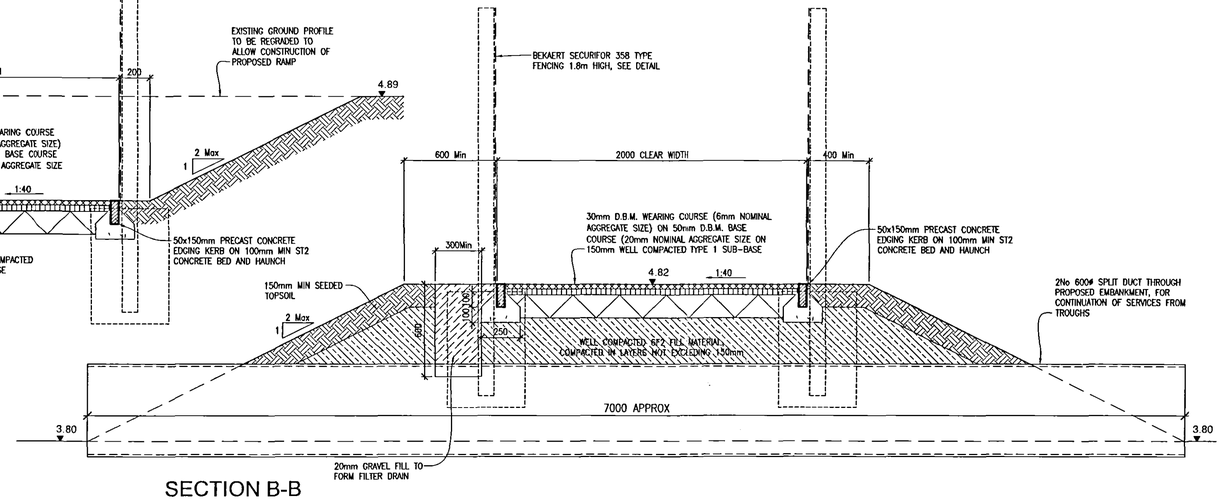
A1: DO NOT SCALE 0mm 20 40 60 80 100



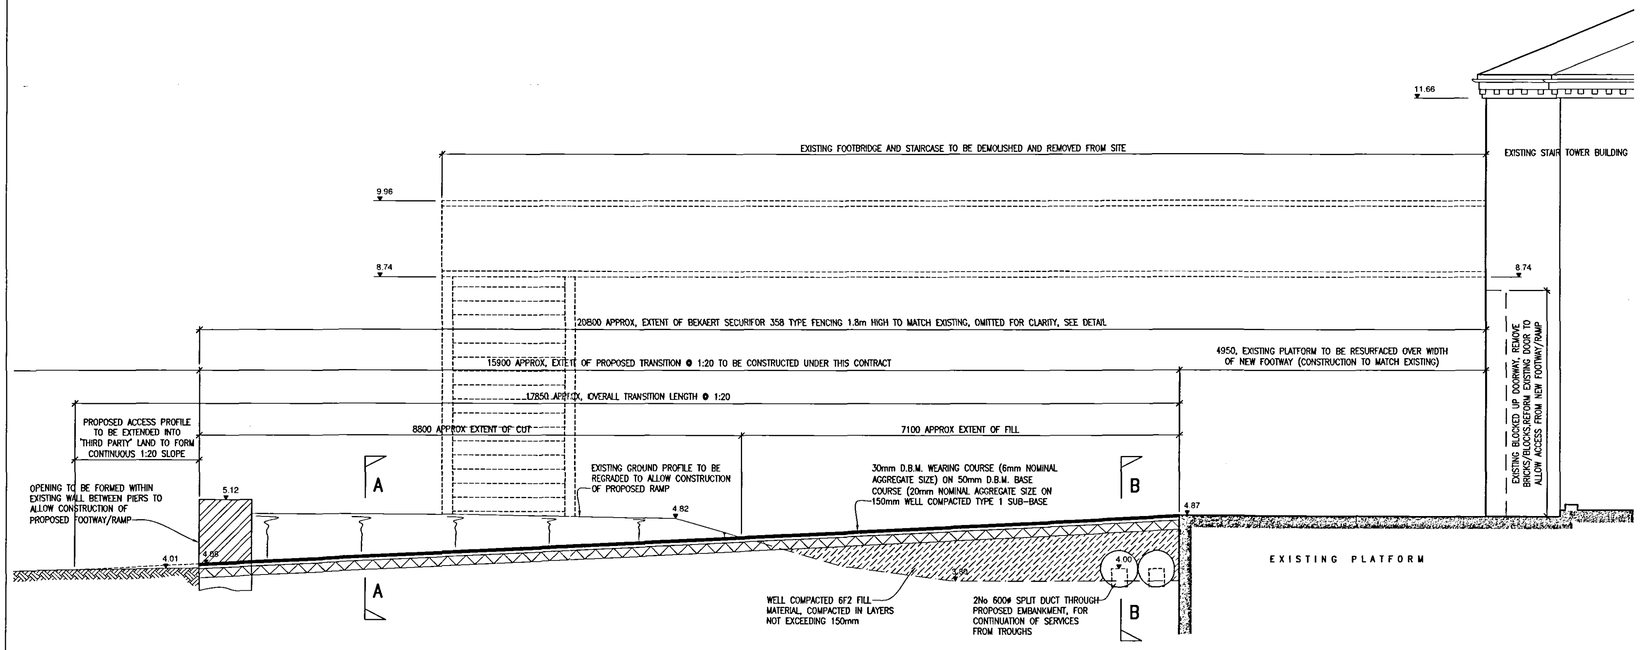

## PROPOSED PLAN
SCALE 1:200 @ A1



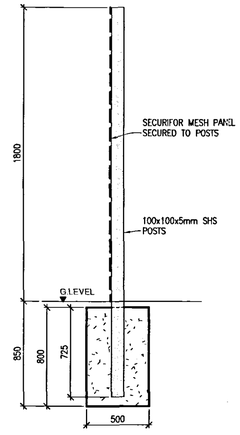

## SECTION A-A
SCALE 1:20 @ A1

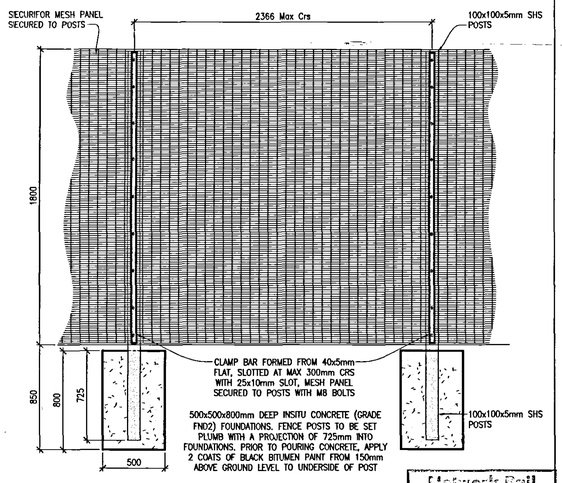



## SECTION B-B
SCALE 1:20 @ A1




## SECTION THRO PROPOSED RAMP
SCALE 1:50 @ A1




## FENCING CONSTRUCTION DETAIL
SCALE 1:25 @ A1

DETERMINED PLAN

PLANNING FILE ELECTRONIC
15 JUN 2006
Ref: 083406

Network Rail
NRAI - Estates - York
Document Status
Form A
Form B
For Construction
As Built
For Approval
For Information
Preliminary / For Comment
For Tender
08 JUN 2006
Job No. 101768

## NOTES:
1. ALL DIMENSIONS IN MILLIMETRES UNLESS INDICATED OTHERWISE.
2. ANY DISCREPANCIES ON SITE TO BE NOTIFIED IMMEDIATELY TO THE ENGINEER.

| Rev. | Revision Note | By | Checked | Approved | Date |
|---|---|---|---|---|---|
| 00 | ISSUED FOR INFORMATION | M.Wilkinson | AIH | RJFM | 22.03.06 |

Client: Network Rail

Project: SPALDING STATION, ELR SPD 1
FOOTBRIDGE REFURBISHMENT, STR 12
LINE SPEED 50Mph

Status: FORM A

Scale: As Shown

**SPENCER**
HULL
www.cspencerltd.co.uk

PROPOSED RAMP
PLAN, SECTION AND CONSTRUCTION DETAILS

Dwg No C1111–100–004 Rev 00