
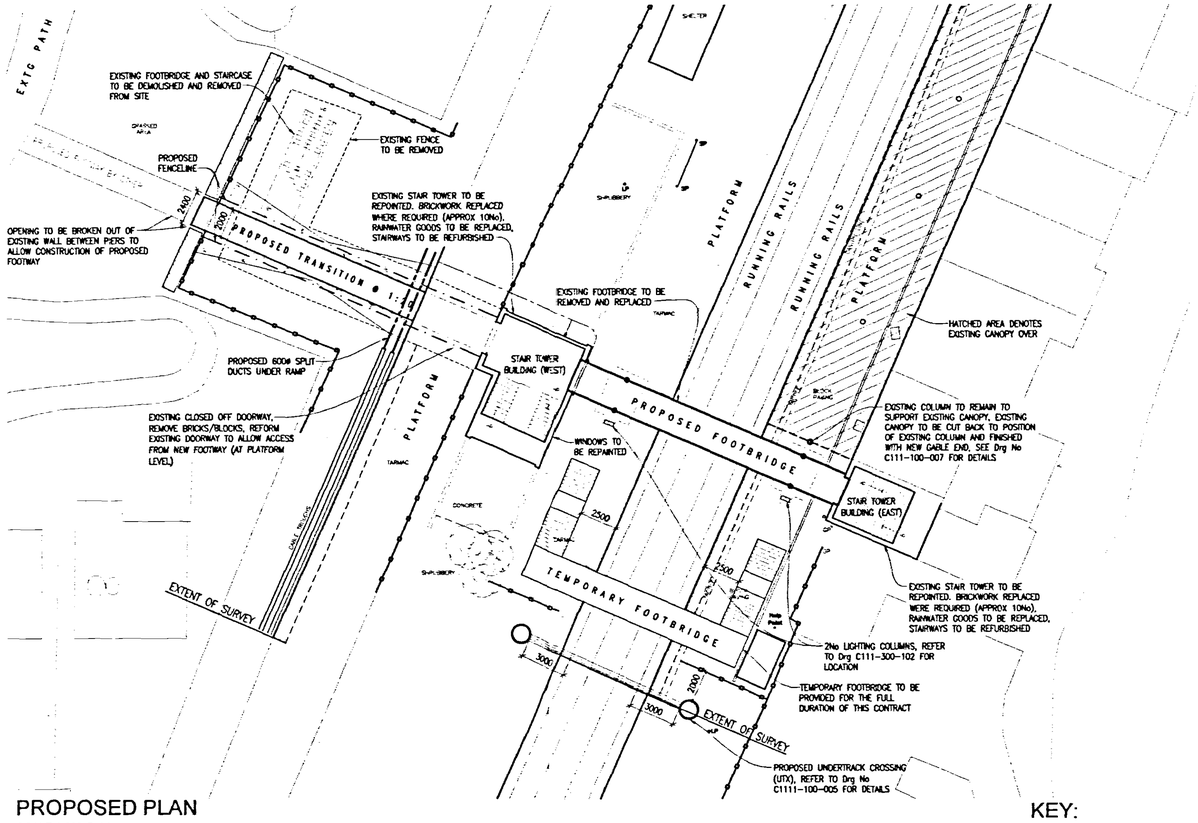



PROPOSED PLAN
SCALE 1:200 @ A1

KEY:
L P DENOTES LIGHTING COLUMN


S P DENOTES SIGN POST

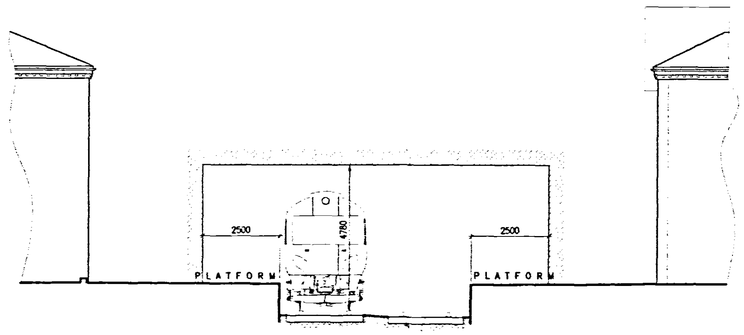


TEMPORARY FOOTBRIDGE CLEARANCE ENVELOPE
SCALE 1:100 @ A1

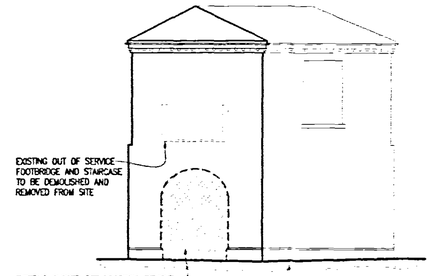


ELEVATION TO STAIR TOWER WEST
SCALE 1:100 @ A1

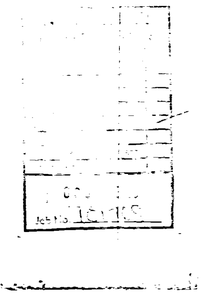

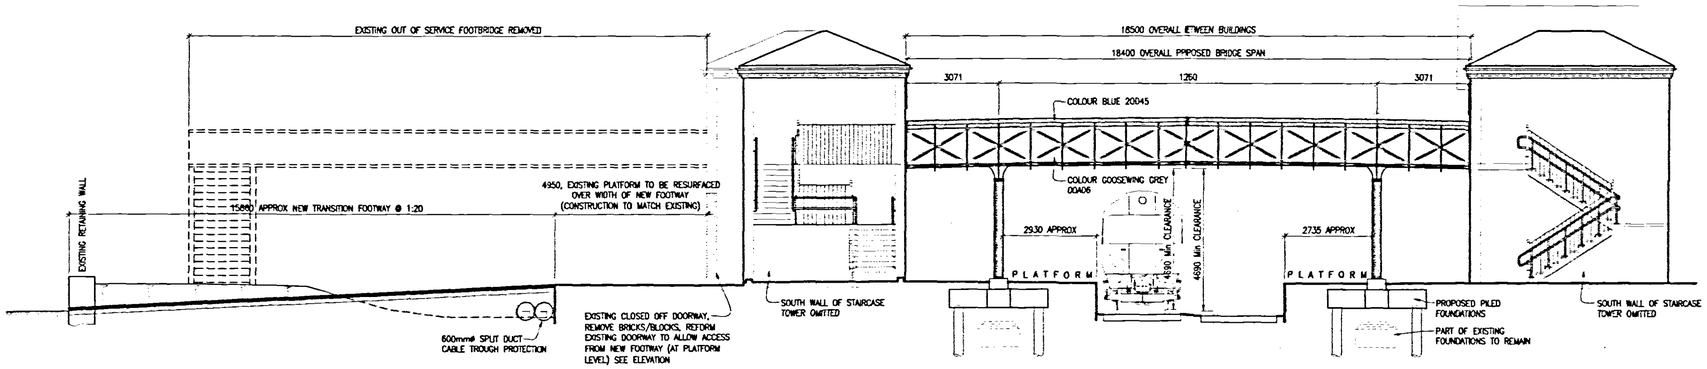

PROPOSED ELEVATION
SCALE 1:100 @ A1

DETERMINED PLAN

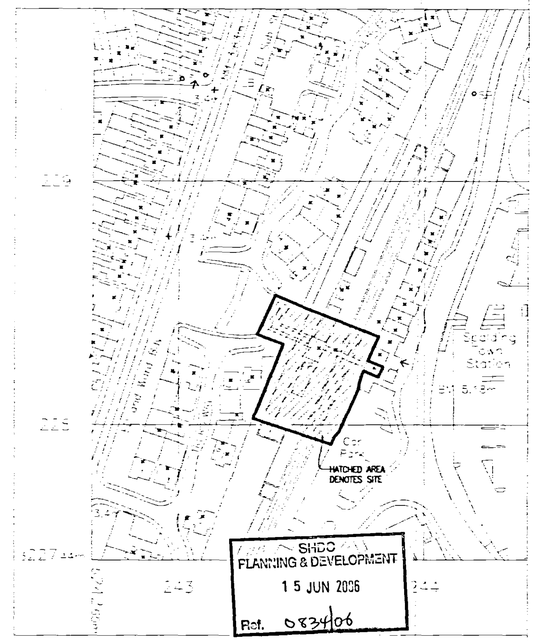

SITE LOCATION PLAN
SCALE 1:1250 @ A1

Rev	Revision Note	By	Checked	Approved	Date
00	INITIAL ISSUE	M.Wilkinson	AIH	RJFM	22.03.06

Client: Network Rail

Project: SPALDING STATION, ELR SPD 1
FOOTBRIDGE REFURBISHMENT, STR 12
LINE SPEED 50Mph

Status: FORM A

Scale: As Shown

SPENCER
HULL
www.cspencerltd.co.uk

PROPOSED GENERAL ARRANGEMENT

Dwg No C1111-100-003 Rev00