


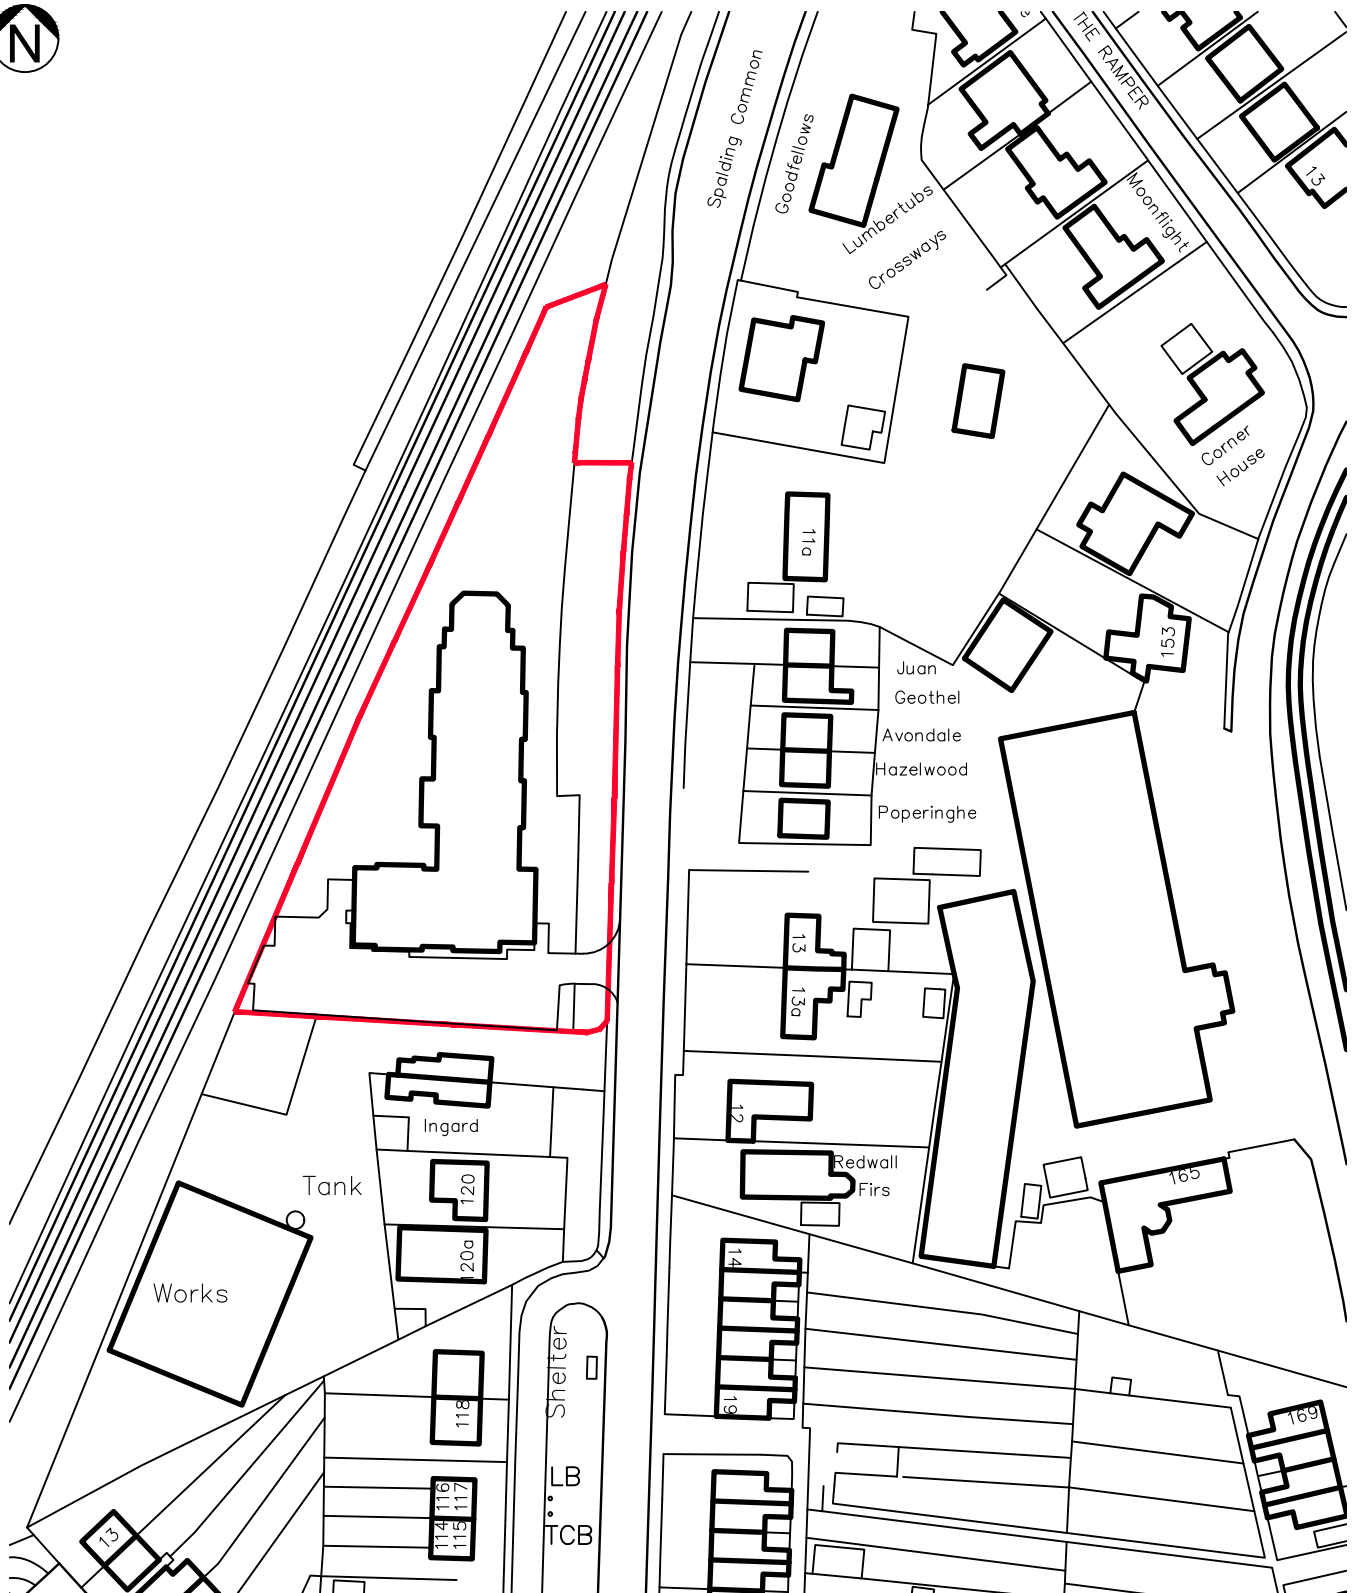

Ordnance Survey (c) Crown Copyright 2014. All rights reserved. Licence number 100020449

## LineStyle Architecture

## PLANNING

Client: Country Court Care Group

Project Title: Proposed Care Home at Goodfellows School  
Spalding Common, Spalding



Drawing Title: Site Location Plan

Scale: 1:1250 @ A4

Date: 07.09.2020

Project No. 0176

Drawing No. (10)001

Rev P00

[www.linestyle.co.uk](http://www.linestyle.co.uk) / [design@linestyle.co.uk](mailto:design@linestyle.co.uk)

Alan House, Clumber Street, Nottingham NG1 3ED, tel +44 (0)115 870 9913

Do not scale from this drawing - dimensions and levels to be checked on site by the contractor. The title, copyright and confidential information in this document belongs to LineStyle Architecture. Copyright 2013. All rights reserved. You may not reproduce this document or disclose it to others without the written consent of LineStyle Architecture