


DWG REF: TPO's

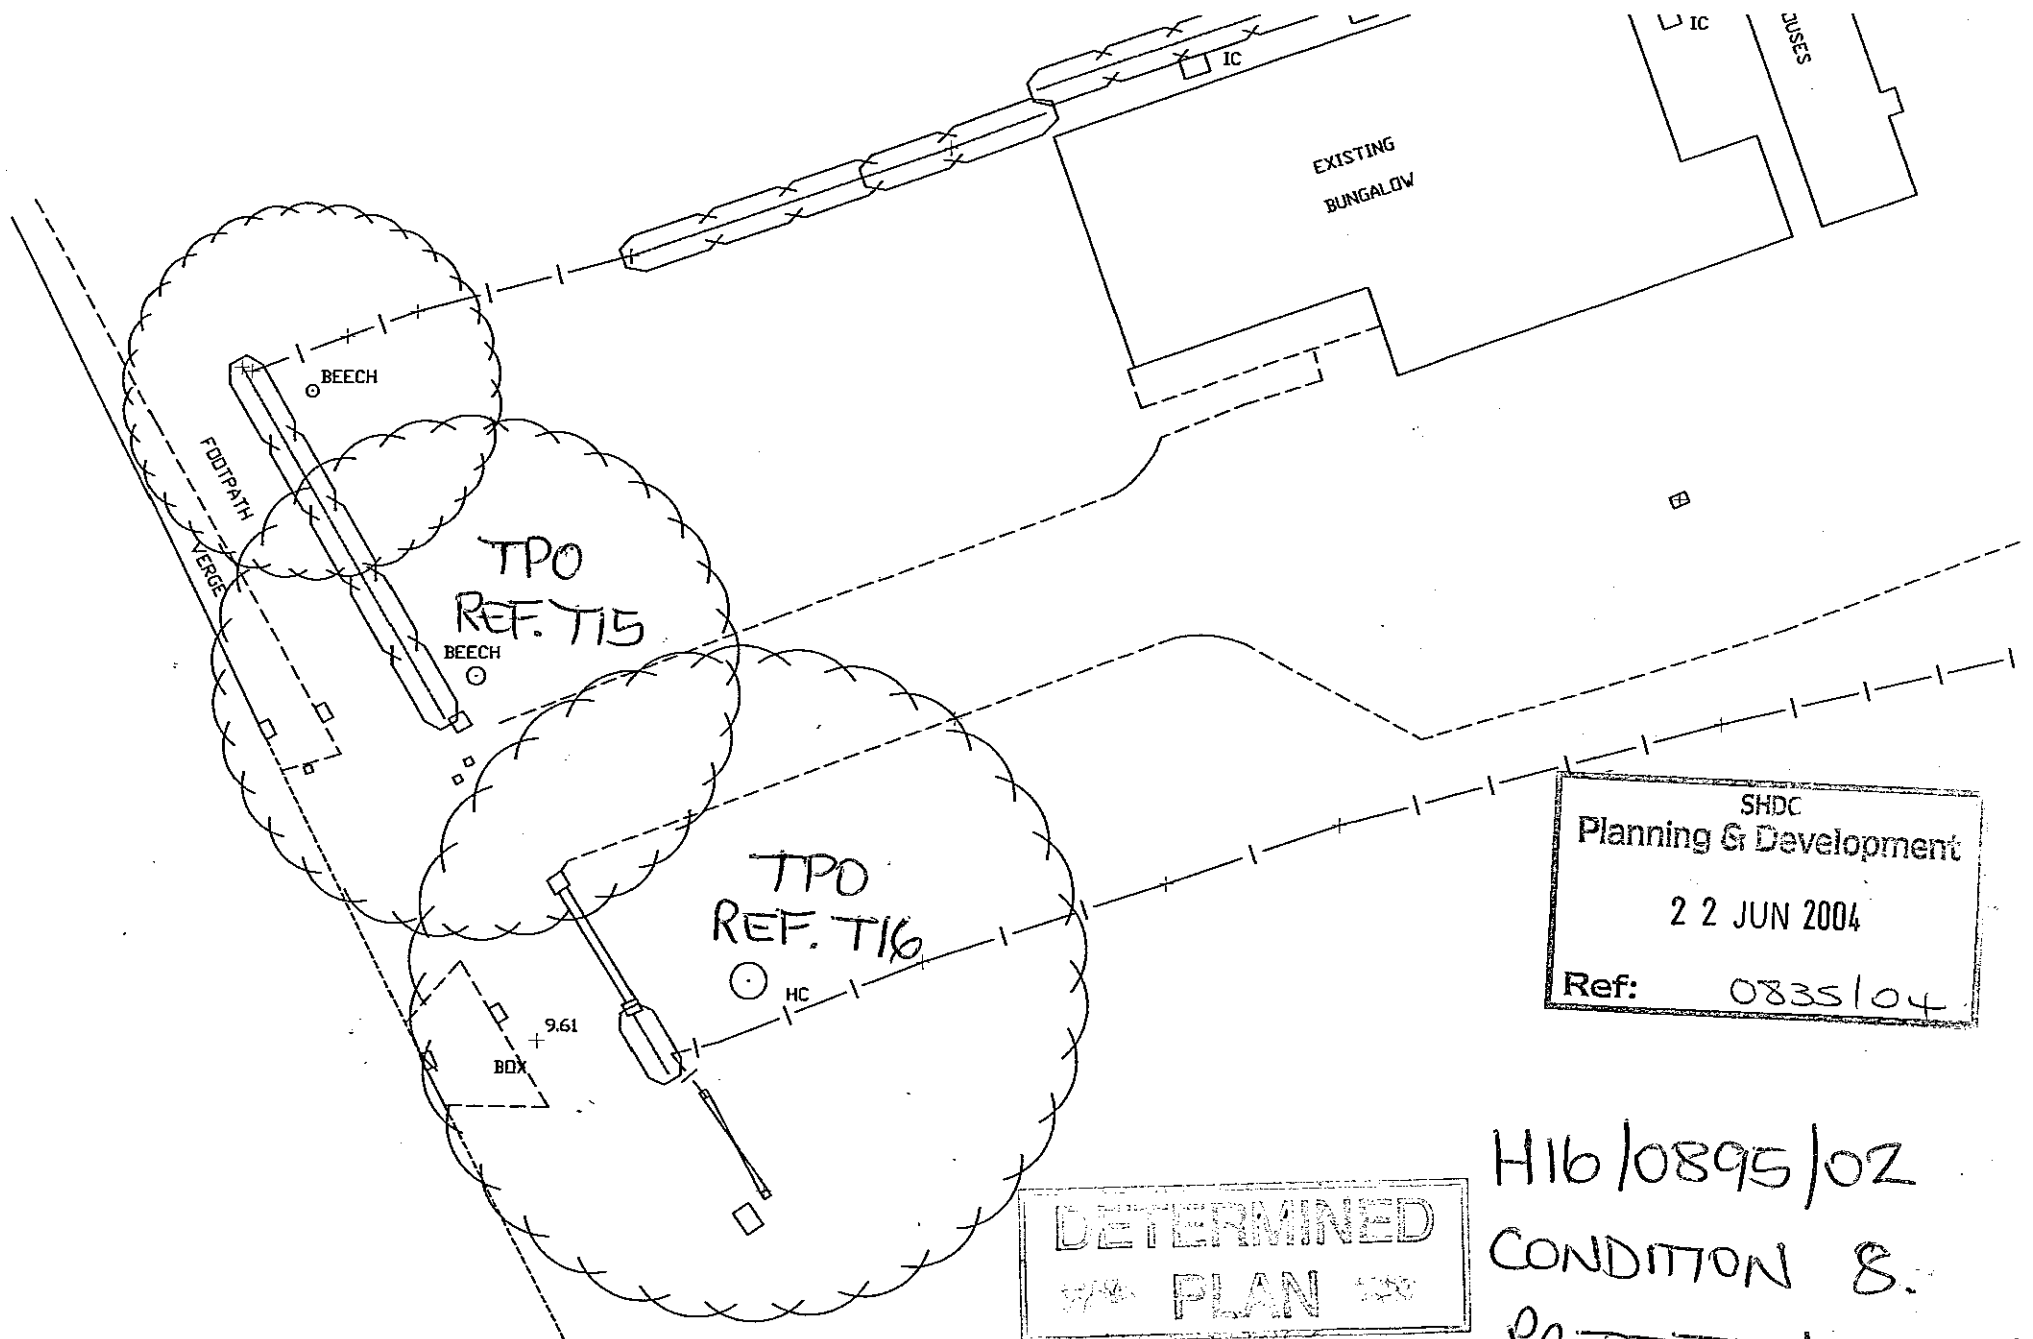

SHDC
Planning & Development
22 JUN 2004
Ref: 0835104

DETERMINED
PLAN

H16/0895/02
CONDITION 8:
PROTECTION OF TREES
WITH TPO'S