

Site: Norman C Williams + Sons
Address: 32 New Road, Spalding, PE11 1DL

Drawing No: SAN01-BB-A-042-V Rev A

Drawn By: M Bayliss

Date: 21/09/09

Revision Details:

A
25/11/09 Fascia changed from red to white with red lettering. Projection changed from red to white with red logo.



Existing Signage

New Signage Detail:

Sign Type F2 (SAN01-F2-001)

100mm deep, folded aluminium panels powder coated white Ral 9003. Panels fret cut to accept red Perspex 440 step inlaid acrylic text and logo. Sign Internally illuminated by LED's and electronic control gear(behind red text area only).

Elevation A

Size: 750mm x 3100mm

Replacement panel for projecting sign

Size: 600mm x 700mm



Proposed Signage

Elevation A

Survey Notes:



CLIENT APPROVAL

Date Reviewed: _____

Reviewed By: _____

Any changes requested by the client to be detailed below:

Scheme Approved (subject to any changes detailed above):

Signed On Behalf Of Client

Site: Norman C Williams + Sons
Address: 32 New Road, Spalding, PE11 1DL

Drawing No: SAN01-BB-A-042-V Rev A

Drawn By: M Bayliss

Date: 21/09/09

Revision Details:

A
25/11/09 Fascia changed from red to white with red lettering. Projection changed from red to white with red logo.



Existing Signage

New Signage Detail:

Sign Type F2 (SAN01-F2-001)

100mm deep, folded aluminium panels powder coated white Ral 9003. Panels fret cut to accept red Perspex 440 step inlaid acrylic text and logo. Sign Internally illuminated by LED's and electronic control gear(behind red text area only).

Elevation B

Size: 750mm x 3700mm

Replacement panel for projecting sign

Size: 600mm x 700mm



Proposed Signage

Elevation B



Survey Notes:



FOR INTERNAL USE ONLY
CLIENT APPROVAL

Date Reviewed: _____

Reviewed By: _____

Any changes requested by the client to be detailed below:

Scheme Approved (subject to any changes detailed above):

Signed On Behalf Of Client



Site: Norman C Williams + Sons
Address: 32 New Road, Spalding, PE11 1DL

Drawing No: SAN01-BB-A-042-V Rev A

Drawn By: M Bayliss

Date: 21/09/09

F2 Internally Illuminated Fascia Signs Scale 1:20 @ A3

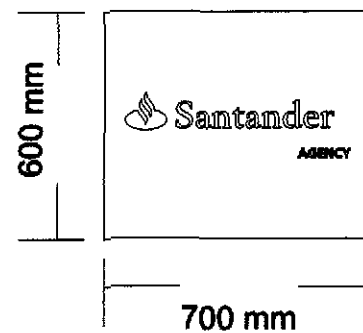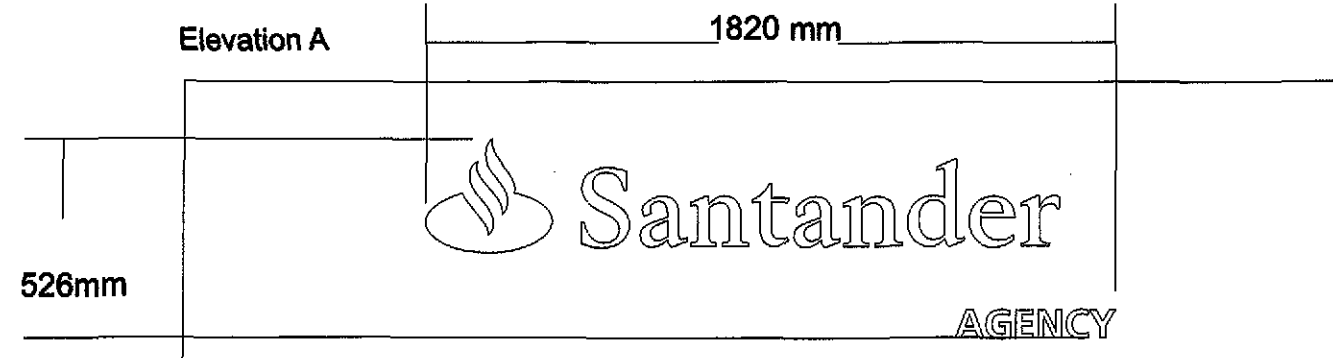

Revision Details:

A
25/11/09 Fascia changed from red to white with red lettering. Projection changed from red to white with red logo.

FOR INTERNAL USE ONLY



CLIENT APPROVAL:

Date Reviewed: _____

Reviewed By: _____

Any changes requested by the client to be detailed below:

F2 Internally Illuminated Fascia Signs Scale 1:2 @ A3

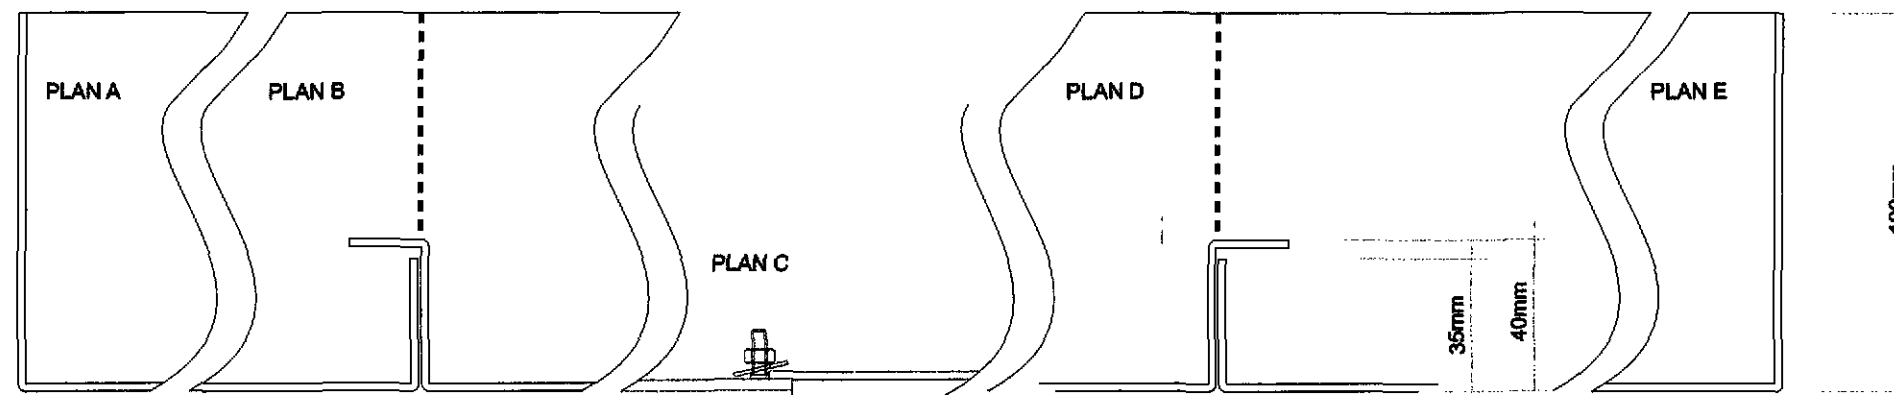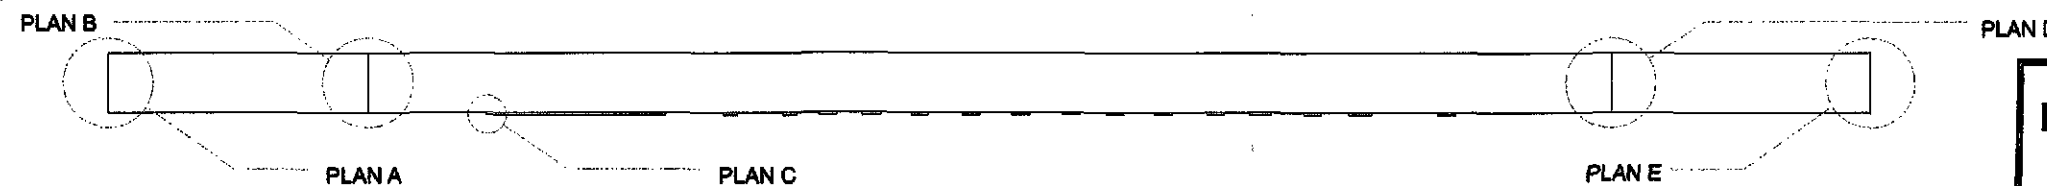

AMENDED PLAN

Ref.

A1

SHDC
Planning & Development

26 NOV 2009

Ref: 0835-09

Scheme Approved (subject to any changes detailed above):



Signed On Behalf Of Client

insignia
insignia projects limited

Site: Norman C Williams + Sons

Address: 32 New Road, Spalding, PE11 1DL

New Signage Detail:
Scale 1:100 @ A3

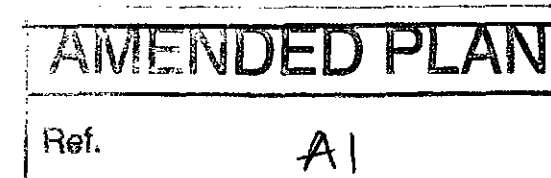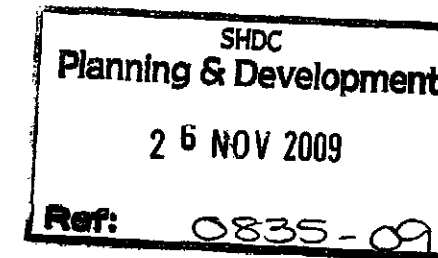

Drawing No: SAN01-BB-A-042-V Rev A

Drawn By: M Bayliss

Date: 21/09/09

Revision Details:

A 25/11/09	Fascia changed from red to white with red lettering. Projection changed from red to white with red logo.

FOR INTERNAL USE ONLY

CLIENT APPROVAL:

Date Reviewed: _____


Reviewed By: _____

Any changes requested by the client to be detailed below:

Scheme Approved (subject to any changes detailed above):

Signed On Behalf Of Client

insignia
insignia projects limited

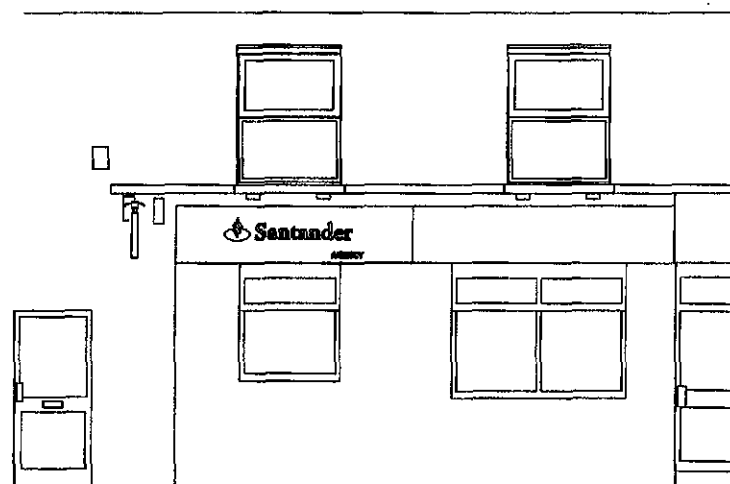

Elevation A




Elevation B

Site: Norman C Williams + Sons

Address: 32 New Road, Spalding, PE11 1DL

F2 Internally Illuminated Fascia Signs Scale 1:2 @ A3

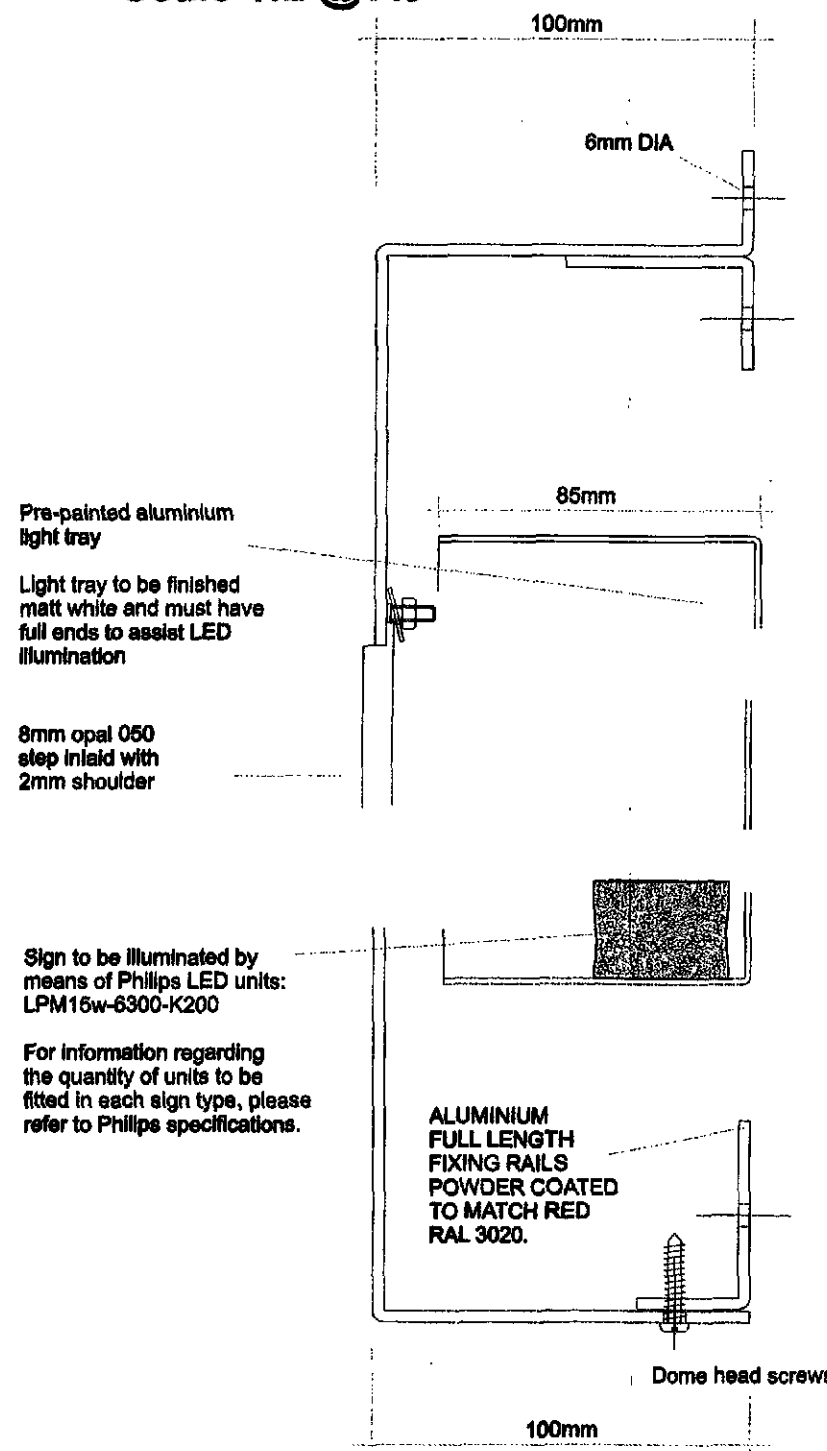

SHDC
Planning & Development
26 NOV 2009
Ref: 0835-09

AMENDED PLAN

Ref. A1

Drawing No: SAN01-BB-A-042-V Rev A

Drawn By: M Bayliss

Date: 21/09/09

Revision Details:

A 25/11/09 Fascia changed from red to white with red lettering. Projection changed from red to white with red logo.

FOR INTERNAL USE ONLY

CLIENT APPROVAL:

Date Reviewed: _____

Reviewed By: _____

Any changes requested by the client to be detailed below:

Scheme Approved (subject to any changes detailed above):

Signed On Behalf Of Client

insignia
insignia projects limited

Site: Norman C Williams + Sons

Address: 32 New Road, Spalding, PE11 1DL

Scale 1:10 @ A3

Drawing No: SAN01-BB-A-042-V Rev A


Drawn By: M Bayliss

Date: 21/09/09

Revision Details:

A
25/11/09 Fascia changed from red to white with red lettering. Projection changed from red to white with red logo.

Aluminium construction (powder coated white Ral 9003) with red vinyl logo (3M: 70-44)

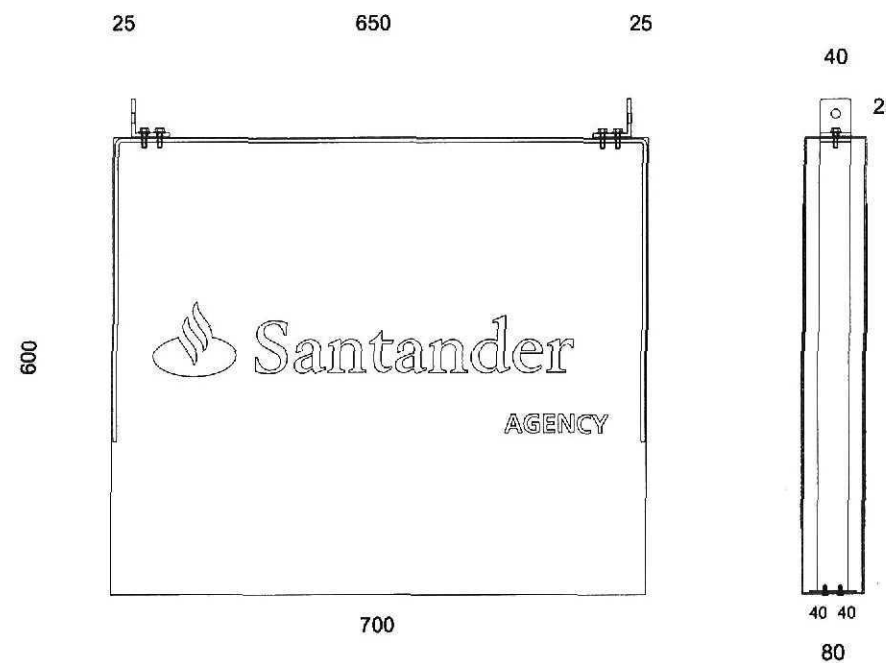

Red opaque vinyl

14G Aluminium Panels Powder coated White RAL 9003



Date Reviewed: _____

Reviewed By: _____

Any changes requested by the client to be detailed below:

Scheme Approved (subject to any changes detailed above):

Signed On Behalf Of Client