



Produced 07.10.2009 from the Ordnance Survey National Geographic Database and incorporating surveyed revision available at this date. © Crown Copyright 2009.


Reproduction in whole or part is prohibited without the prior permission of Ordnance Survey.

Ordnance Survey, the OS Symbol and OS Sitemap are registered trademarks of Ordnance Survey, the national mapping agency of Great Britain.

The representation of a road, track or path is no evidence of a right of way.


The representation of features as lines is no evidence of a property boundary.


Part or all of this OS Sitemap is enlarged from mapping produced at one or more of the following scales: 1:1250, 1:2500, 1:10000.

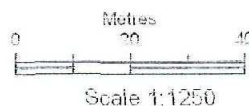

Supplied by: www.ukmapcentre.com
Serial number: 00602800
Centre coordinates: 524794 322812.5

Further information can be found on the OS Sitemap information leaflet or the Ordnance Survey web site: www.ordnancesurvey.co.uk

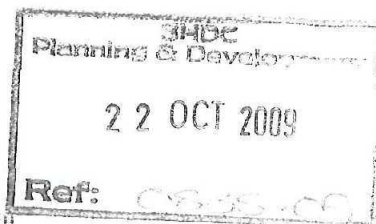

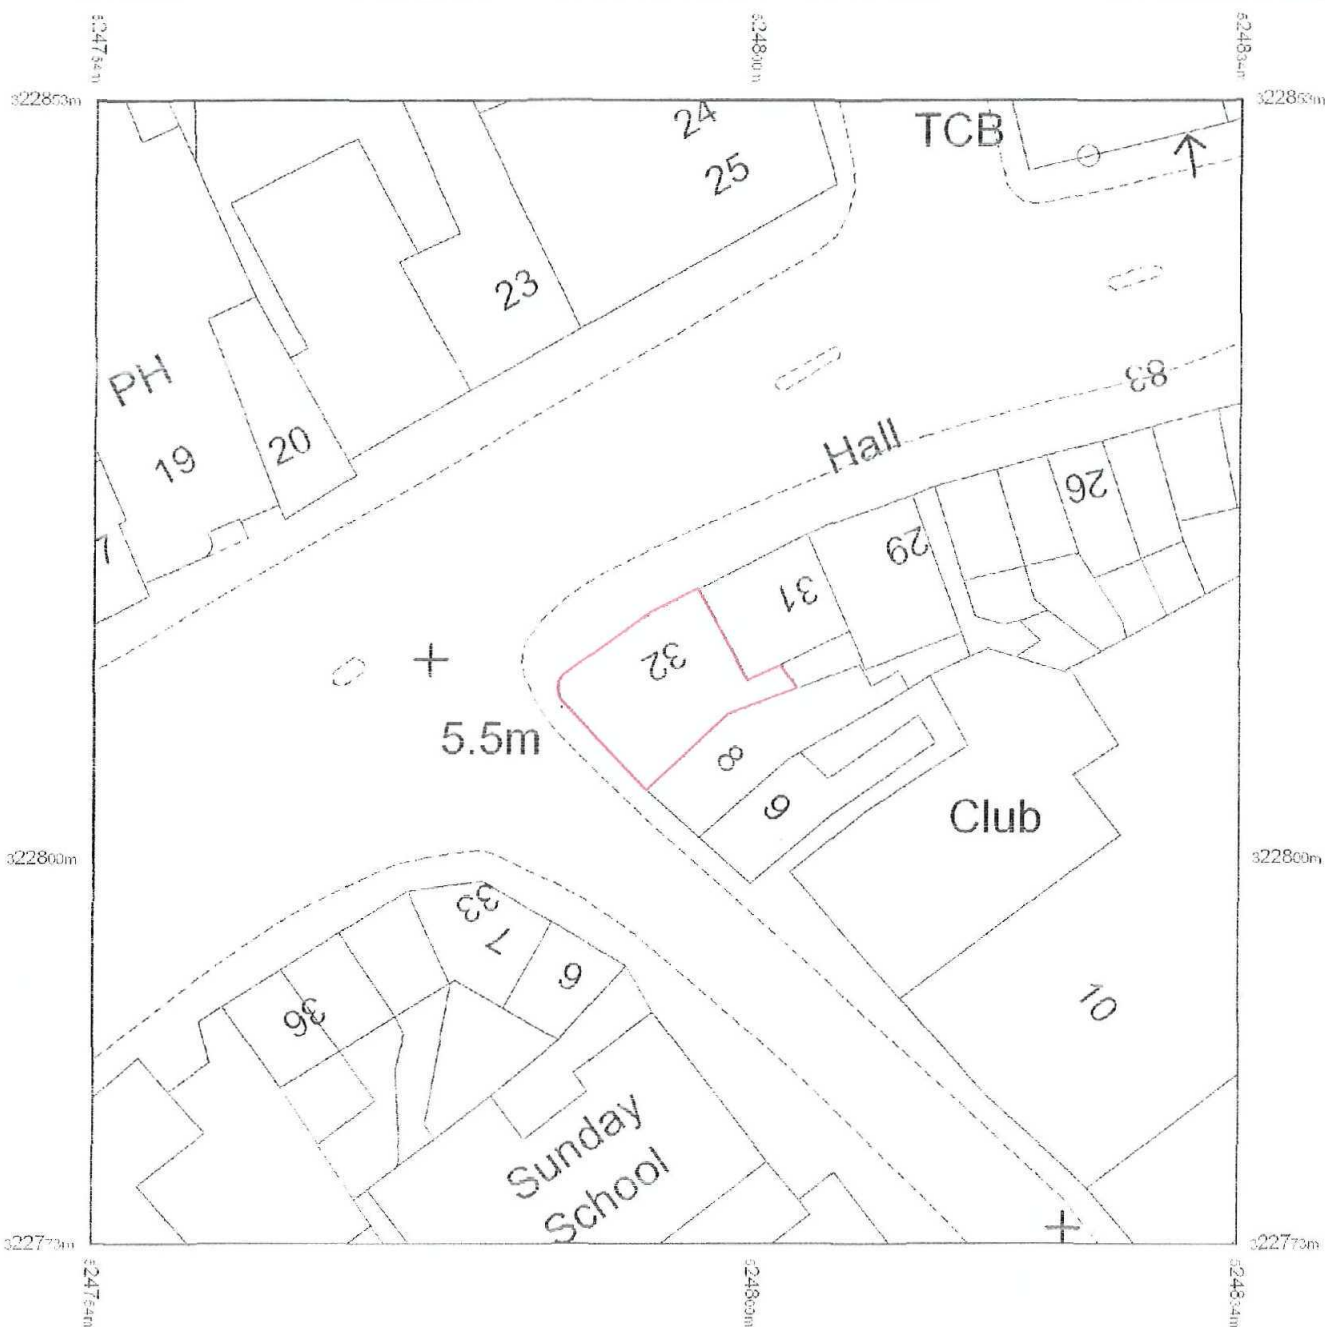

Produced 15.10.2009 from the Ordnance Survey National Geographic Database and incorporating surveyed revision available at this date. © Crown Copyright 2009.


Reproduction in whole or part is prohibited without the prior permission of Ordnance Survey.

Ordnance Survey, the OS Symbol and OS Sitemap are registered trademarks of Ordnance Survey, the national mapping agency of Great Britain.

The representation of a road, track or path is no evidence of a right of way.

The representation of features as lines is no evidence of a property boundary.

Part or all of this OS Sitemap is enlarged from mapping produced at one or more of the following scales: 1:1250, 1:2500, 1:10000.

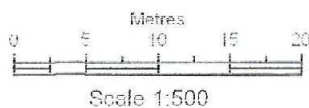

Supplied by: www.ukmapcentre.com
Serial number: 00634000
Centre coordinates: 524794.5 522812.6

Further information can be found on the OS Sitemap information leaflet or the Ordnance Survey web site: www.ordnancesurvey.co.uk





Proposed New External Signage Scheme

Site: Norman C Williams + Sons
Address: 32 New Road, Spalding, PE11 1DL


Drawing No: SAN01-BB-A-042-V

Drawn By: M Bayliss


Date: 21/09/09

Revision Details:

F2 Internally Illuminated Fascia Signs Scale 1:20 @ A3

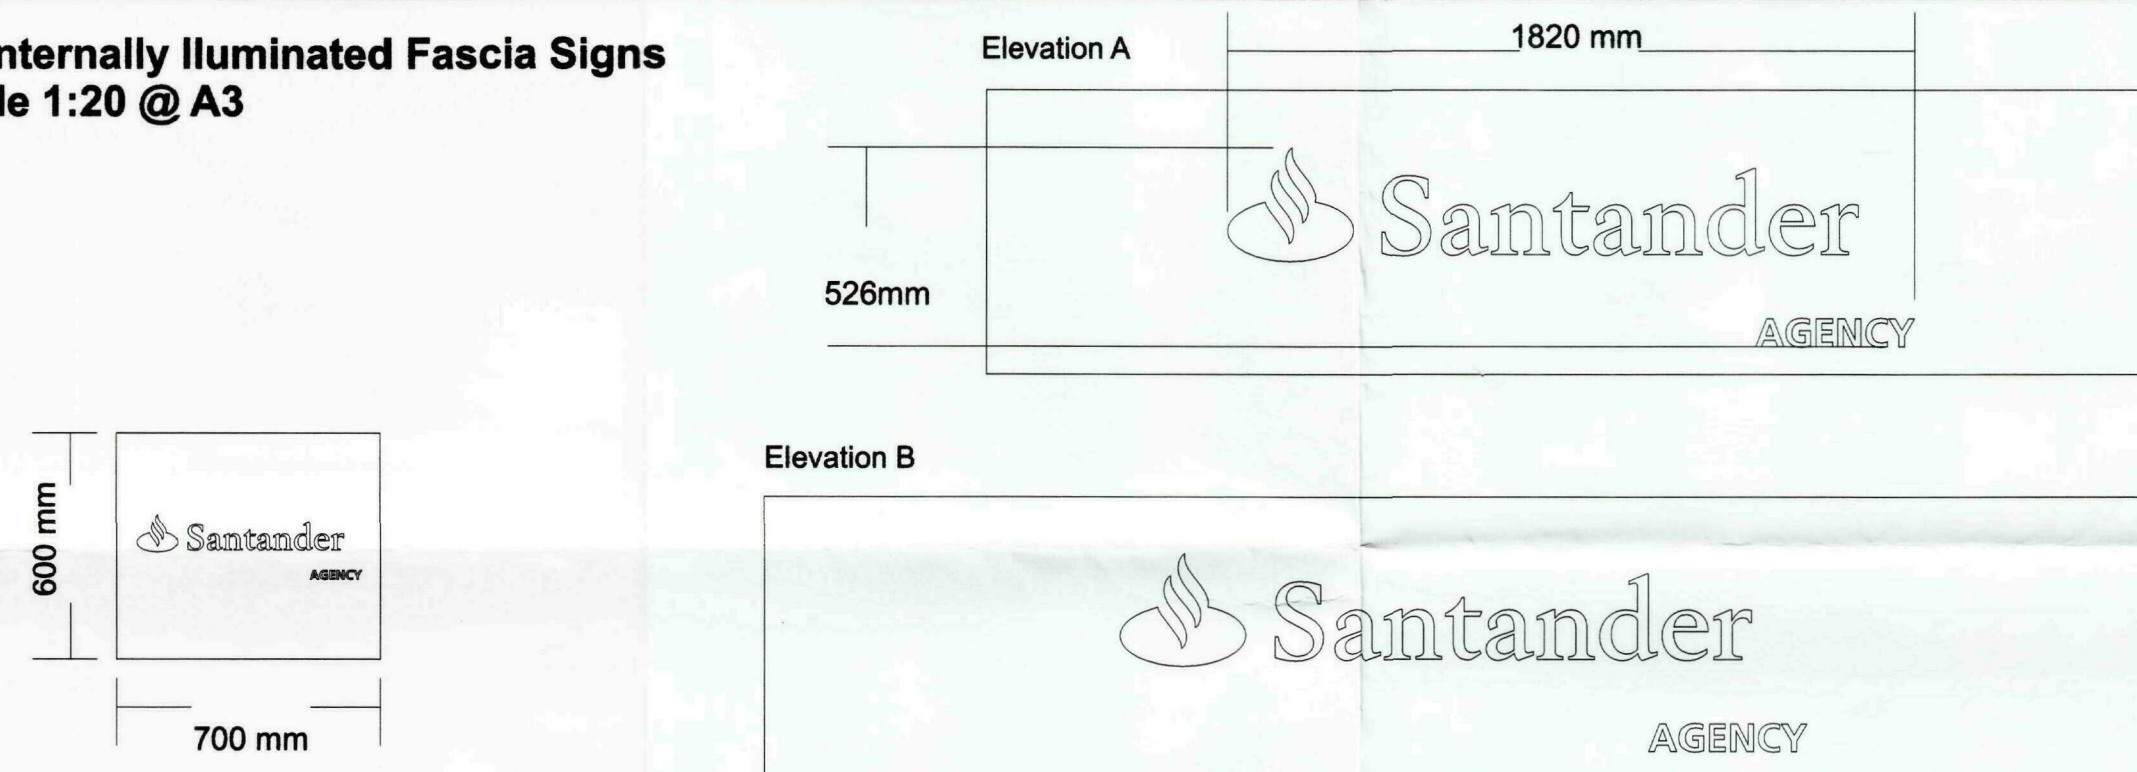

F2 Internally Illuminated Fascia Signs Scale 1:2 @ A3

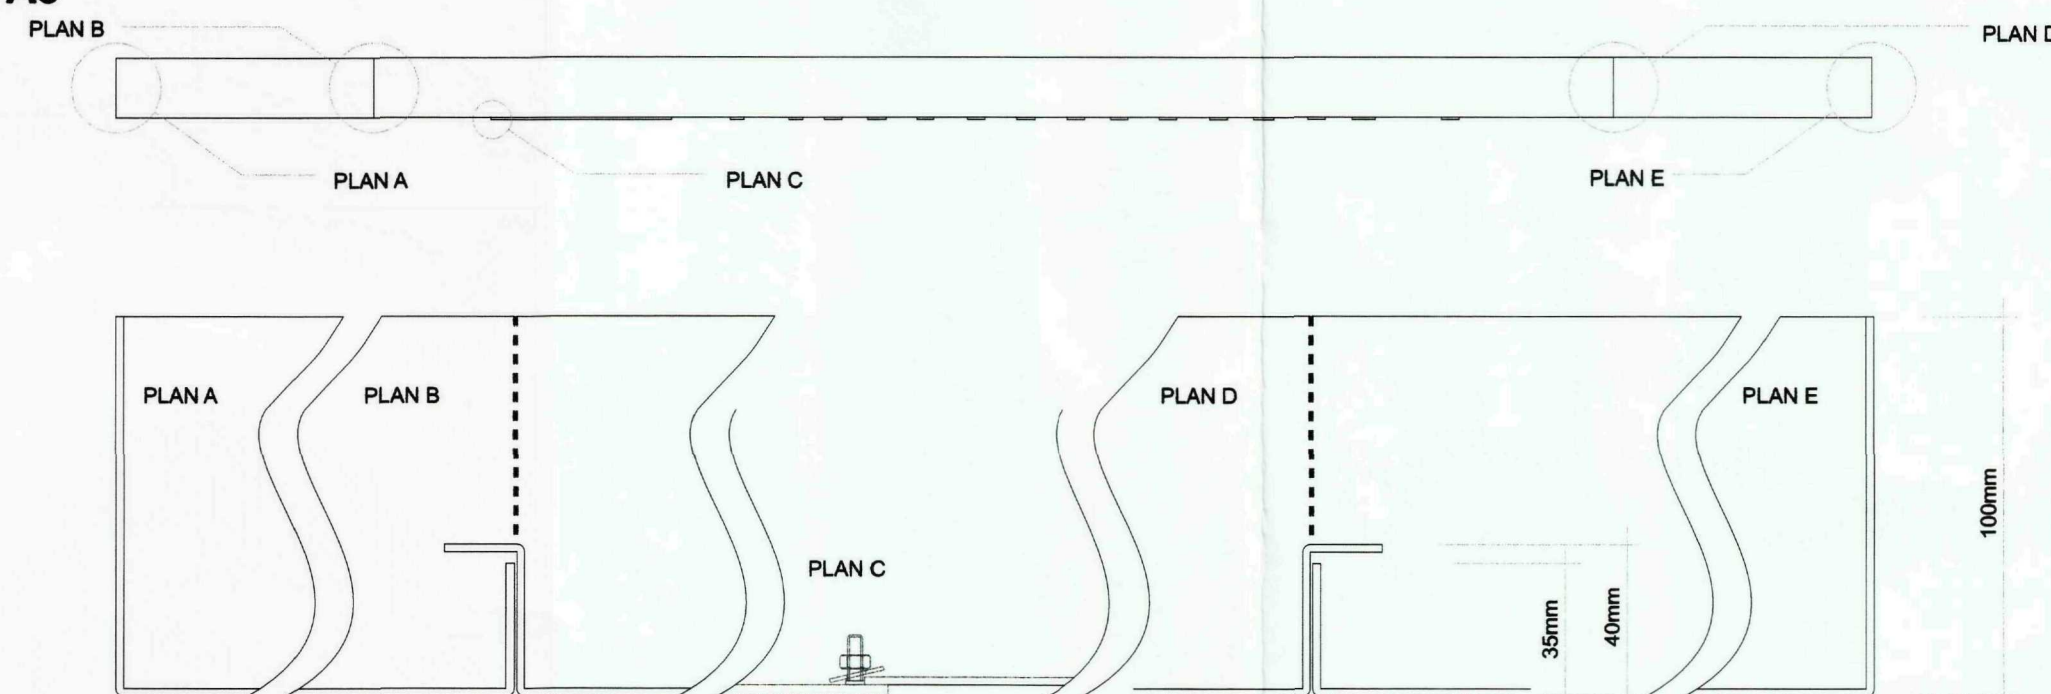

Date Reviewed: _____

Reviewed By: _____

Any changes requested by the client to be detailed below:

Scheme Approved (subject to any changes detailed above):

Signed On Behalf Of Client

insignia
insignia projects limited





Proposed New External Signage Scheme

Site: Norman C Williams + Sons
Address: 32 New Road, Spalding, PE11 1DL



Existing Signage

New Signage Detail:

Sign Type F2 (SAN01-F2-001)


100mm deep, folded aluminium panels powder coated red Ral 3020. Panels fret cut to accept Opal 050 step inlaid acrylic text and logo. Sign Internally illuminated by LED's and electronic control gear(behind white text area only).

Elevation A

Size: 750mm x 3100mm

Replacement panel for projecting sign

Size: 600mm x 700mm

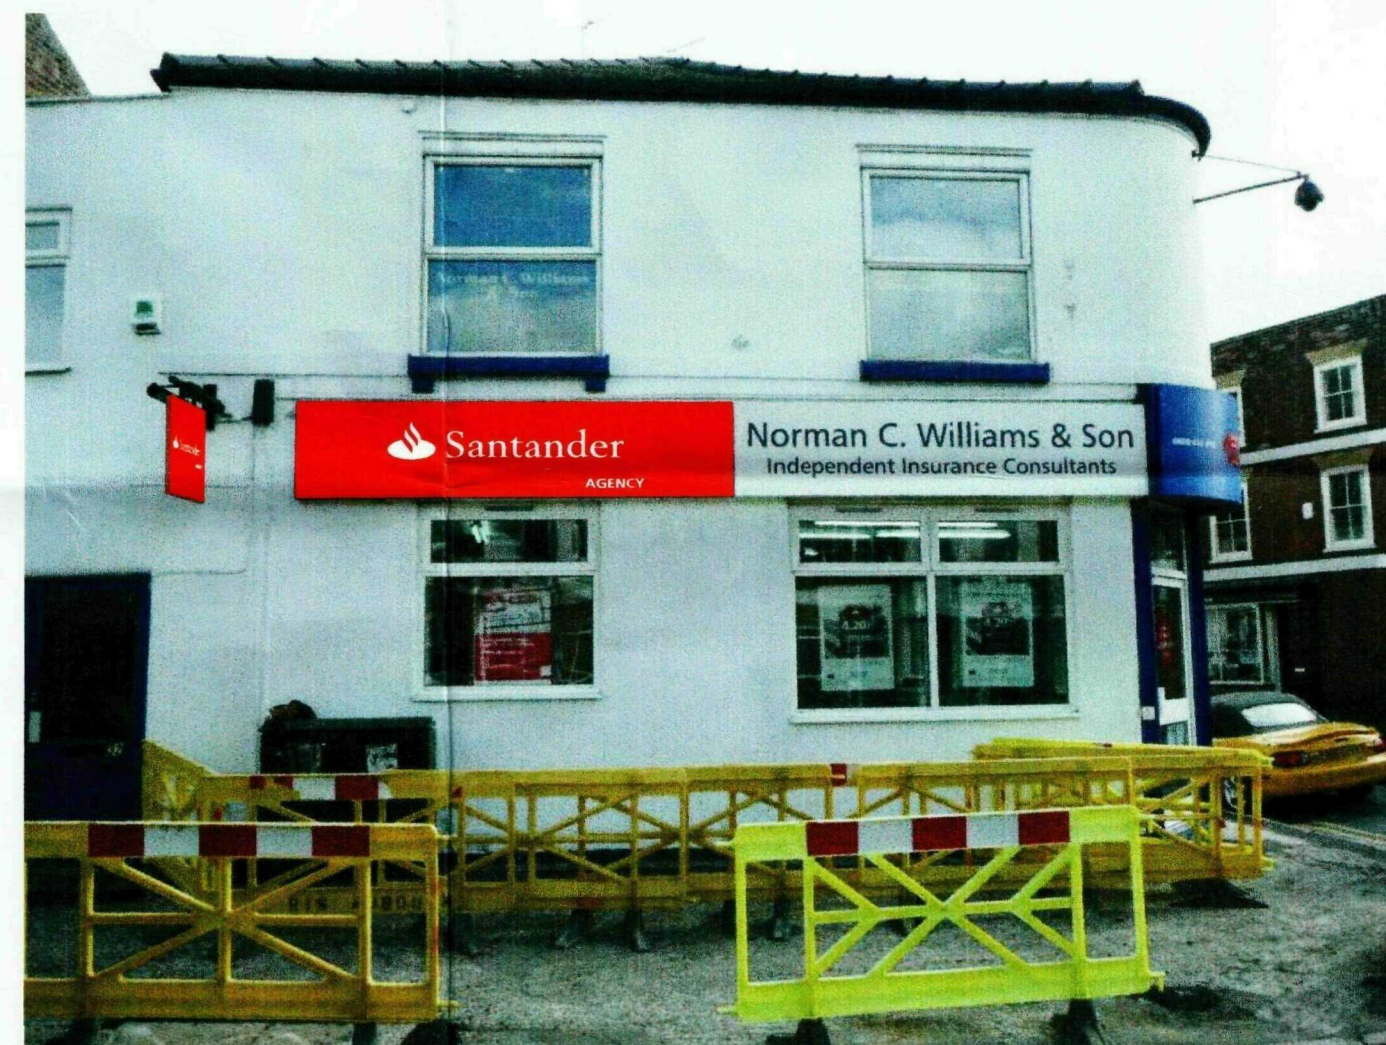

Proposed Signage

Elevation A

Survey Notes:

Drawing No: SAN01-BB-A-042-V

Drawn By: M Bayliss

Date: 21/09/09

Revision Details:

FOR INTERNAL USE ONLY

CLIENT APPROVAL:

Date Reviewed: _____

Reviewed By: _____

Any changes requested by the client to be detailed below:

Scheme Approved (subject to any changes detailed above):

Signed On Behalf Of Client





Proposed New External Signage Scheme

Site: Norman C Williams + Sons
Address: 32 New Road, Spalding, PE11 1DL



Existing Signage

New Signage Detail:

Sign Type F2 (SAN01-F2-001)

100mm deep, folded aluminium panels powder coated red Ral 3020. Panels fret cut to accept Opal 050 step inlaid acrylic text and logo. Sign Internally illuminated by LED's and electronic control gear(behind white text area only).

Elevation B
Size: 750mm x 3700mm

Replacement panel for projecting sign
Size: 600mm x 700mm



Proposed Signage

Elevation B

Survey Notes:

Drawing No: SAN01-BB-A-042-V

Drawn By: M Bayliss

Date: 21/09/09

Revision Details:

FOR INTERNAL USE ONLY

CLIENT APPROVAL:

Date Reviewed: _____

Reviewed By: _____

Any changes requested by the client to be detailed below:

Scheme Approved (subject to any changes detailed above):

Signed On Behalf Of Client





Site: Norman C Williams + Sons
Address: 32 New Road, Spalding, PE11 1DL

Proposed New External Signage Scheme

Drawing No: SAN01-BB-A-042-V

Drawn By: M Bayliss

Date: 21/09/09

Revision Details:

FOR INTERNAL USE ONLY

CLIENT APPROVAL:

Date Reviewed: _____

Reviewed By: _____


Any changes requested by the client to be detailed below:

Scheme Approved (subject to any changes detailed above):

Signed On Behalf Of Client



F2 Internally Illuminated Fascia Signs Scale 1:2 @ A3

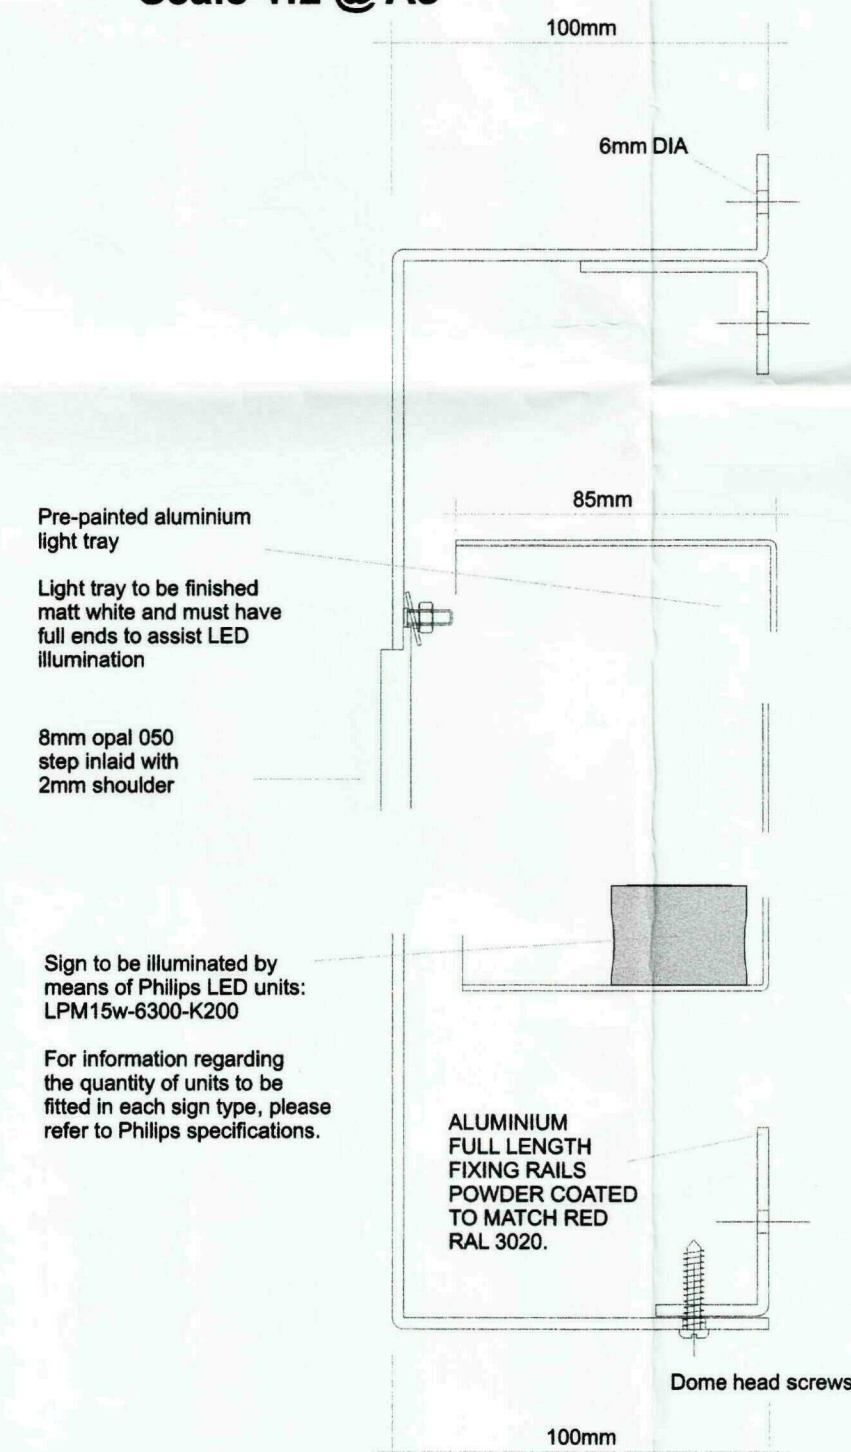



Proposed New External Signage Scheme

Site: Norman C Williams + Sons
Address: 32 New Road, Spalding, PE11 1DL

New Signage Detail:
Scale 1:100 @ A3

Drawing No: SAN01-BB-A-042-V

Drawn By: M Bayliss

Date: 21/09/09

Revision Details:

FOR INTERNAL USE ONLY

CLIENT APPROVAL:

Date Reviewed: _____


Reviewed By: _____

Any changes requested by the client to be detailed below:


Scheme Approved (subject to any changes detailed above):

Signed On Behalf Of Client

insignia
insignia projects limited

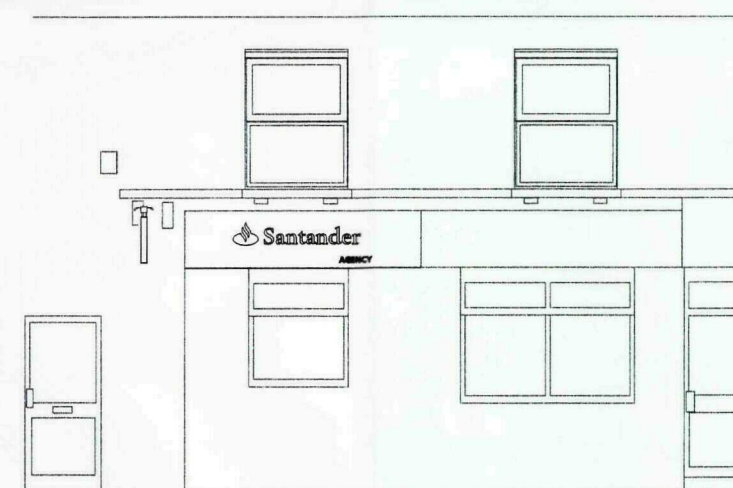

Elevation A

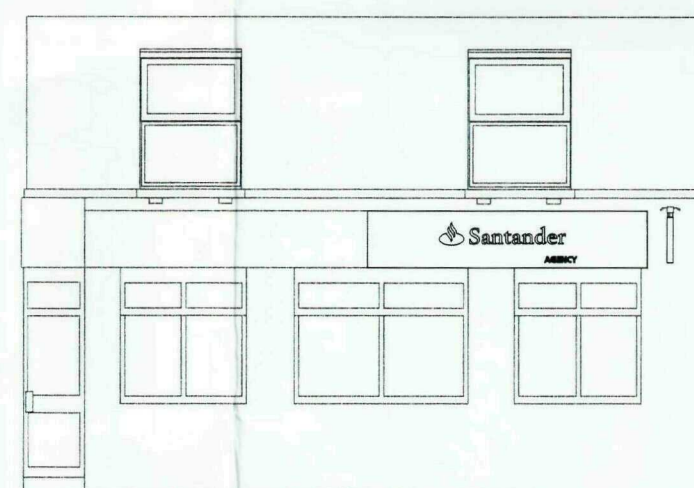

Elevation B






Proposed New External Signage Scheme

Site: Norman C Williams + Sons
Address: 32 New Road, Spalding, PE11 1DL

Scale 1:10 @ A3

Aluminium construction (powder coated red Ral 3020) with white vinyl logo (3M: 70-10)

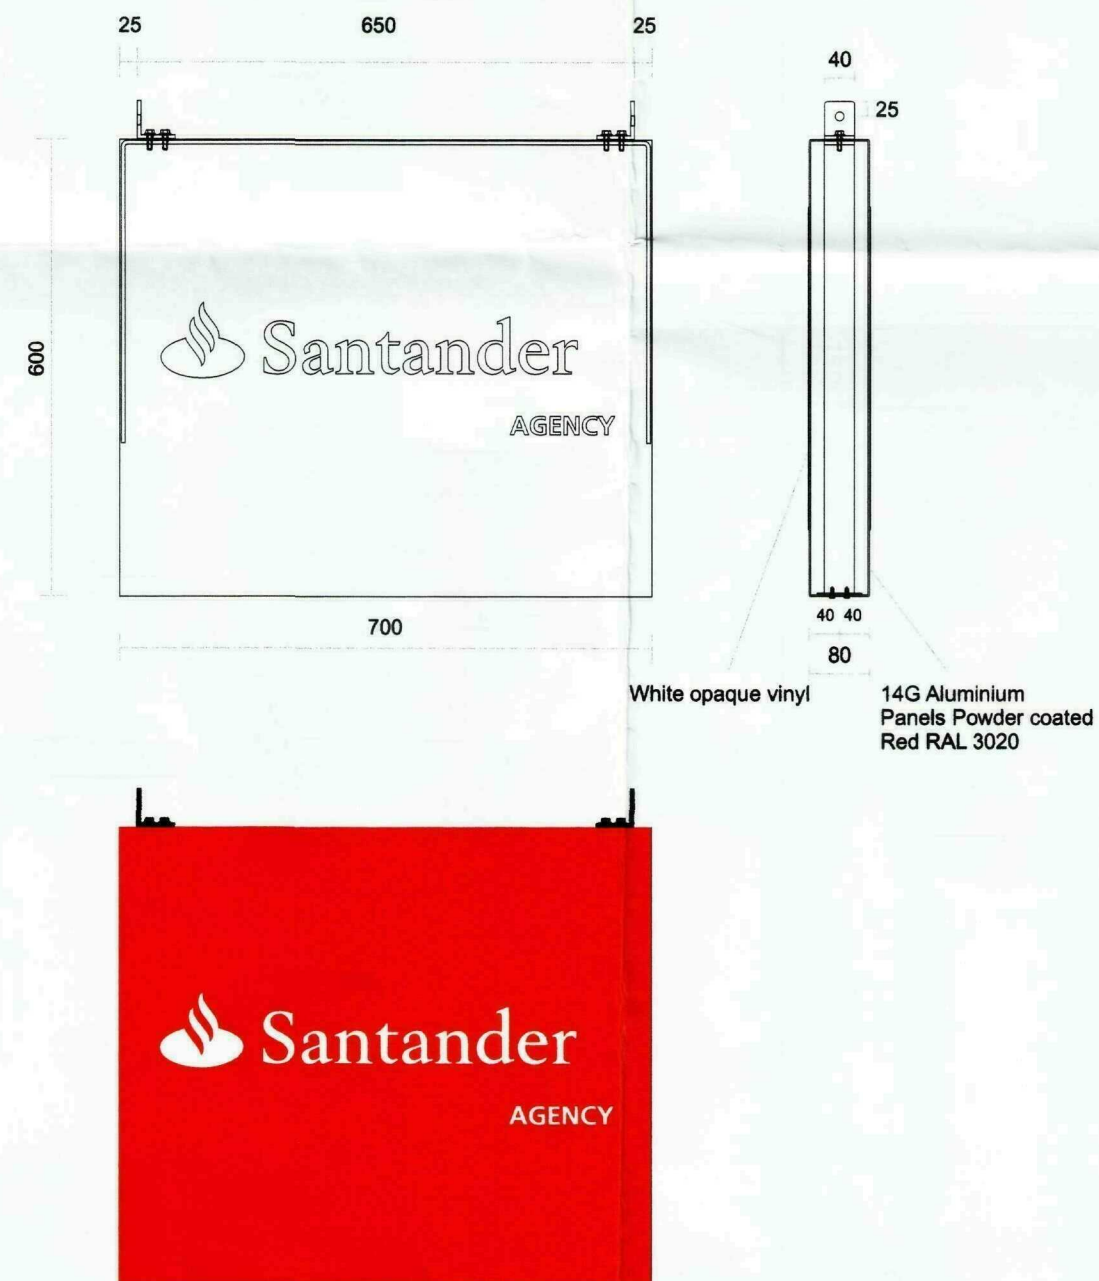

Drawing No: SAN01-BB-A-042-V

Drawn By: M Bayliss

Date: 21/09/09

Revision Details:

FOR INTERNAL USE ONLY

CLIENT APPROVAL:

Date Reviewed: _____

Reviewed By: _____

Any changes requested by the client to be detailed below:

Scheme Approved (subject to any changes detailed above):

Signed On Behalf Of Client

insignia
insignia projects limited

