

DO NOT SCALE THIS DRAWING. THE CONTRACTOR IS DEEMED TO HAVE CHECKED ALL DIMENSIONS ON SITE AND REPORT ANY DISCREPANCIES TO OGLESBY & LIMB LTD.
THE CONTENTS OF THIS DRAWING ARE COVERED BY COPYRIGHT AND REMAIN THE PROPERTY OF OGLESBY & LIMB LTD. WRITTEN APPROVAL MUST BE OBTAINED FROM OGLESBY & LIMB LTD PRIOR TO DUPLICATION OR REPRODUCTION OF THIS DRAWING OR ITS CONTENTS.
ANY DIMENSIONS NOT SHOWN ARE TO BE CHECKED AND AGREED WITH OGLESBY & LIMB LTD.

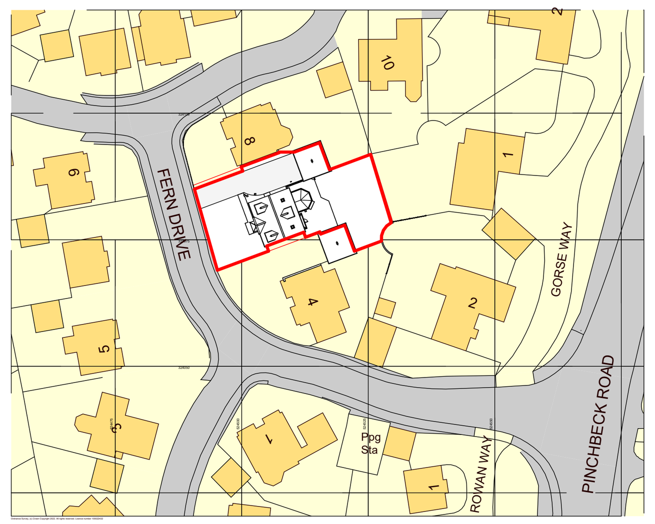

Site Location Plan
1 : 1250

0m 25m 50m 75m 100m 125m


VISUAL SCALE 1:1250 @ A1

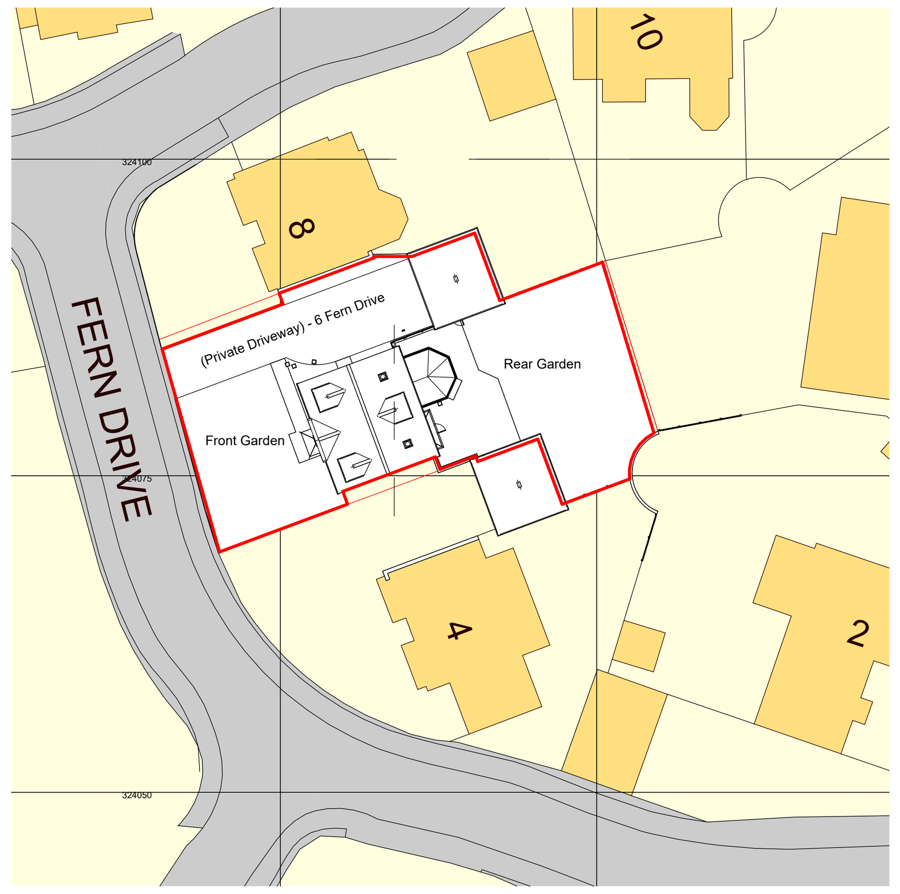

Site Block Plan As Existing
1 : 500

0m 10m 20m 30m 40m 50m

VISUAL SCALE 1:500 @ A1

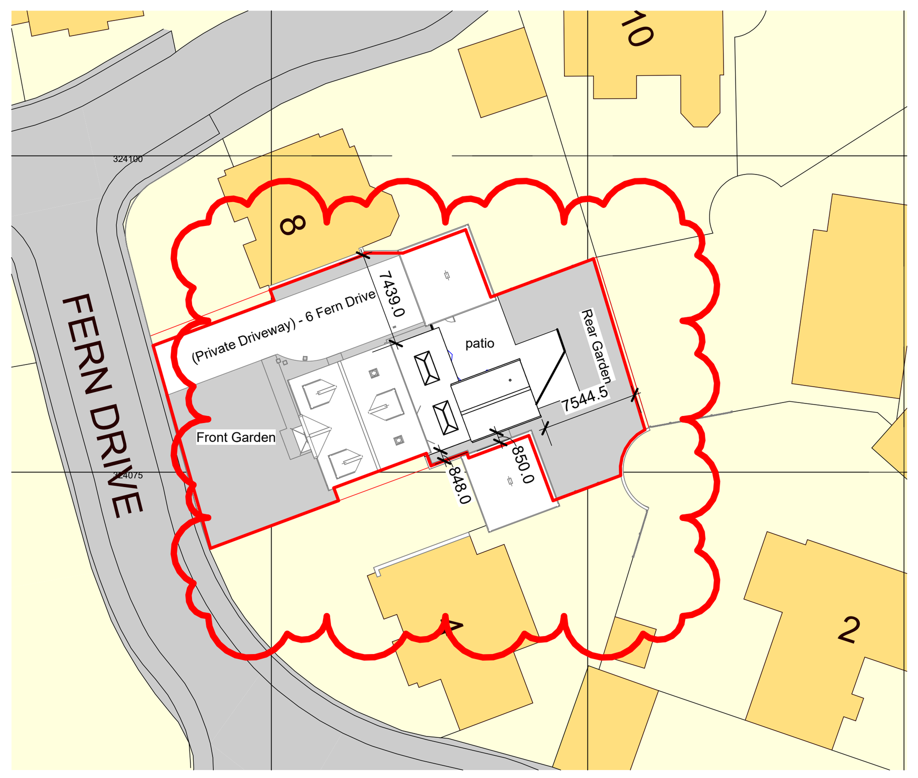

Site Block Plan As Proposed
1 : 500

0m 10m 20m 30m 40m 50m

VISUAL SCALE 1:500 @ A1

Ref.	Date	Description	Initial
A	31.08.22	Boundary Dims Added	CLS

Oglesby & Limb Ltd
Chartered Architect
Suite 1, Market Chambers
12 Market Place, Spalding, Lincs
PE11 1SL
Tel: 01775 761196
e-mail: design@o-l-ltd.co.uk

Client:
Mr and Mrs Spicer

Project:
Proposed Rear Extension, 6 Fern Drive, Spalding

Drawing Title:
Site Location Plan

Date: 11/05/2022	Scale: as shown @ A1
Drawn by: CLS	Checked by: AJO

Drawing Number: **A1597 - 01**
Rev: **A**