


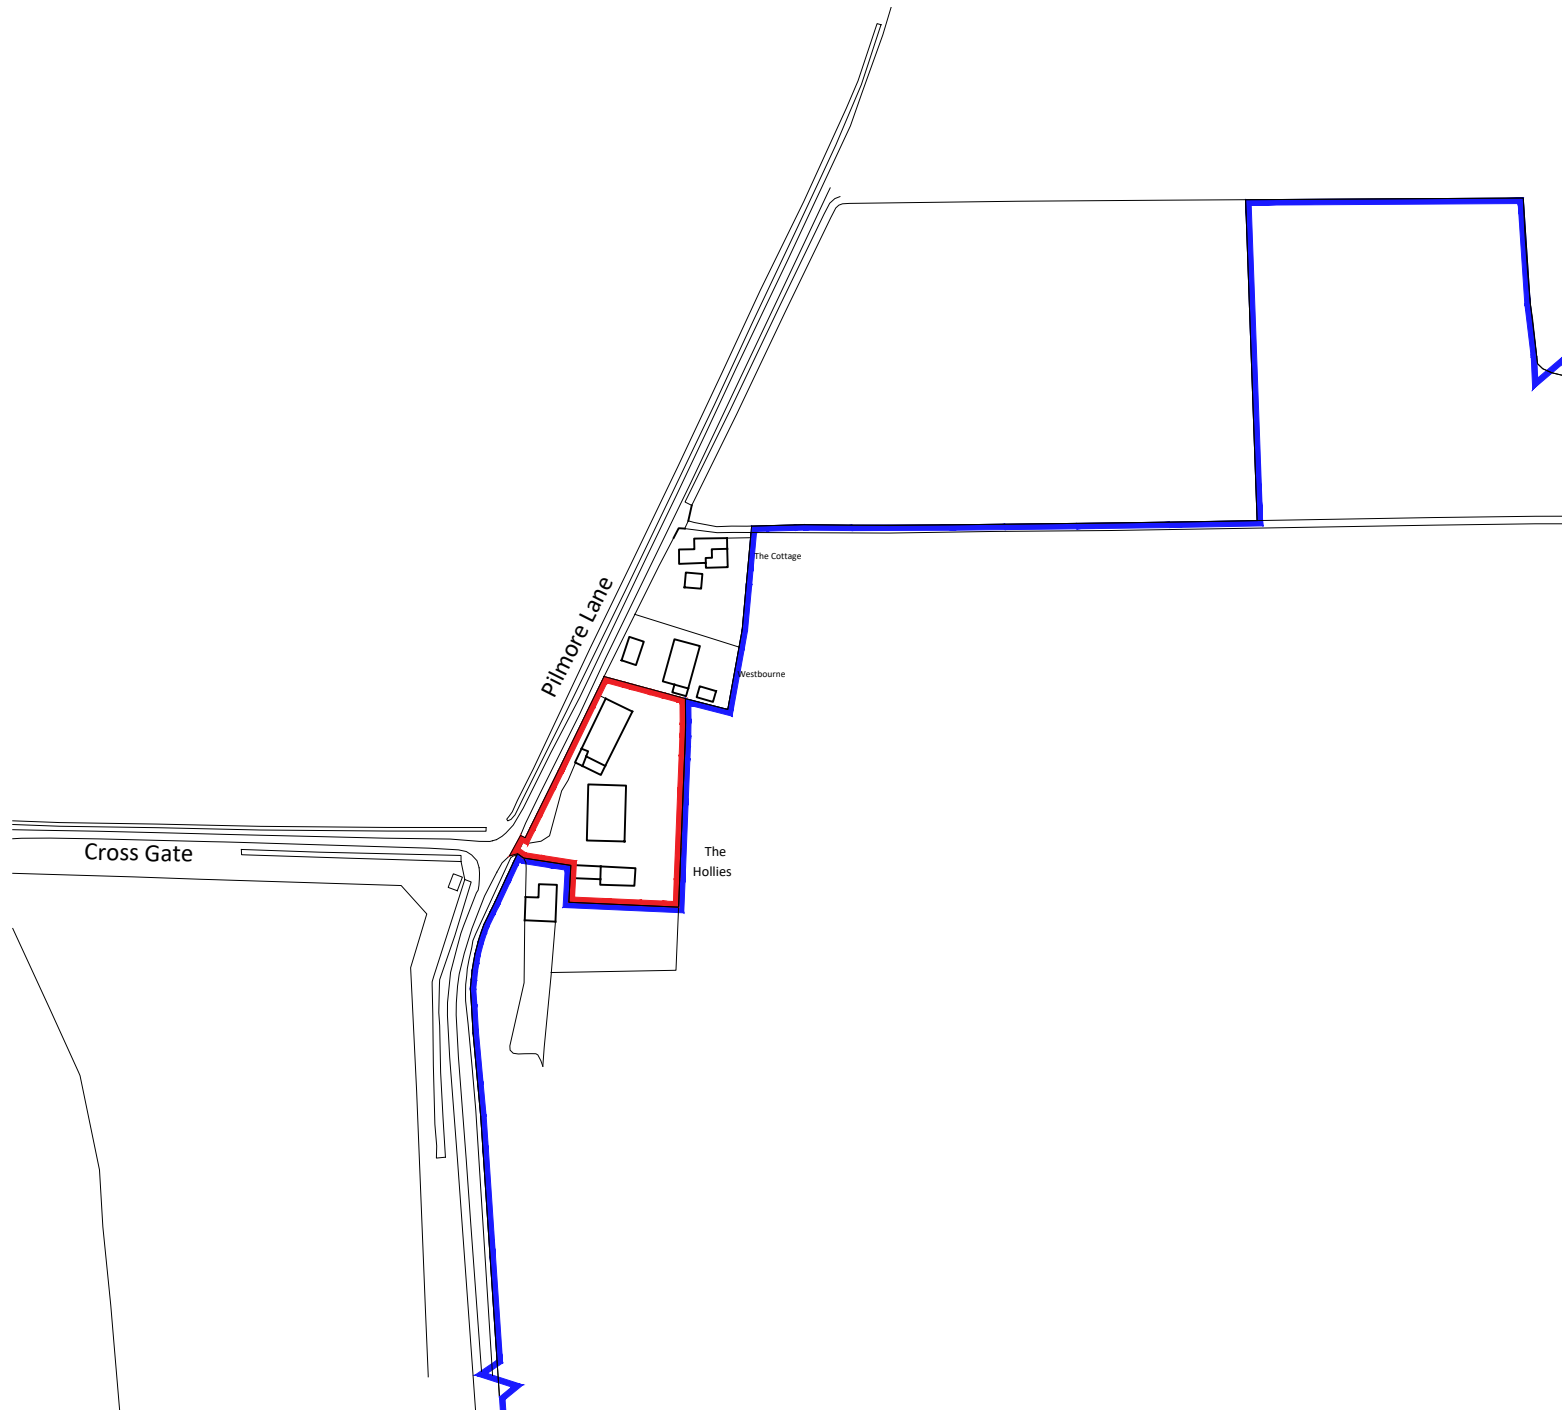

Notes

Copyright

© Robert Doughty Consultancy Limited.
All rights described in the Copyright, Designs and Patents Act 1988 have been asserted.

Ordnance Survey Map

© Crown Copyright. OS Licence No: AR 100010613.

Rev	Description	Date
-----	-------------	------

rdc
Robert Doughty
Consultancy

32 High Street, Helpringham
Sleaford, Lincolnshire, NG34 0RA

Tel: 01529 421646
Email: admin@rdc-landplan.co.uk
Web: www.rdc-landplan.co.uk

Client

Miss Veronica Frohock

Project

The Hollies Farmyard
Pilmore Lane, Fulney, Spalding, PE12 6EG

Drawing

Location Plan

Scale @ A4 1: 2500		Date 11/09/24
Drawn By WW		Checked By -
Job Number 1623-1	Status FP	Purpose of Issue Planning
Drawing No. 1623-1_FP_LP01		Rev -