


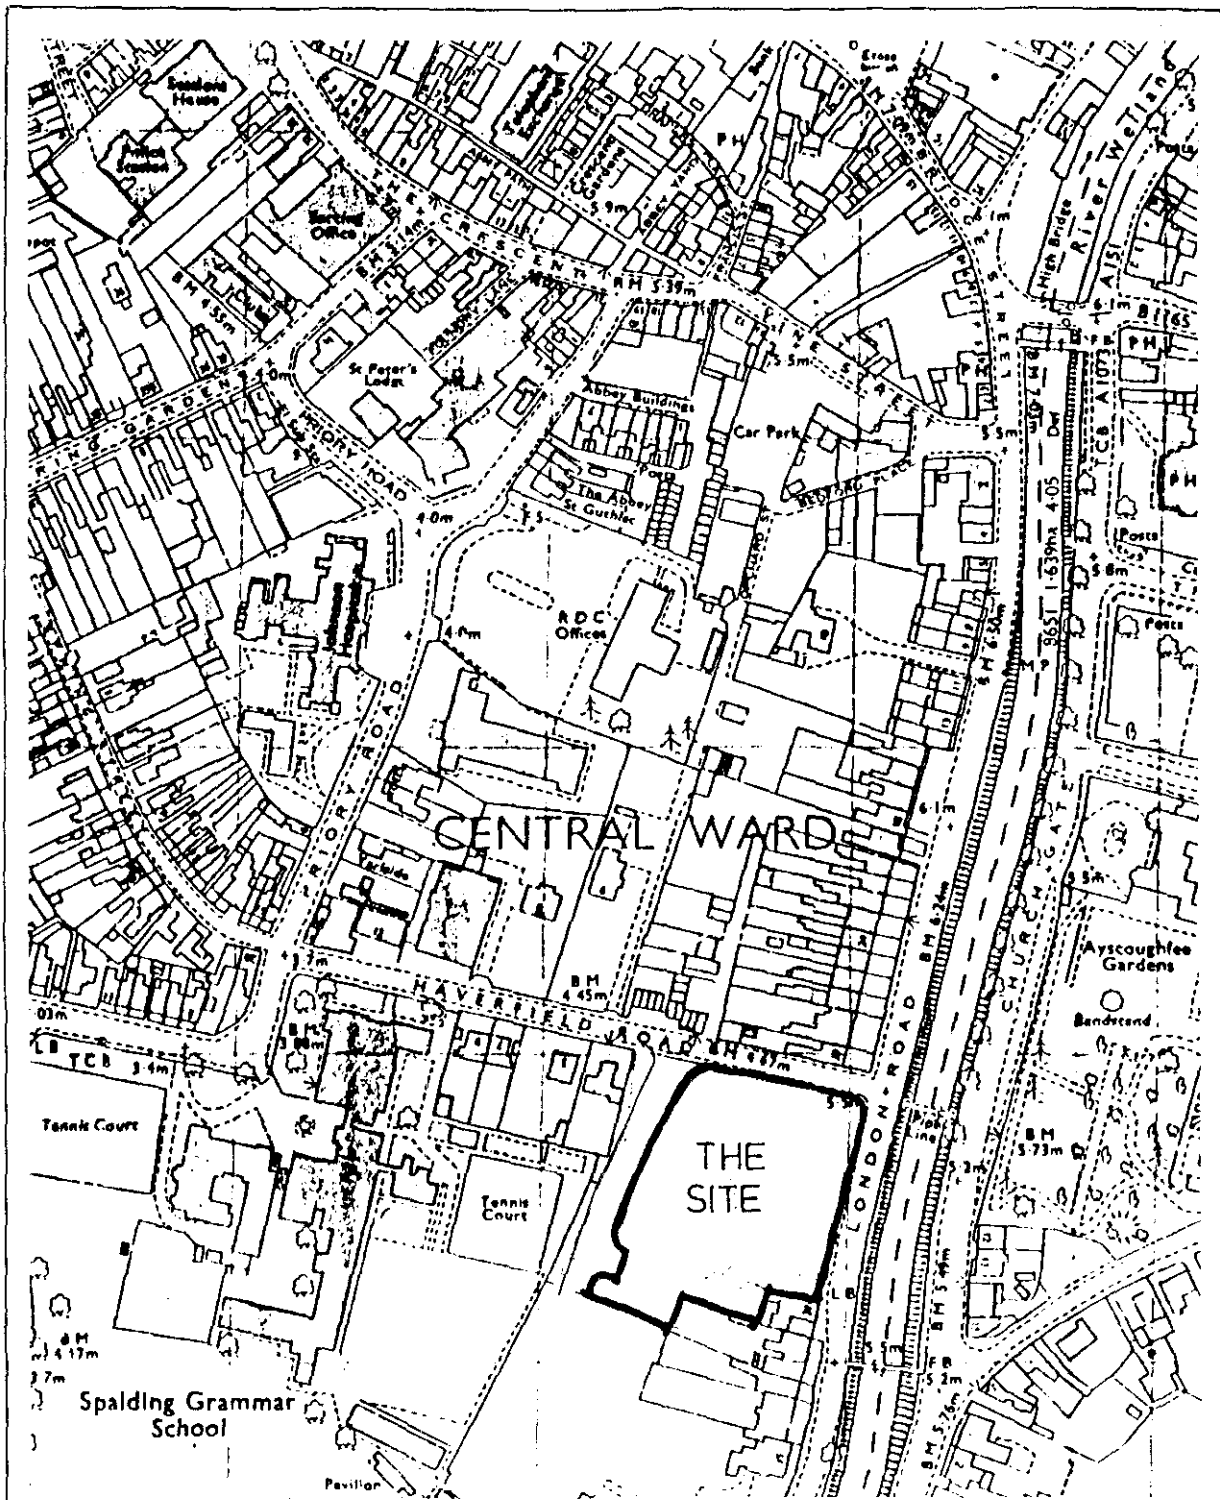

project
Sheltered Flats for the Elderly
LONDON ROAD, SPALDING

dwg.
Site Location Plan

no
05.467.001

scale
1:2500

date
20.10.97



THE NATURAL CHOICE
FOR A HAPPY RETIREMENT

10851/197
1136/97

