


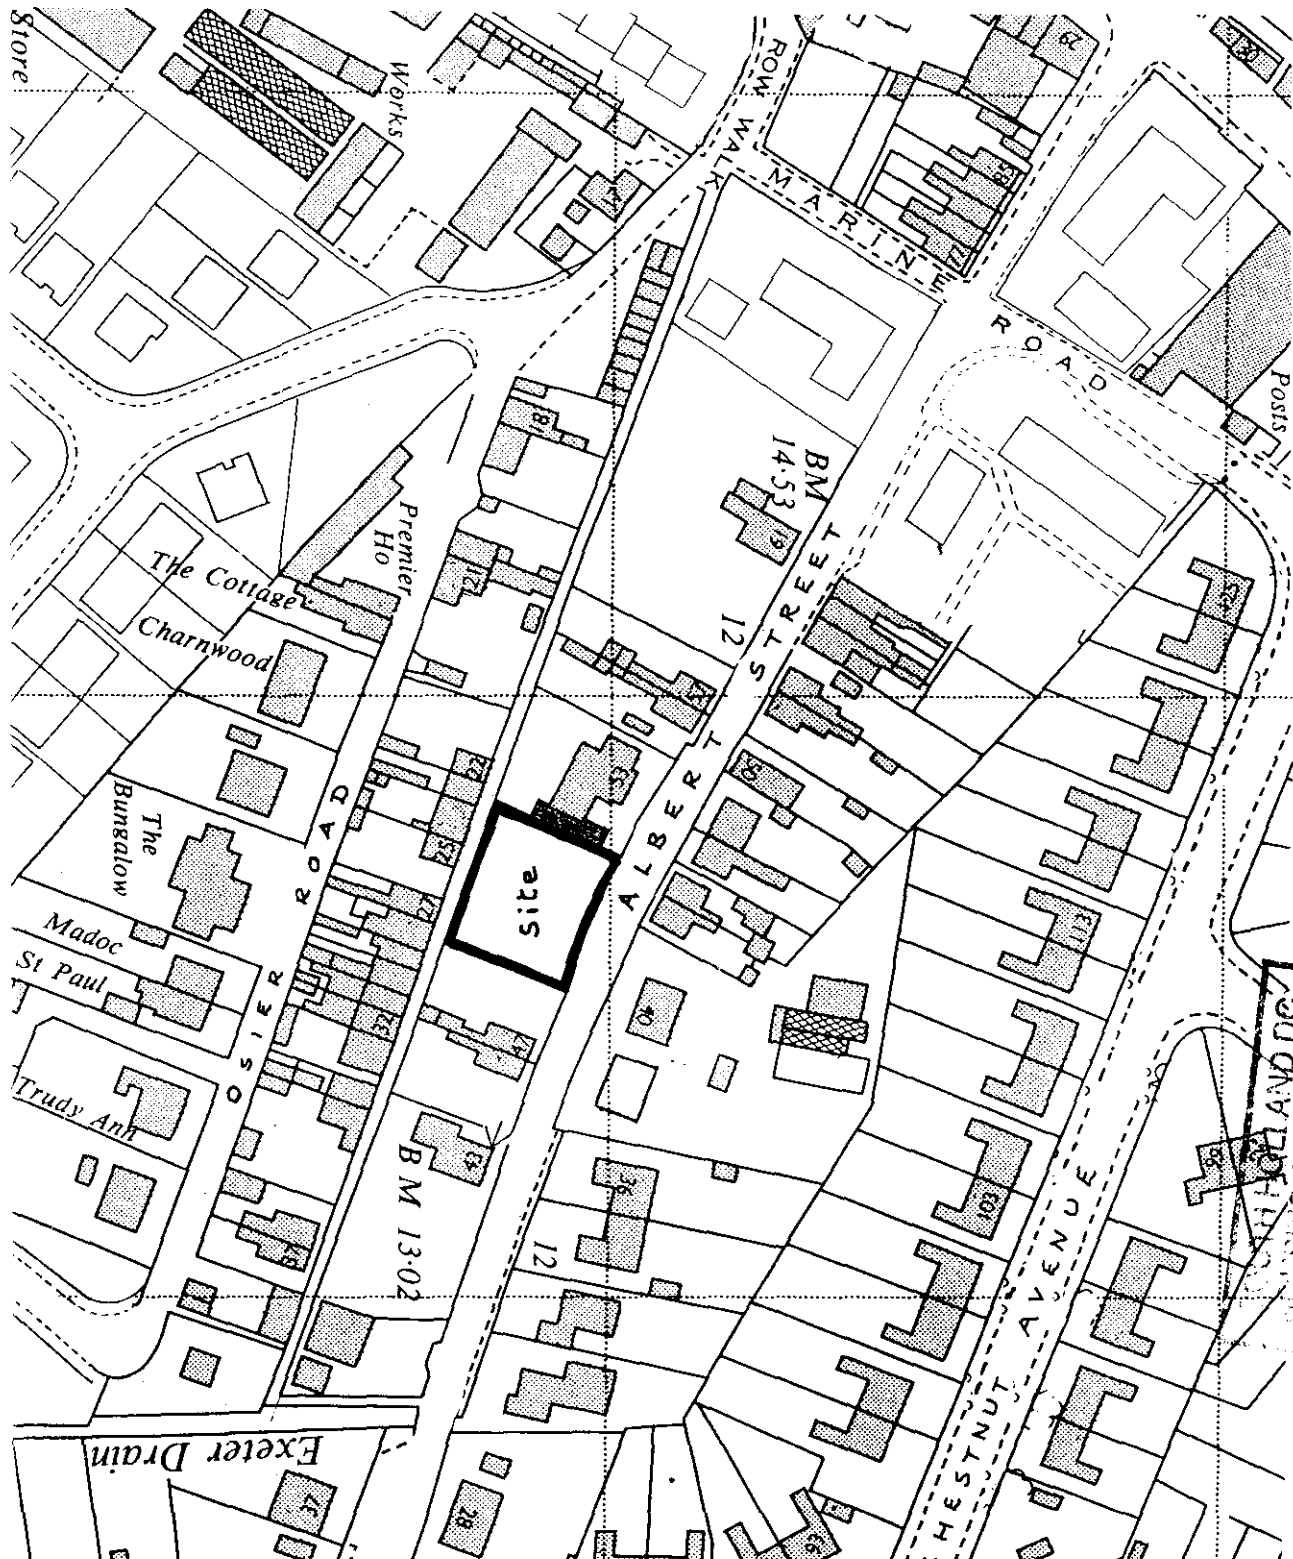

Development,

ALDING,

Construction Limited

Ref:

0826/98

Scale 1 : 1250th

18 AUG 1998

SPALDING AND DISTRICT COUNCIL
HOUSING & PLANNING

O.S. Map ref. TF 254 230

Crown Copyright Reserved

BUILDING DESIGN and PLANS

ALWYN ROFFE,

1, Green Lane,

SPALDING, Lincs. PE11 2YB

tel : 01775 - 723 680