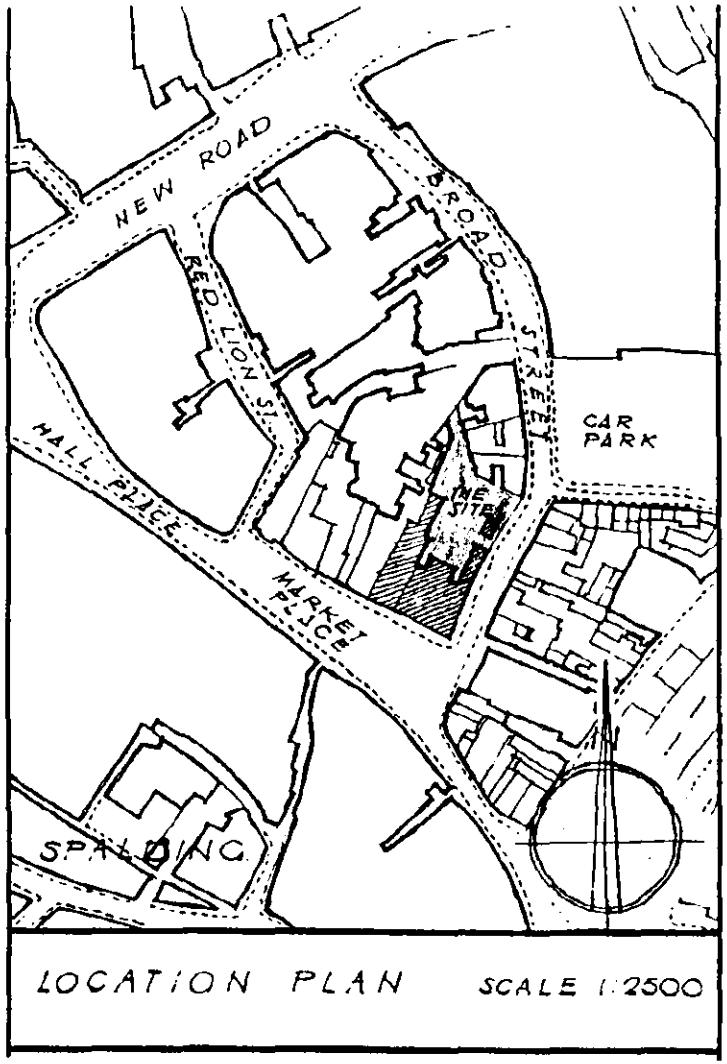


LOCATION PLAN SCALE 1:2500

JUL 2000
837/00

DETERMINED PLAN

Property	Drawing Title
BANK HOUSE BROAD STREET SPALDING PE11 1TB	TENANTS EXTENSION LOCATION PLAN


NatWest Group
Group Property
Property Operations
York House
207-221 Pentonville Road
London, N1 9UZ
Tel: 0171 239 8000 Fax: 0171 239 8226

rev	date	by	description	requested

Scale	Drawn	Date
1/2500 A4	TWH	21/6/00

Drawing No.			Rev.
2922	2023	A LOC 1	

Architect/Contractors must verify dimensions before commencing any work or shop drawings. DO NOT SCALE from this drawing. This drawing is the copyright of NatWest Group and must not be reproduced or used without permission. This drawing and the information contained therein is issued in confidence and is the property of NatWest Group Property. Disclosure of this information to third parties without prior approval is forbidden.

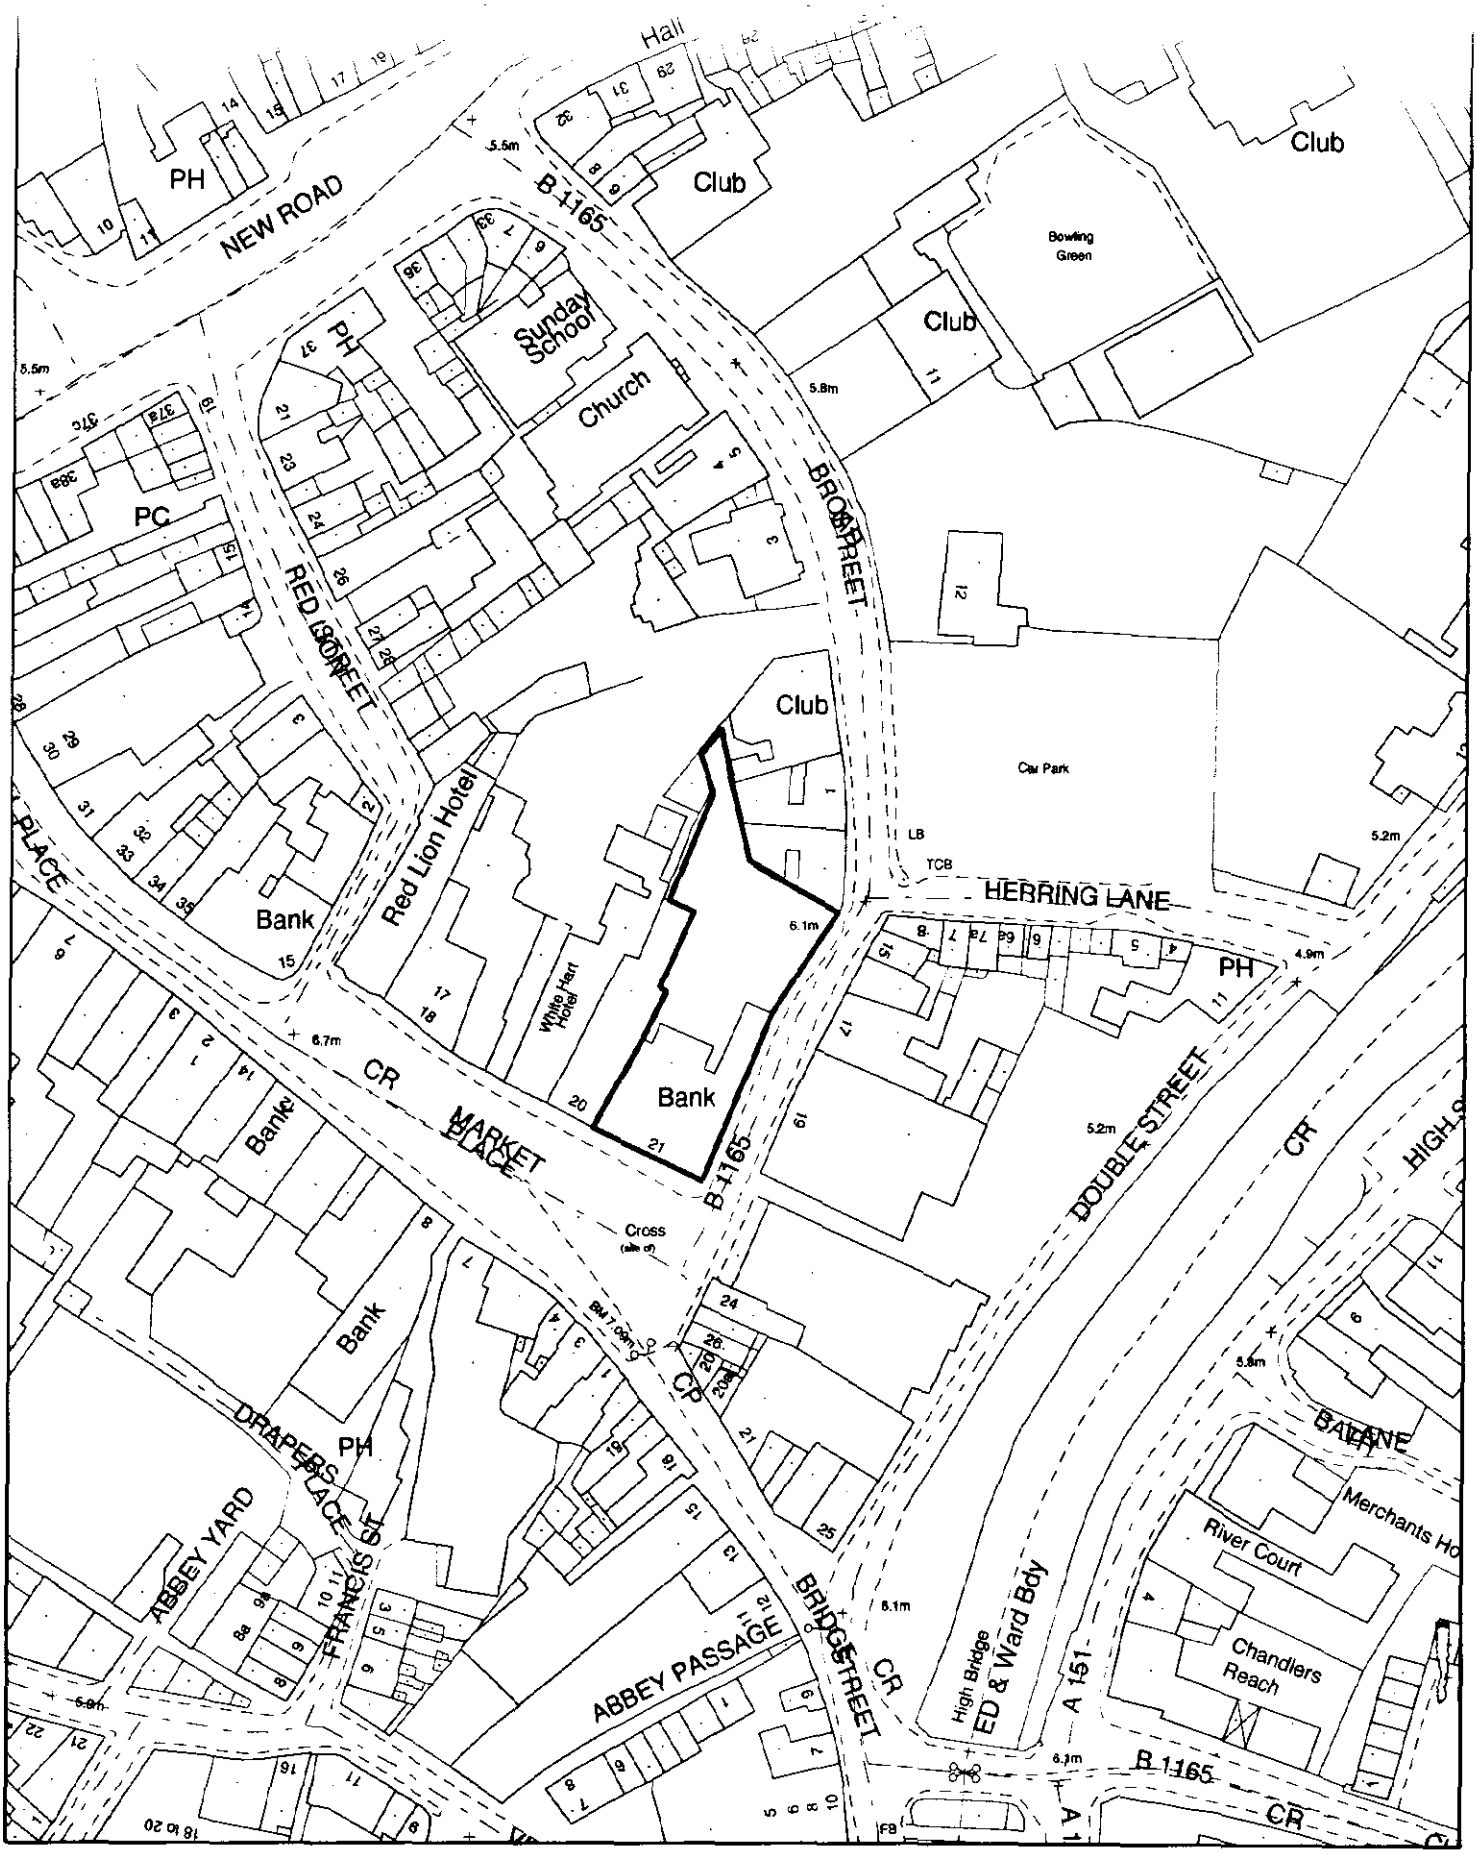

SOUTH HOLLAND DISTRICT COUNCIL

Planning Application Location Plan
Ward Member Notification

H16/0837/00

Scale: 1:1250

FILE COPY

Housing and Planning Services Department

Council Offices, Priory Road, Spalding, Lincolnshire
PE11 2XE

PLEASE DO NOT COPY THIS PLAN
This map is reproduced from Ordnance Survey material with permission of Ordnance Survey on behalf of Her Majesty's Stationery Office (c) Crown copyright. Unauthorised *reproduction infringes Crown copyright and may lead to* prosecution or civil proceedings. South Holland District Council LA079413 2000