

Red Clay Ridge Tiles to match existing

Roof Slates to match existing

Black rainwater goods & fascia to match existing

Stone stretcher course to match existing

Window design / details to match existing

Brickwork to match existing

SIDE ELEVATION


Main Entrance
Level entry to be provided by removing the 200mm step, internal ramp to be constructed. New door and frame to be in style of existing.

DETERMINED PLAN

HOUSING
- 3 JUL 2000
Ref: 0837/00.

Property: BANK HOUSE, BROAD STREET, SPALDING, PE11 1TB	Drawing Title: TENANTS EXTENSION PROPOSED SIDE EXTENSION	NatWest Group, Group Property, Property Operations, York House, 207-221 Pentonville Road, London, N1 9UZ, Tel: 0171 239 8000 Fax: 0171 239 8226	Scale: 1/100 A3 · Drawn: TWH · Date: 30/6/00 · Drawing No.: 2922 2023 A P002 · Rev:

Consultants/Contractors must verify dimensions before commencing any work or shop drawings. DO NOT SCALE from this drawing. This drawing is the copyright of NatWest Group and must not be reproduced or used without permission. This drawing and the information contained therein is issued in confidence and is the property of NatWest Group Property. Disclosure of this information to third parties without prior approval is forbidden.

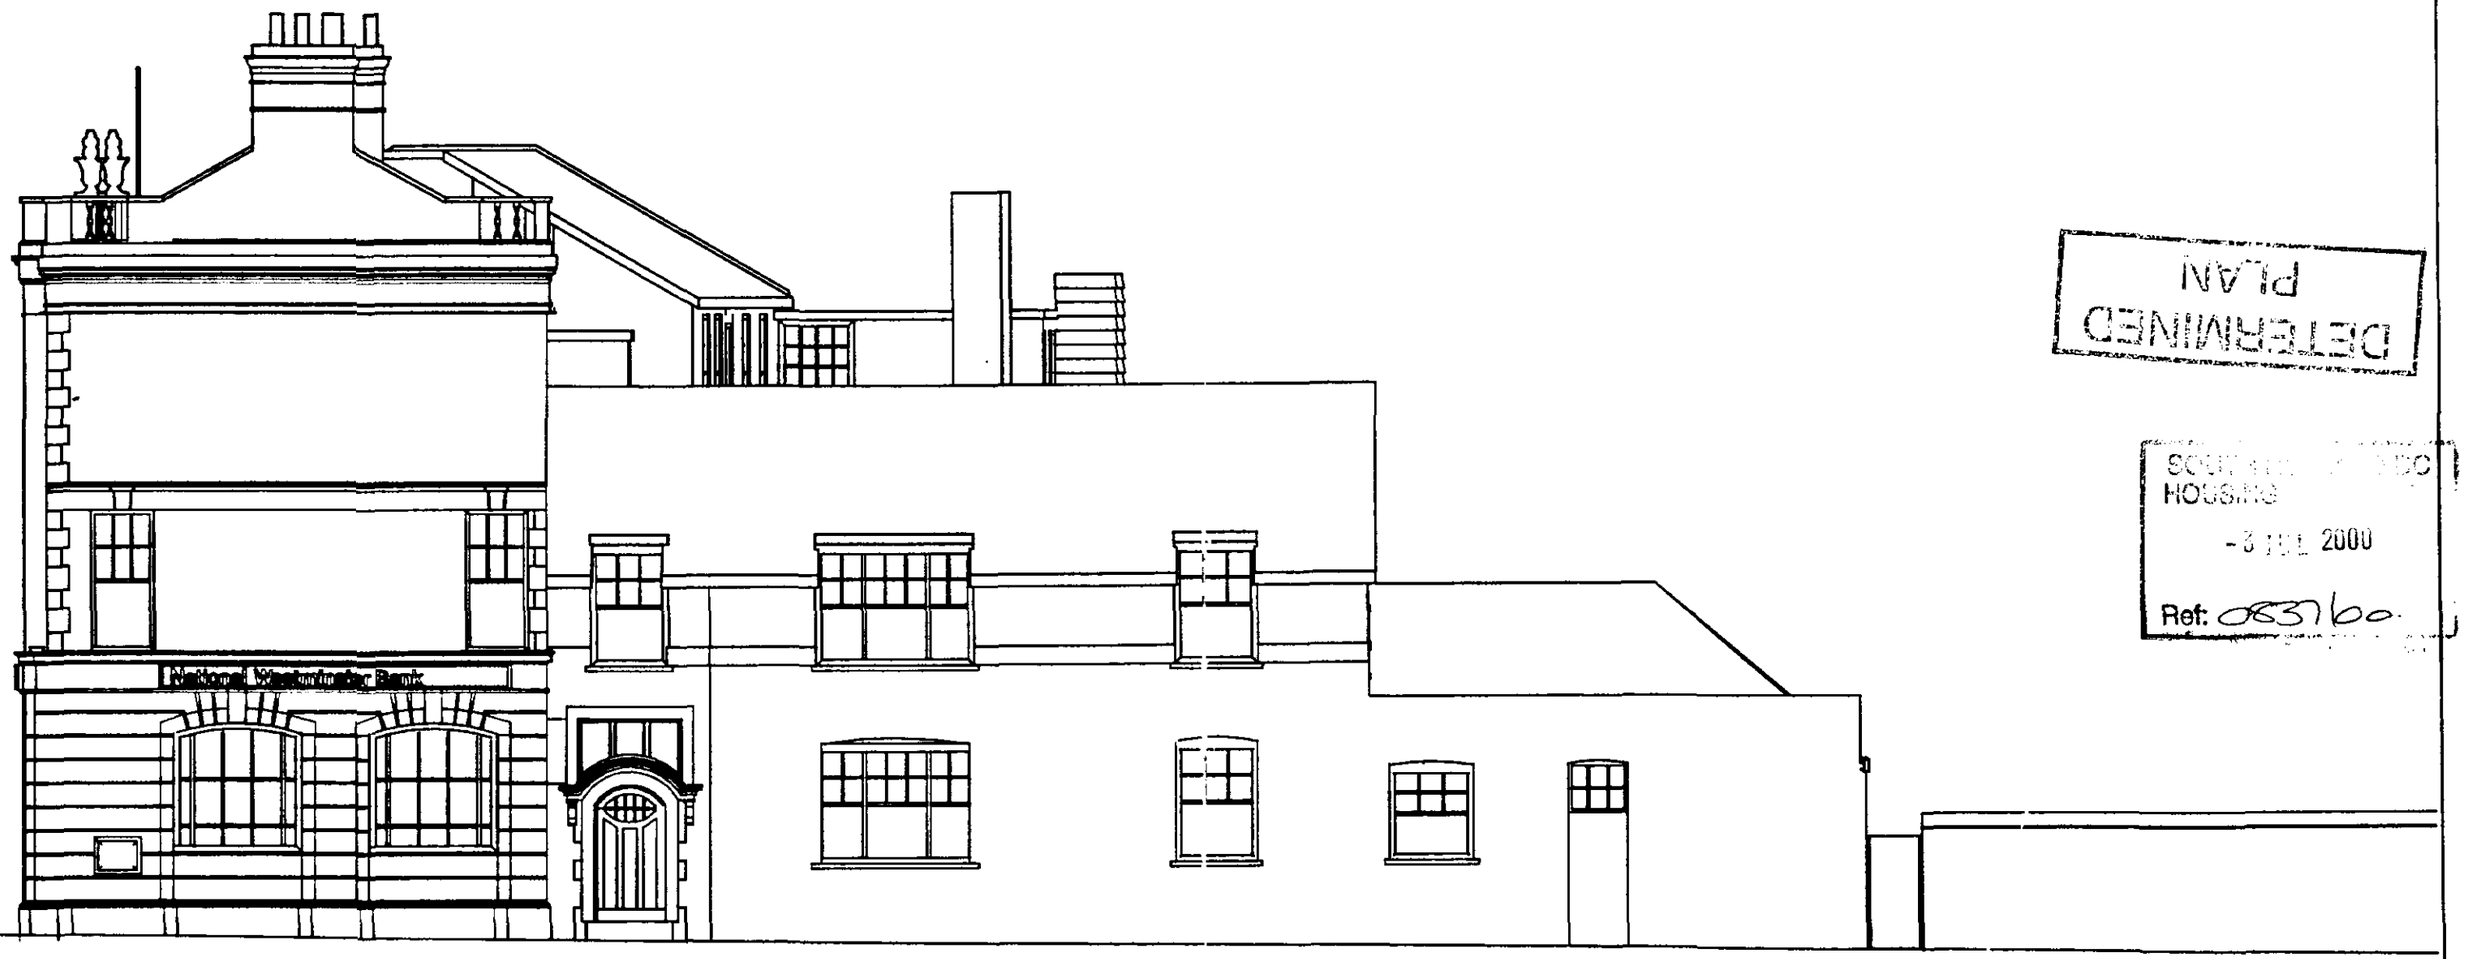

DETERMINED
PLAN

SOUTH ... DISTRICT
HOUSING
- 3 JUL 2000
Ref: 083760

SIDE ELEVATION

Property: BANK HOUSE BROAD STREET SPALDING PE11 1TB	Drawing Title: TENANTS EXTENSION EXISTING SIDE ELEVATION	NatWest Group Group Property Property Operations York House 207-221 Pentonville Road London, N1 9UZ.	rev / date / by / description / approved
		Scale: 1/100 A3	Drawn: TWH
		Date: 1999	
		Drawing No.: 2922 / 2023 / A X002	Rev:

Red Clay Ridge Tiles to match existing

Roof Slates to match existing

Black rainwater goods & fascia to match existing

Stone stretcher course to match existing

Window design / details to match existing

Brickwork to match existing



REAR ELEVATION

DETERMINED PLAN

-3 JUL 2000

Ref: 0837/00

Property: BANK HOUSE, BROAD STREET, SPALDING, PE11 1TB	Drawing Title: TENANTS EXTENSION PROPOSED REAR EXTENSION	NatWest Group, Group Property, Property Operations, York House, 207-221 Pentonville Road, London, N1 9UZ, Tel: 0171 239 8000 Fax: 0171 239 8226	Scale: 1/100 A3 · Drawn: TWH · Date: 20/6/00 · Drawing No.: 2922 2023 A P003 · Rev:

Consultants/Contractors must verify dimensions before commencing any work or shop drawings. DO NOT SCALE from this drawing. This drawing is the copyright of NatWest Group and must not be reproduced or used without permission. This drawing and the information contained therein is issued in confidence and is the property of NatWest Group Property. Disclosure of this information to third parties without prior approval is forbidden.




REAR ELEVATION

DETERMINED PLAN

SOUTH HOLLAND DC
HOUSING & PLANNING
- 3 JUL 2000
Ref: 0837/00

Property: BANK HOUSE, BROAD STREET, SPALDING, PE11 1TB	Drawing Title: TENANTS EXTENSION EXISTING REAR ELEVATION	NatWest Group, Group Property, Property Operations, York House, 207-221 Pentonville Road, London, N1 9UZ, Tel: 0171 239 8000 Fax: 0171 239 8238	rev / date / by / description / approved	Scale: 1/100 A3	Drawn: TWH Date: 1999
				Drawing No.: 2922 2023 A X003	Rev:

Consultants/Contractors must verify dimensions before commencing any work or shop drawings. DO NOT SCALE from this drawing. This drawing is the copyright of NatWest Group and must not be reproduced or used without permission. This drawing and the information contained therein is issued in confidence and is the property of NatWest Group Property. Disclosure of this information to third parties without prior approval is forbidden.

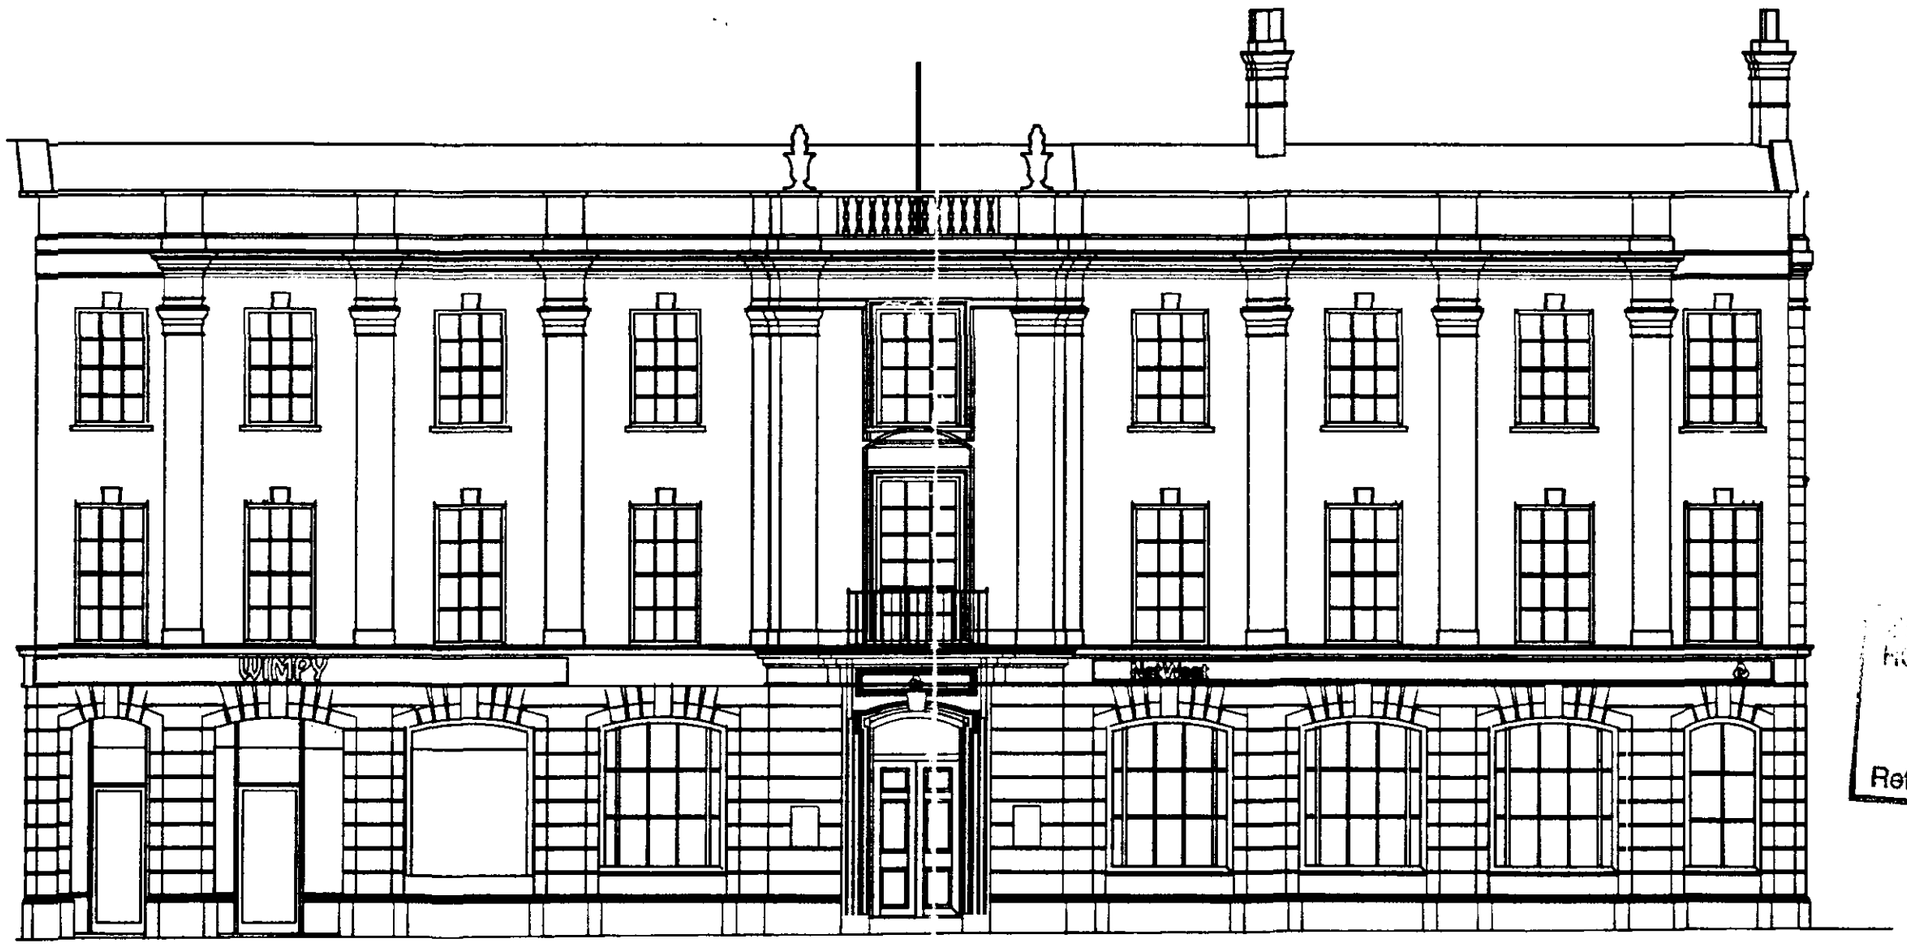

FRONT ELEVATION

DETERMINED
PLAN

Ref: 0837/00


Property	Drawing Title
BANK HOUSE BROAD STREET SPALDING PE11TB	TENANTS EXTENSION EXISTING FRONT ELEVATION

NatWest Group
Group Property
Property Operations
York House
207-221 Pentonville Road
London, N1 9UZ


rev	date	by	description	approved

Scale	Drawn	Date
1/100 A3	TWH	1999

Drawing No.	Rev:
2022 - 2023 - A - X004	

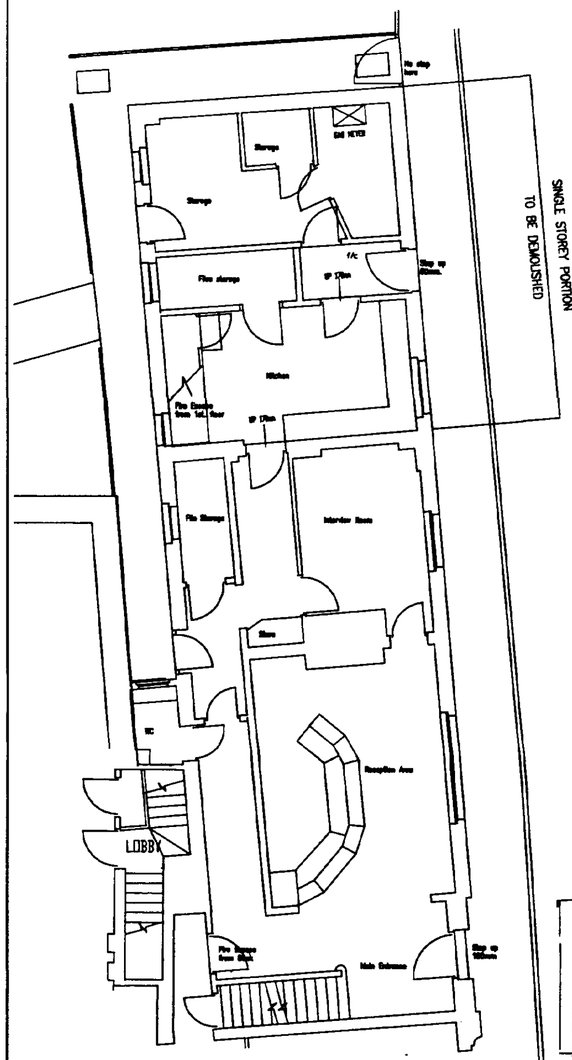


GROUND FLOOR PLAN AS EXISTING

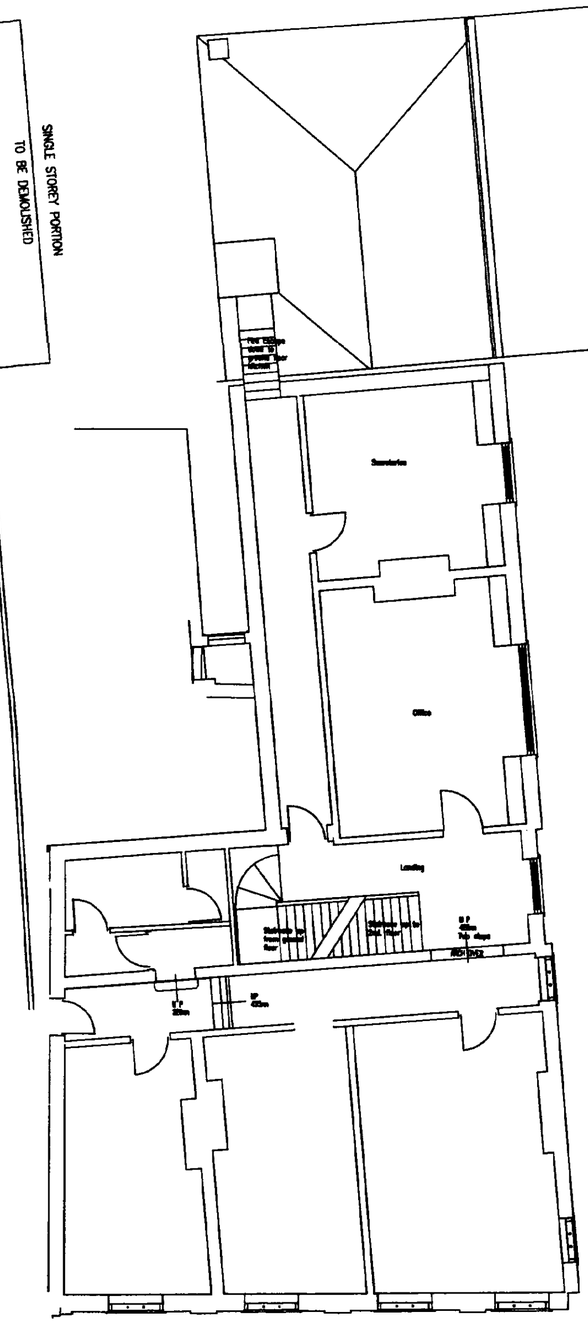


FIRST FLOOR PLAN AS EXISTING


FLOOR PLANS AS EXISTING 1:100

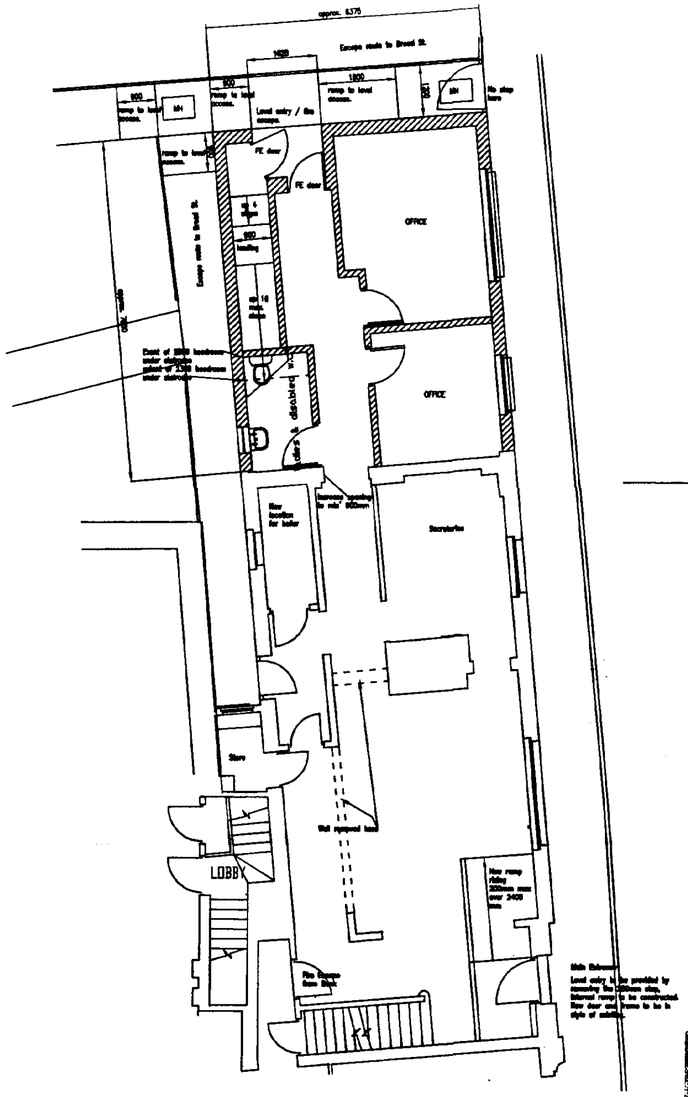

PROPOSED GROUND FLOOR PLAN

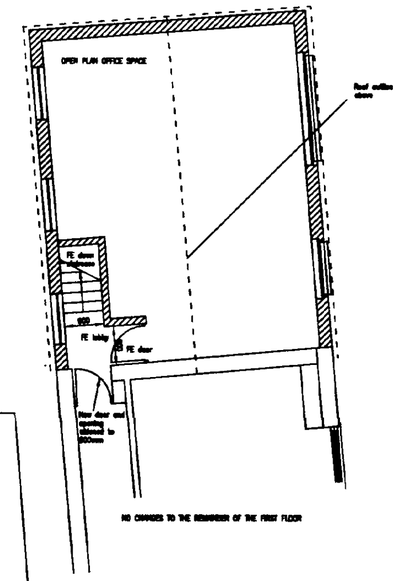

PROPOSED FIRST FLOOR PLAN

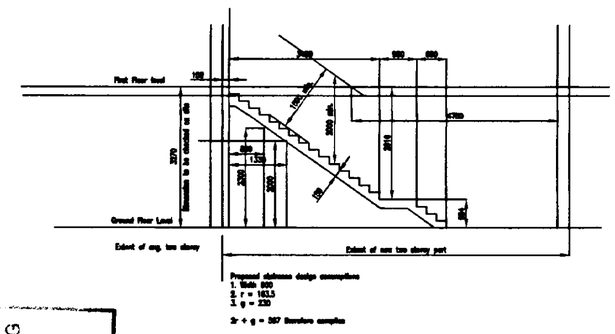

PROPOSED STAIRCASE SECTION

SOUTH LANDS DC
PLANNING
-3 NOV 2000
Ref: 08371oc

DETERMINED PLAN

rev	date	by	description	requested

Property
SPALDING
MARKET PLACE
SPALDING
PE11 1ST

Drawing Title
TENANTS EXTENSION
EXISTING & PROPOSED
LAYOUT PLANS


FLOOR PLANS AS PROPOSED1:100

Group Property
Property Operations
York House
207-221 Pentonville Road
London, N1 9UZ
Tel: 0171 239 8000 Fax: 0171 239 8228


Scale	Drawn	Date
1/100 A3	TWH	20/6/00

Drawing No.			Rev:
2922	2023	A P001	


This drawing is the copyright of NatWest Group and must not be reproduced or used without permission. This drawing and the information contained therein is issued in confidence and is the property of NatWest Group Property. Disclosure of this information to third parties without prior approval is forbidden. Consultants/Contractors must verify dimensions before commencing any work or shop drawings. DO NOT SCALE from this drawing.

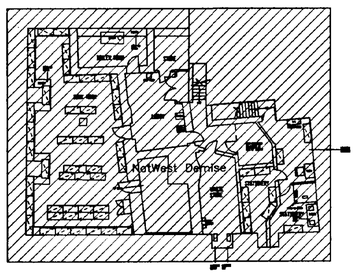


BASEMENT

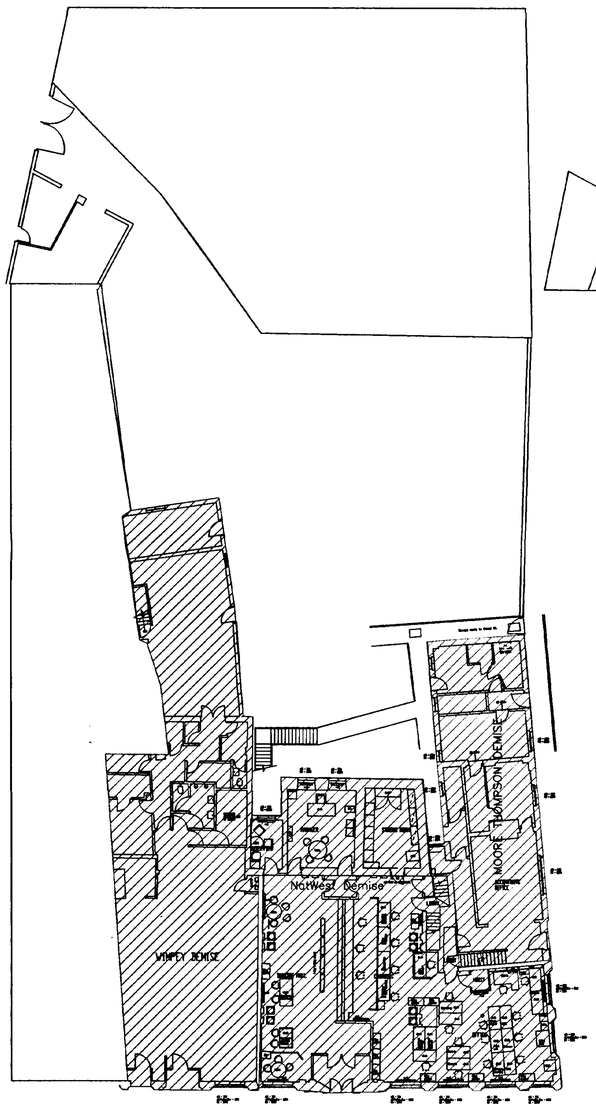

GROUND FLOOR

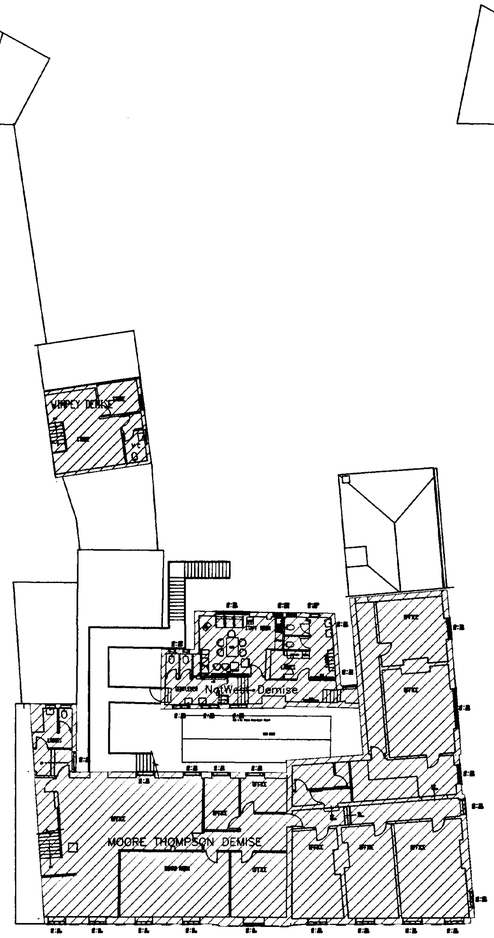

FIRST FLOOR

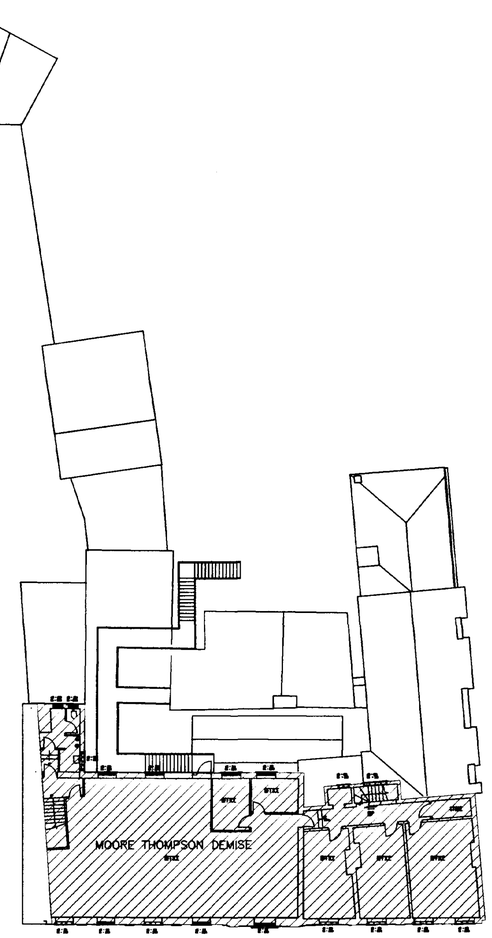

SECOND FLOOR

DETERMINED
PLAN

SOUTH KESTEVEN DC
HOUSING & PLANNING
-3 JUL 2000
Ref: 0837/00

no	date	by	description	approved

Property
SPALDING
BROAD STREET / MARKET PLACE
SPALDING
PE11 1TB

Drawing Title
TENANTS EXTENSION
EXISTING SITE &
LAYOUT PLANS

NatWest Group
Group Property

Property Operations
York House
207-221 Pentonville Road
London, N1 9UZ
Tel: 0171 239 8000 Fax: 0171 239 8228

Scale	Drawn	Date
1/200 A1	TWH	1999

Drawing No.			Rev:
2922	2023	A X010	

The drawing is the copyright of NatWest Group and must not be reproduced or used without permission. The drawing and the information contained therein is issued in confidence and is the property of NatWest Group Property. Disclosure of this information to third parties without prior approval is forbidden. Contractors/Consultants must verify dimensions before commencing any work or shop drawings. DO NOT SCALE from this drawing.