


All openings to have reconstituted stone cills and heads

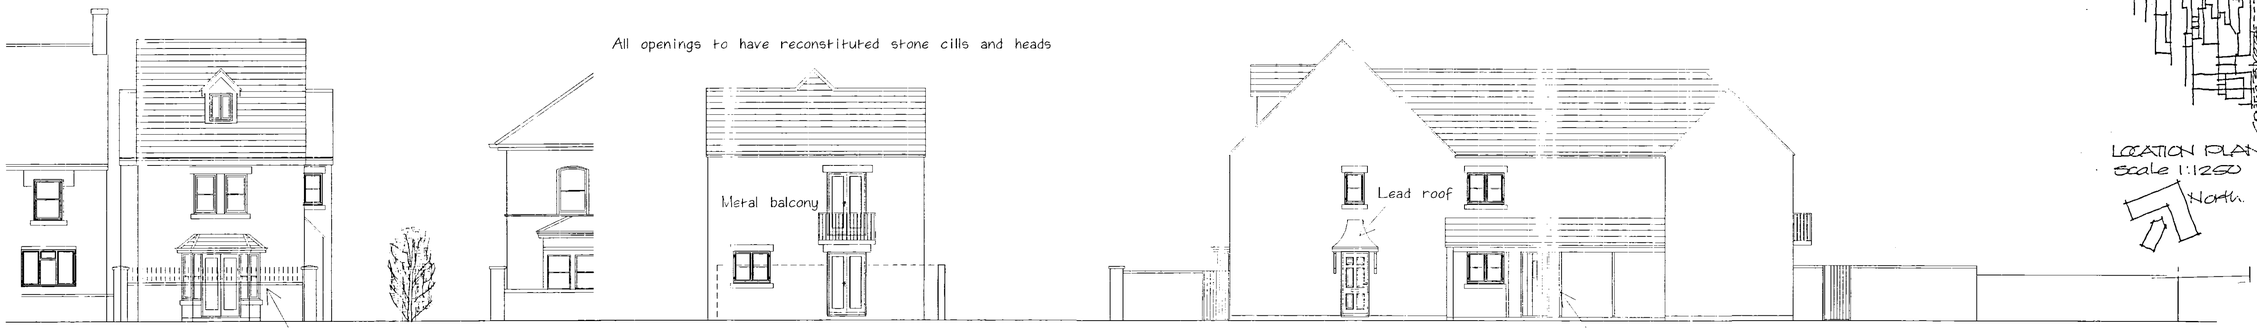


SOUTH NORTH EAST

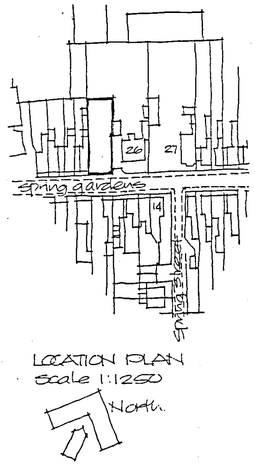

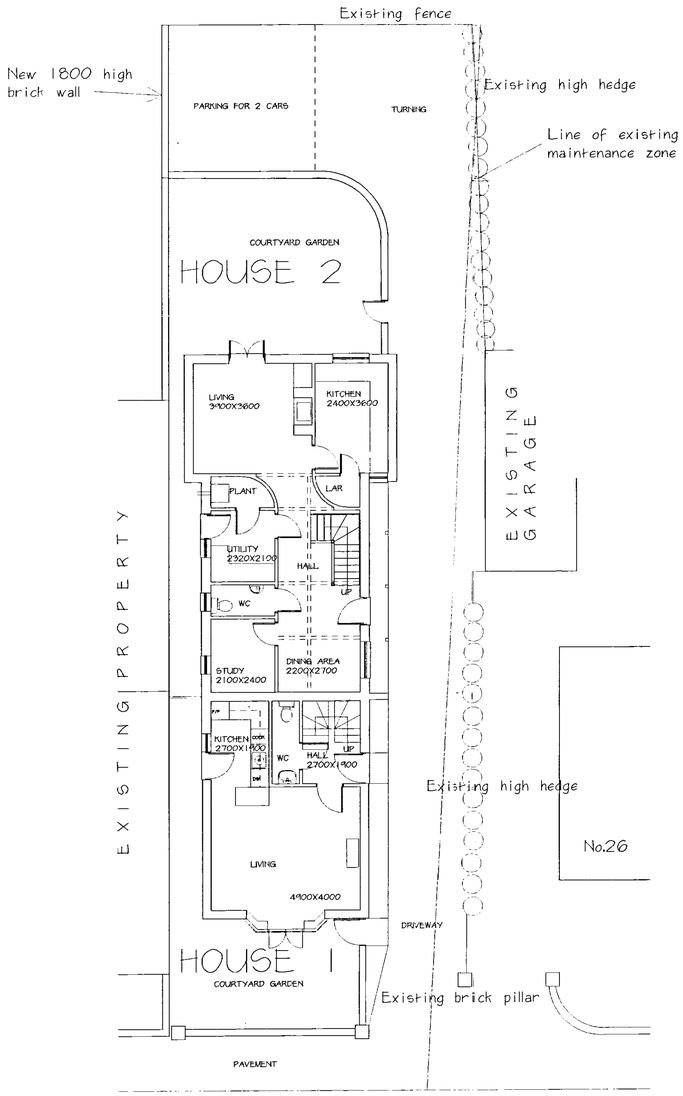



GROUND FLOOR & BLOCK PLAN

FIRST FLOOR SECOND FLOOR

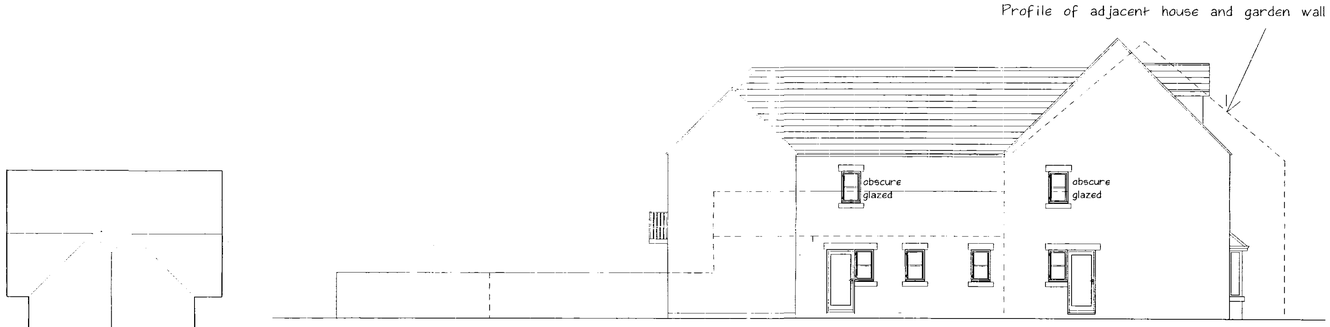

WEST

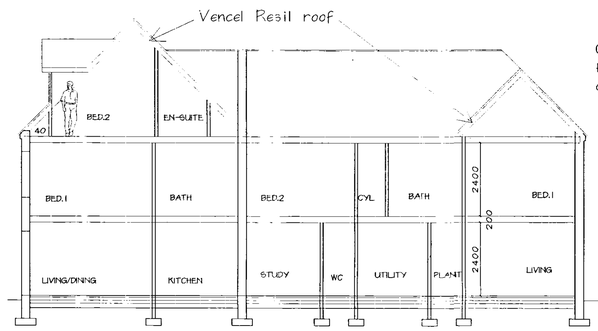

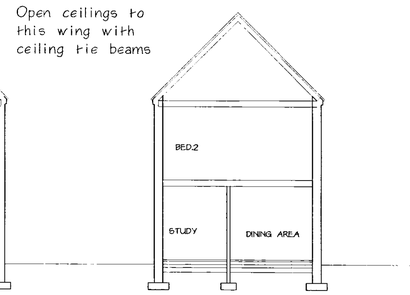

SECTIONS

21 JUN 2005
0837/05

PROPOSED HOUSES ADJACENT TO 26 SPRING GARDENS, SPALDING

DETERMINED

APRIL 2005
SCALE 1:100