


MATERIALS KEY

External windows and doors to be PPC UPVC framed double glazed system (colour: anthracite grey RAL 7016)

Main entrance door and bi-folding door to be PPC aluminium framed double glazed units (colour: anthracite grey RAL 7016)

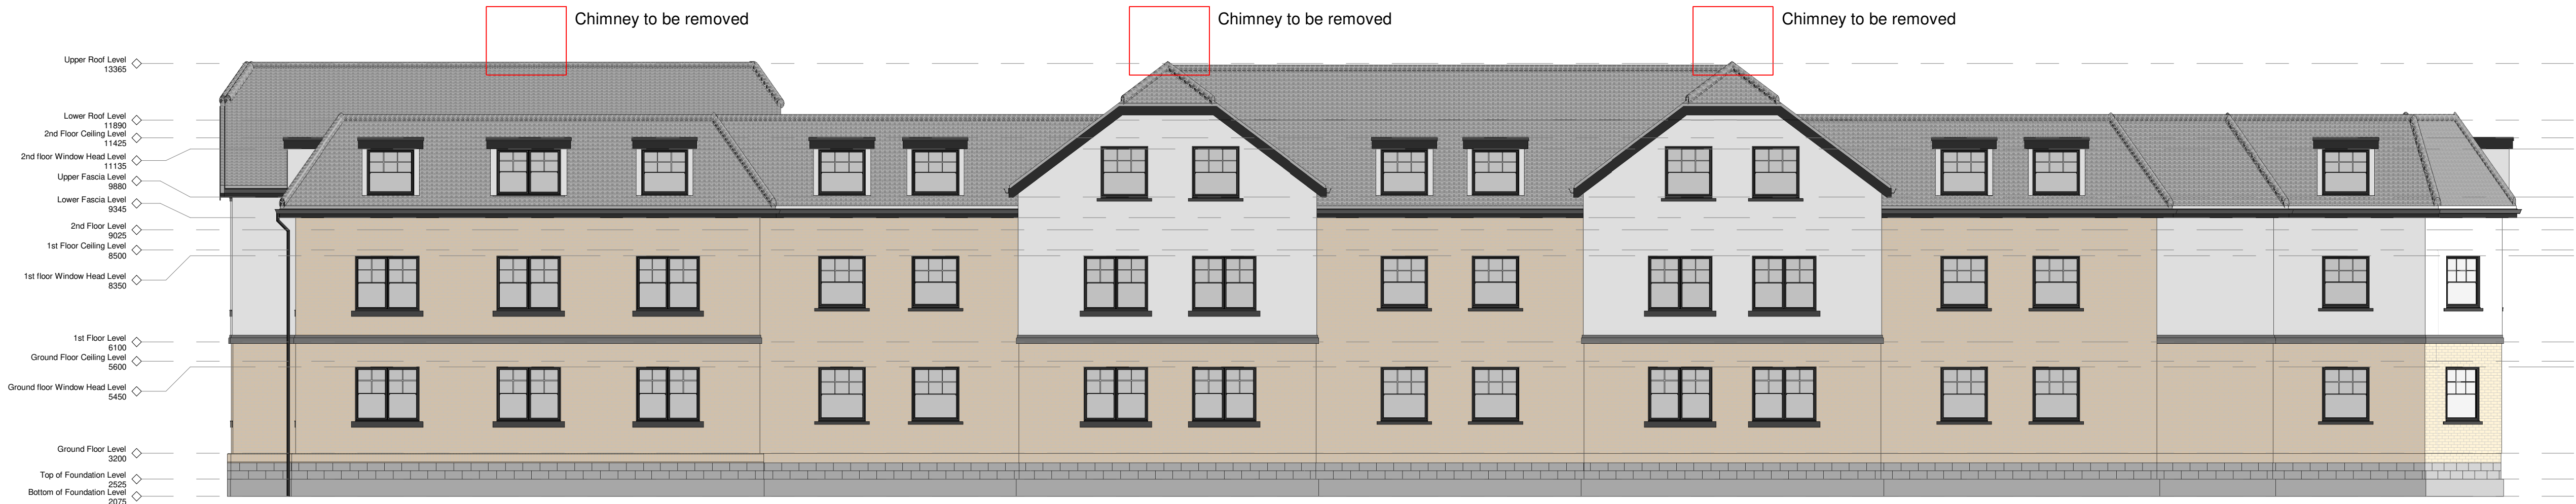

East Planning
1 : 100



South Planning
1 : 100

East and South Elevations Planning