

SHDC
Planning & Development
6 OCT 2010
Ref: 0538-10


SOUTH HOLLAND INTERNAL DRAINAGE BOARD

Exeter Drain adjacent to 30 Matmore Gate, Spalding
Tenancy agreement between the Board and Mr & Mrs Everitt

N
W E
S

This map is reproduced from Ordnance Survey material with the permission of Ordnance Survey on behalf of the Controller of Her Majesty's Stationery Office © Crown copyright. Unauthorised reproduction infringes Crown copyright and may lead to prosecution or civil proceedings. Defra, Licence number 100018880, [2008].

Date: September 2009
Scale: 1:1250

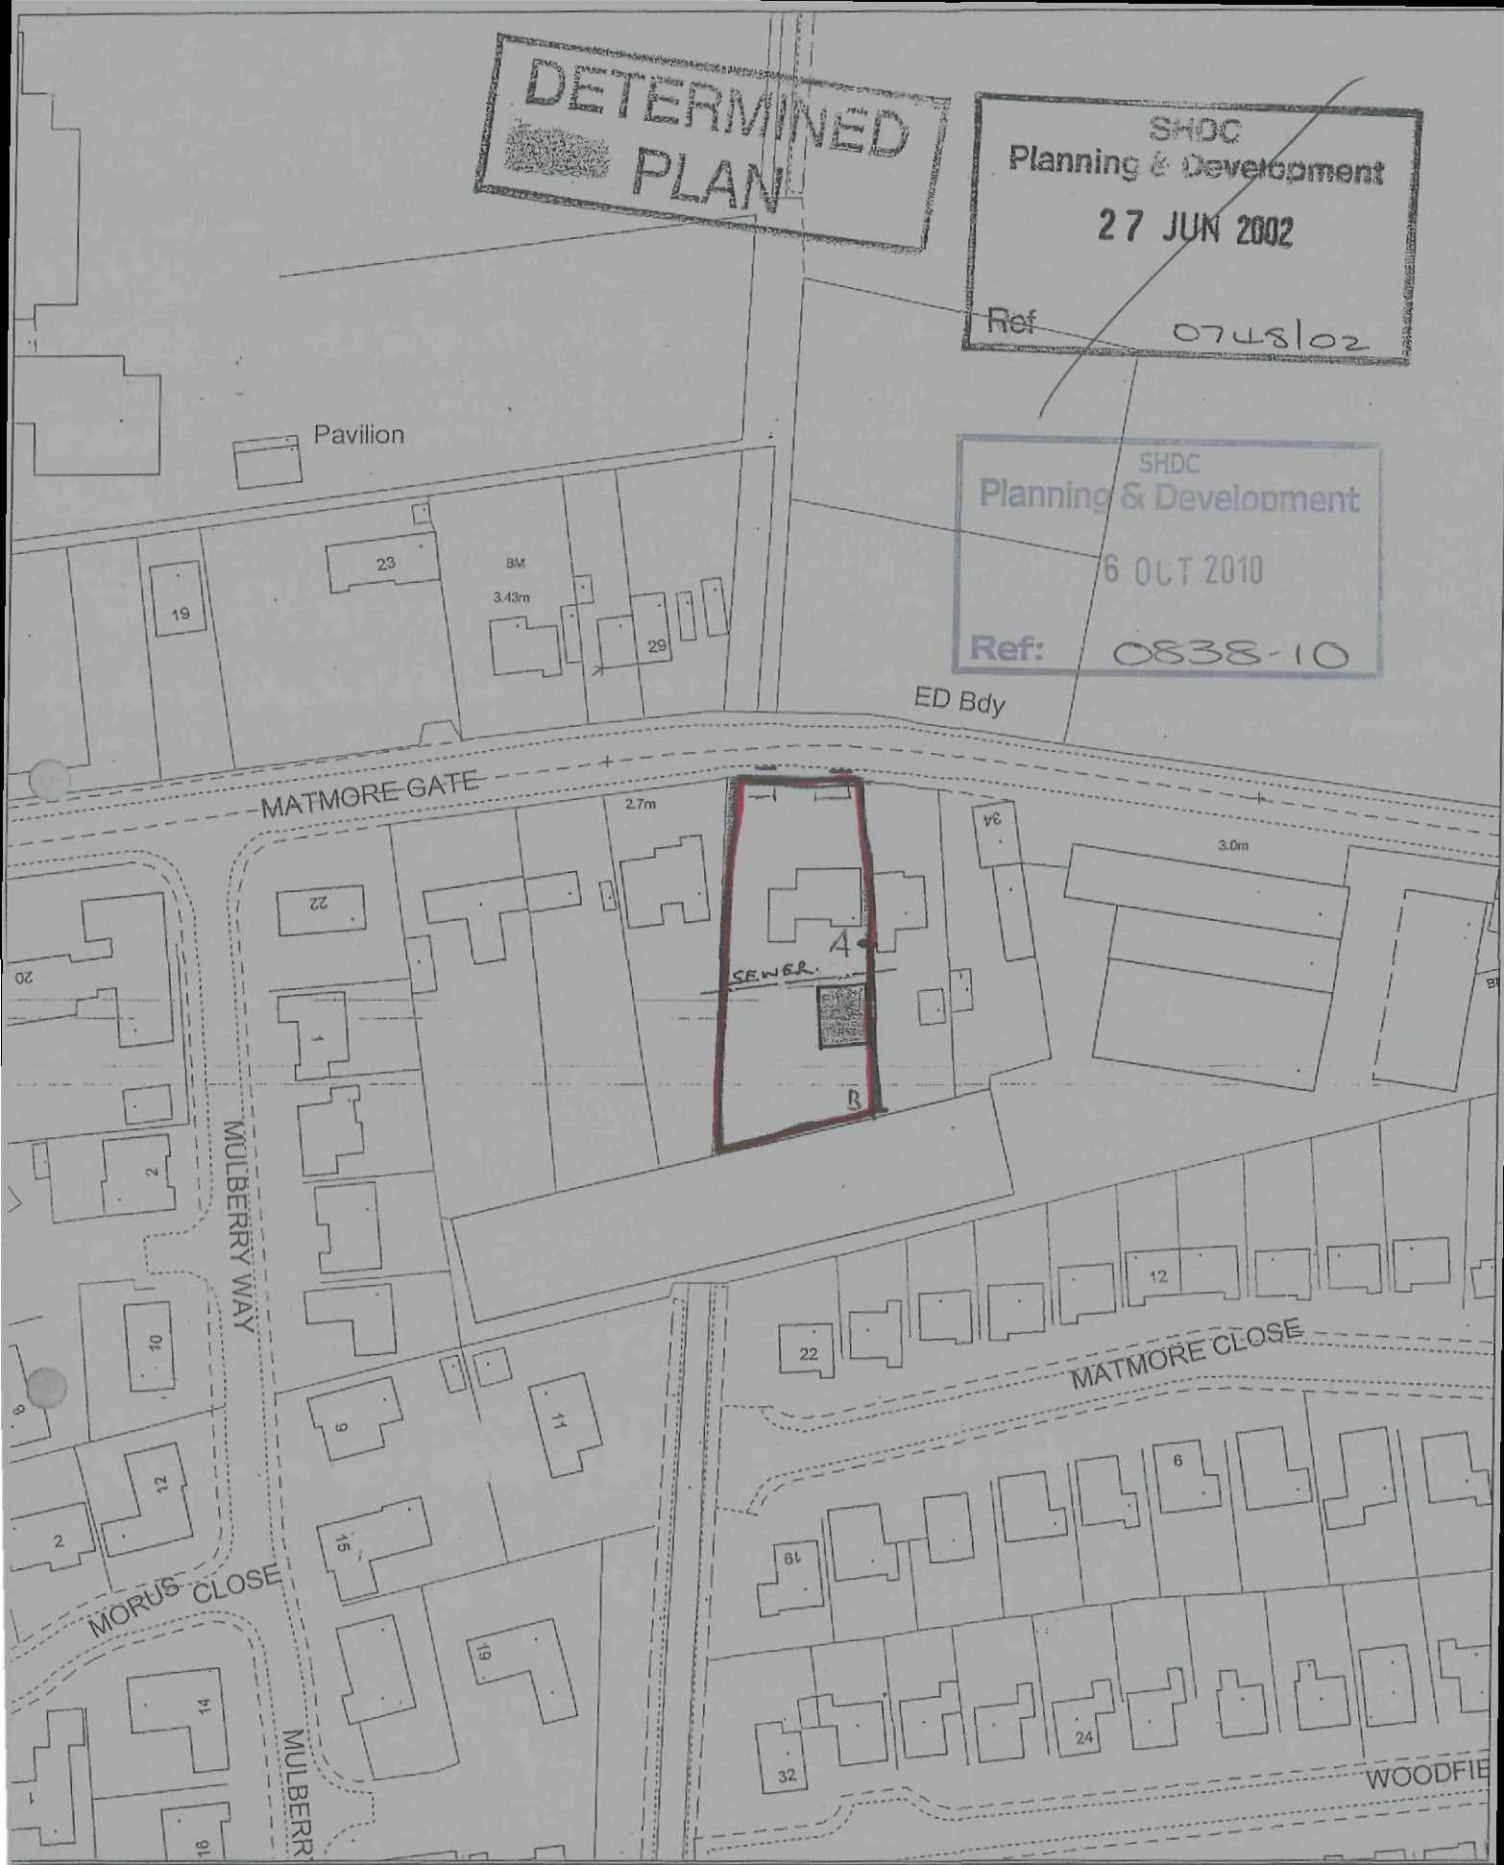


This copy has been produced specifically for the map return scheme purposes only. No further copies may be made.

Scale: 1:1250

This map is reproduced from Ordnance Survey material with permission of Ordnance Survey on behalf of Her Majesty's Stationery Office (c) Crown copyright. Unauthorised reproduction infringes Crown copyright and may lead to prosecution or civil proceedings. South Holland District Council LA079413 2002

uncil Offices, Priory Road, Spalding,
colnshire PE11 2XE

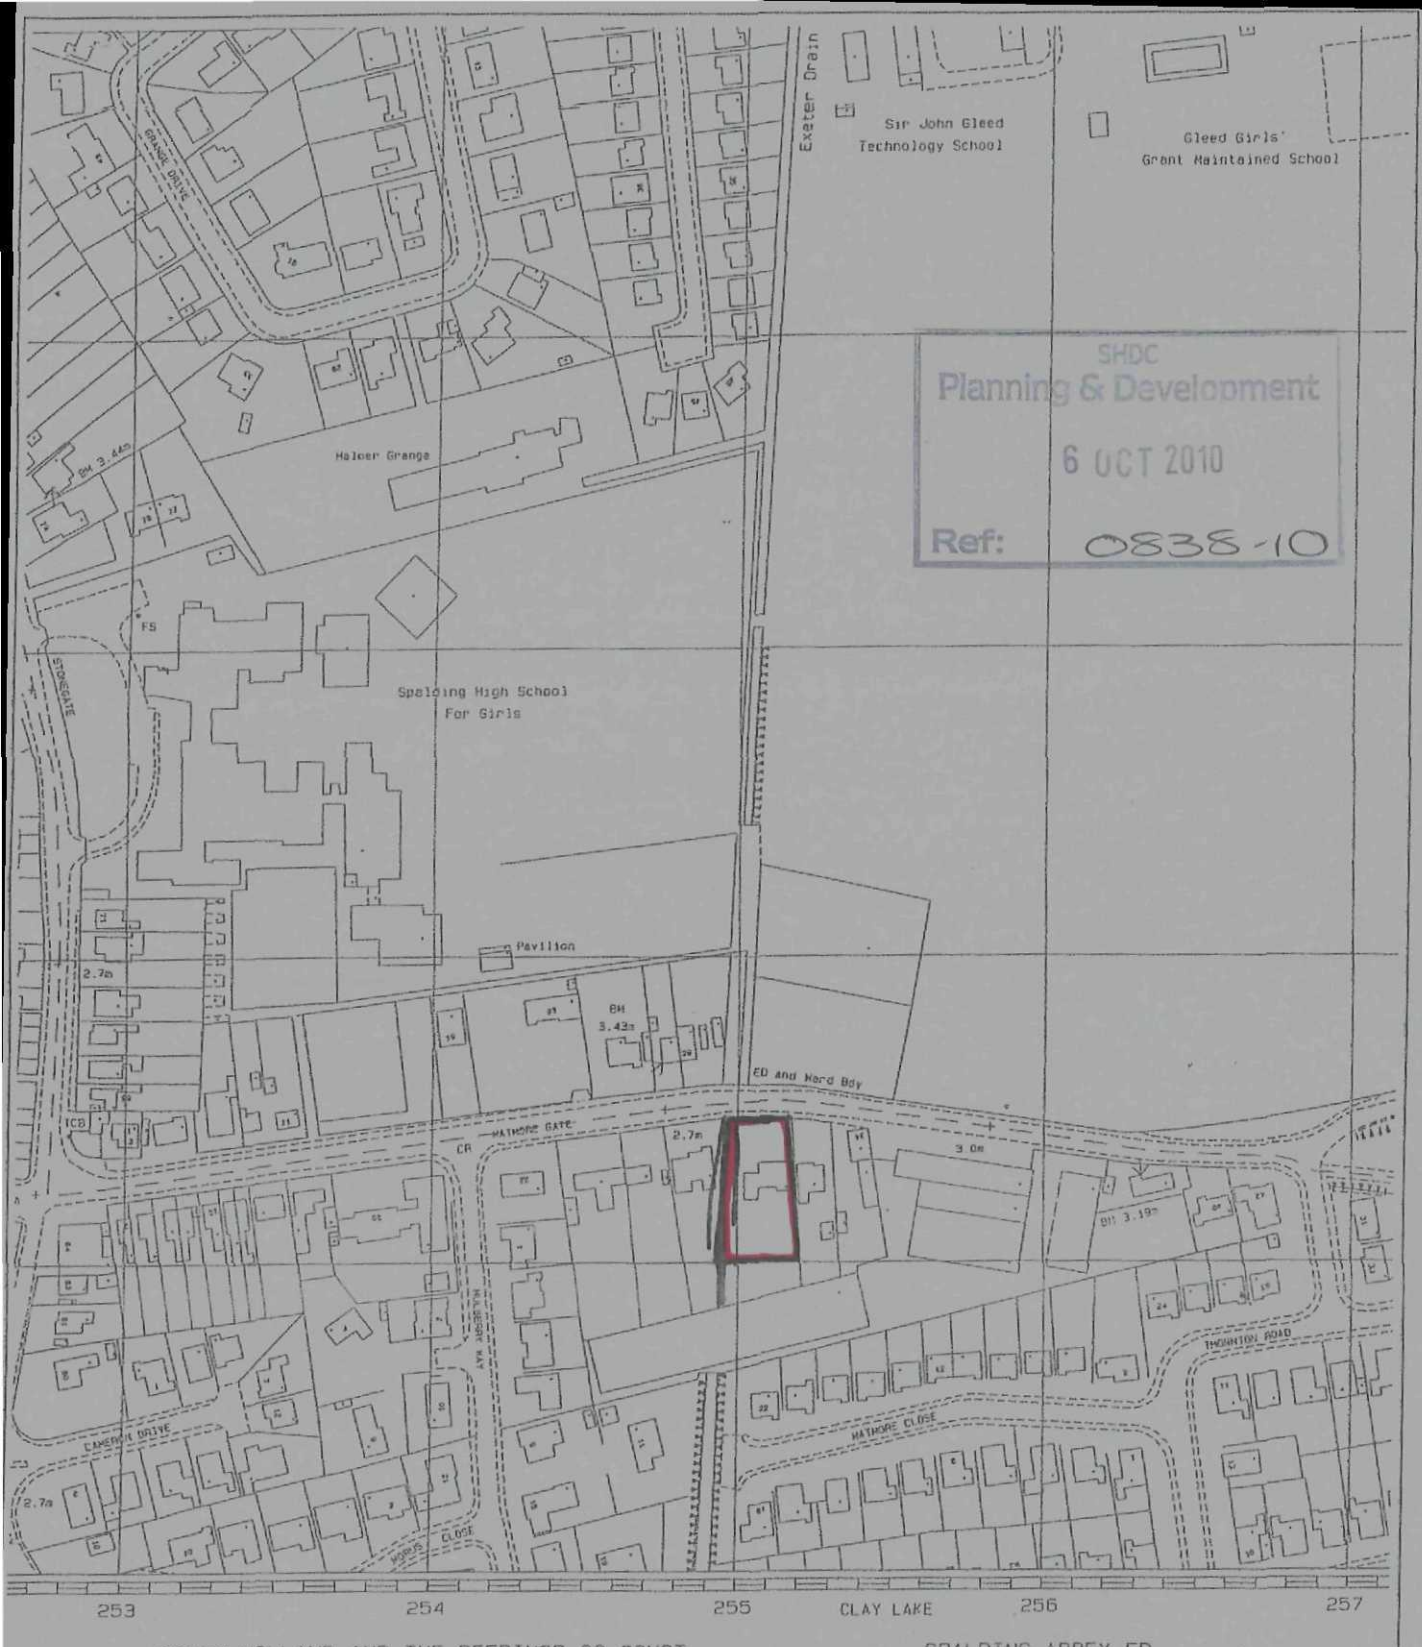

SHDC
Planning & Development
6 OCT 2010
Ref: 0838-10

Part O.S.Sheet TF 2522
O.S.Licence No AL 550671

N


Engineer's Office,
Marsh Reeves,
Foxes Lowe Road,
Holbeach.

Date June 1998
Scale:- 1 : 2500

SOUTH HOLLAND INTERNAL DRAINAGE BOARD

EXETER DRAIN

30 Matmore Gate, Spalding

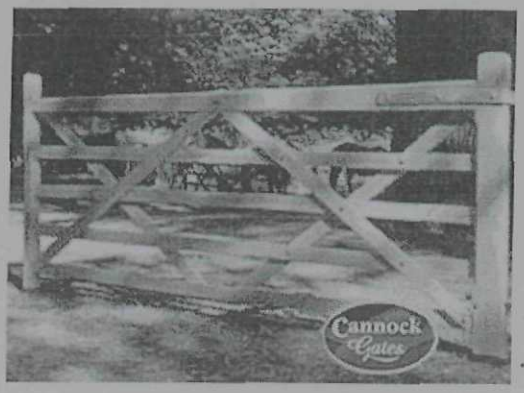

2 GATES
ONE EITHER
SIDE

IN | OUT.

TO BE POSITIONED
1MTR FROM FRONT
BOUNDARY.

SHDC
Planning & Development
6 OCT 2010
Ref: 0838-10