
Site Location Plan: Next Units 46-48 Springfield Shopping Centre, Camelgate, Spalding

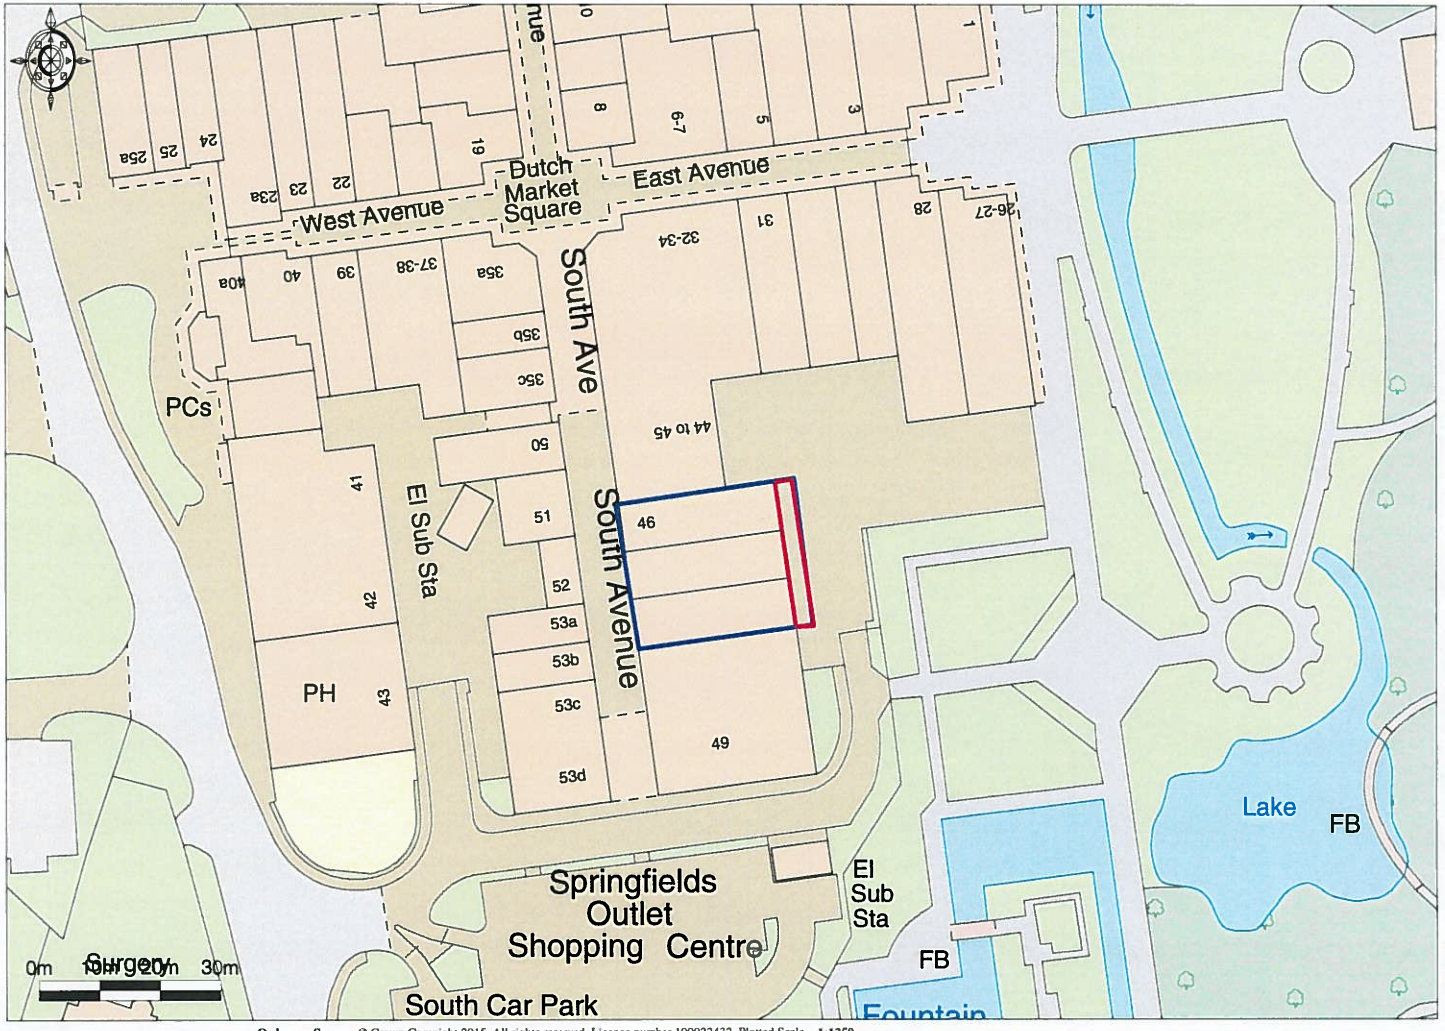

Promap®
Ordnance Survey © Crown Copyright 2015. All rights reserved. Licence number 100022432. Plotted Scale - 1:1250