
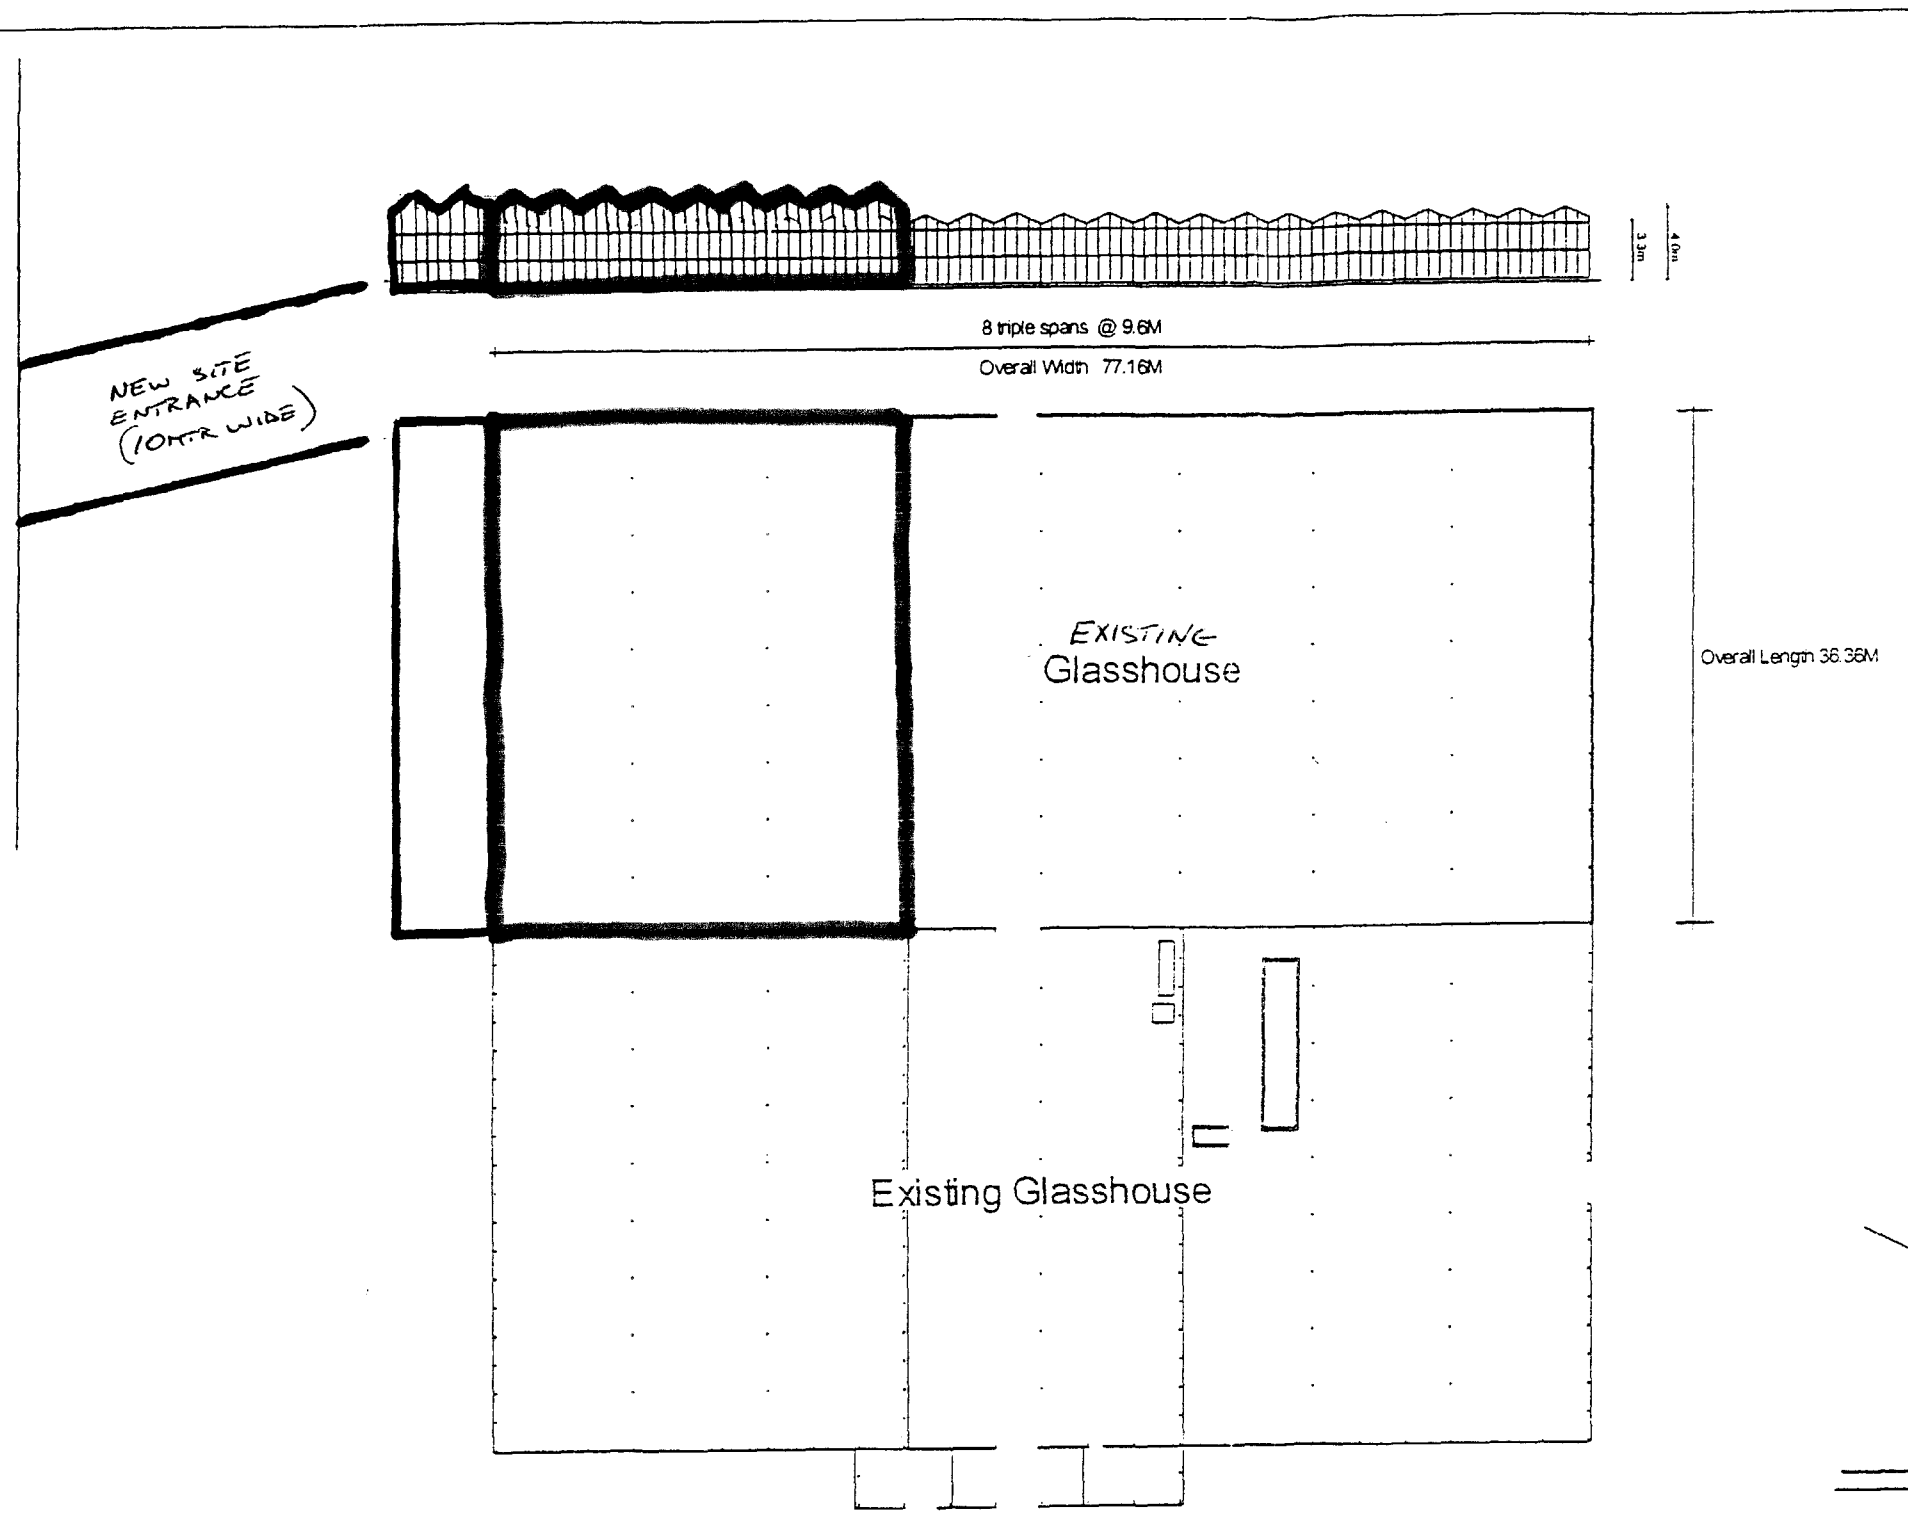


APPROVED PLAN
No. A1
0838/97

SOUTH HOLLAND DC
HOUSING & PLANNING
31 MAY 2000
Ref: 0837/00.

Horticultural glass and aluminium glazing bars. White capping.

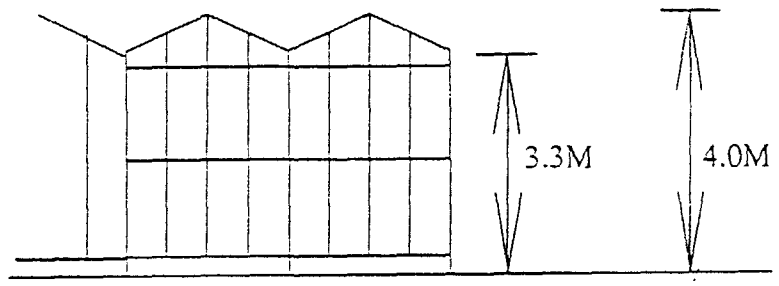

2 course concrete block perimeter wall

DETERMINED PLAN

Drg. No. 2168/1/01		CLIENT	Mr Tony Ball, Bridge Farm, Spalding	DATE June 1997	BRIDGE GREENHOUSES LTD
		PROJECT	Proposed Extension to existing Horticultural Glasshouse.	DRAWN N Watson	49 Main Road, Quadring Spalding, Lincs. PE11 4PS BRIDGE
				SCALE n.t.s.	Tel: 01775 821191 Fax: 820306
No.	REVISION	DATE			