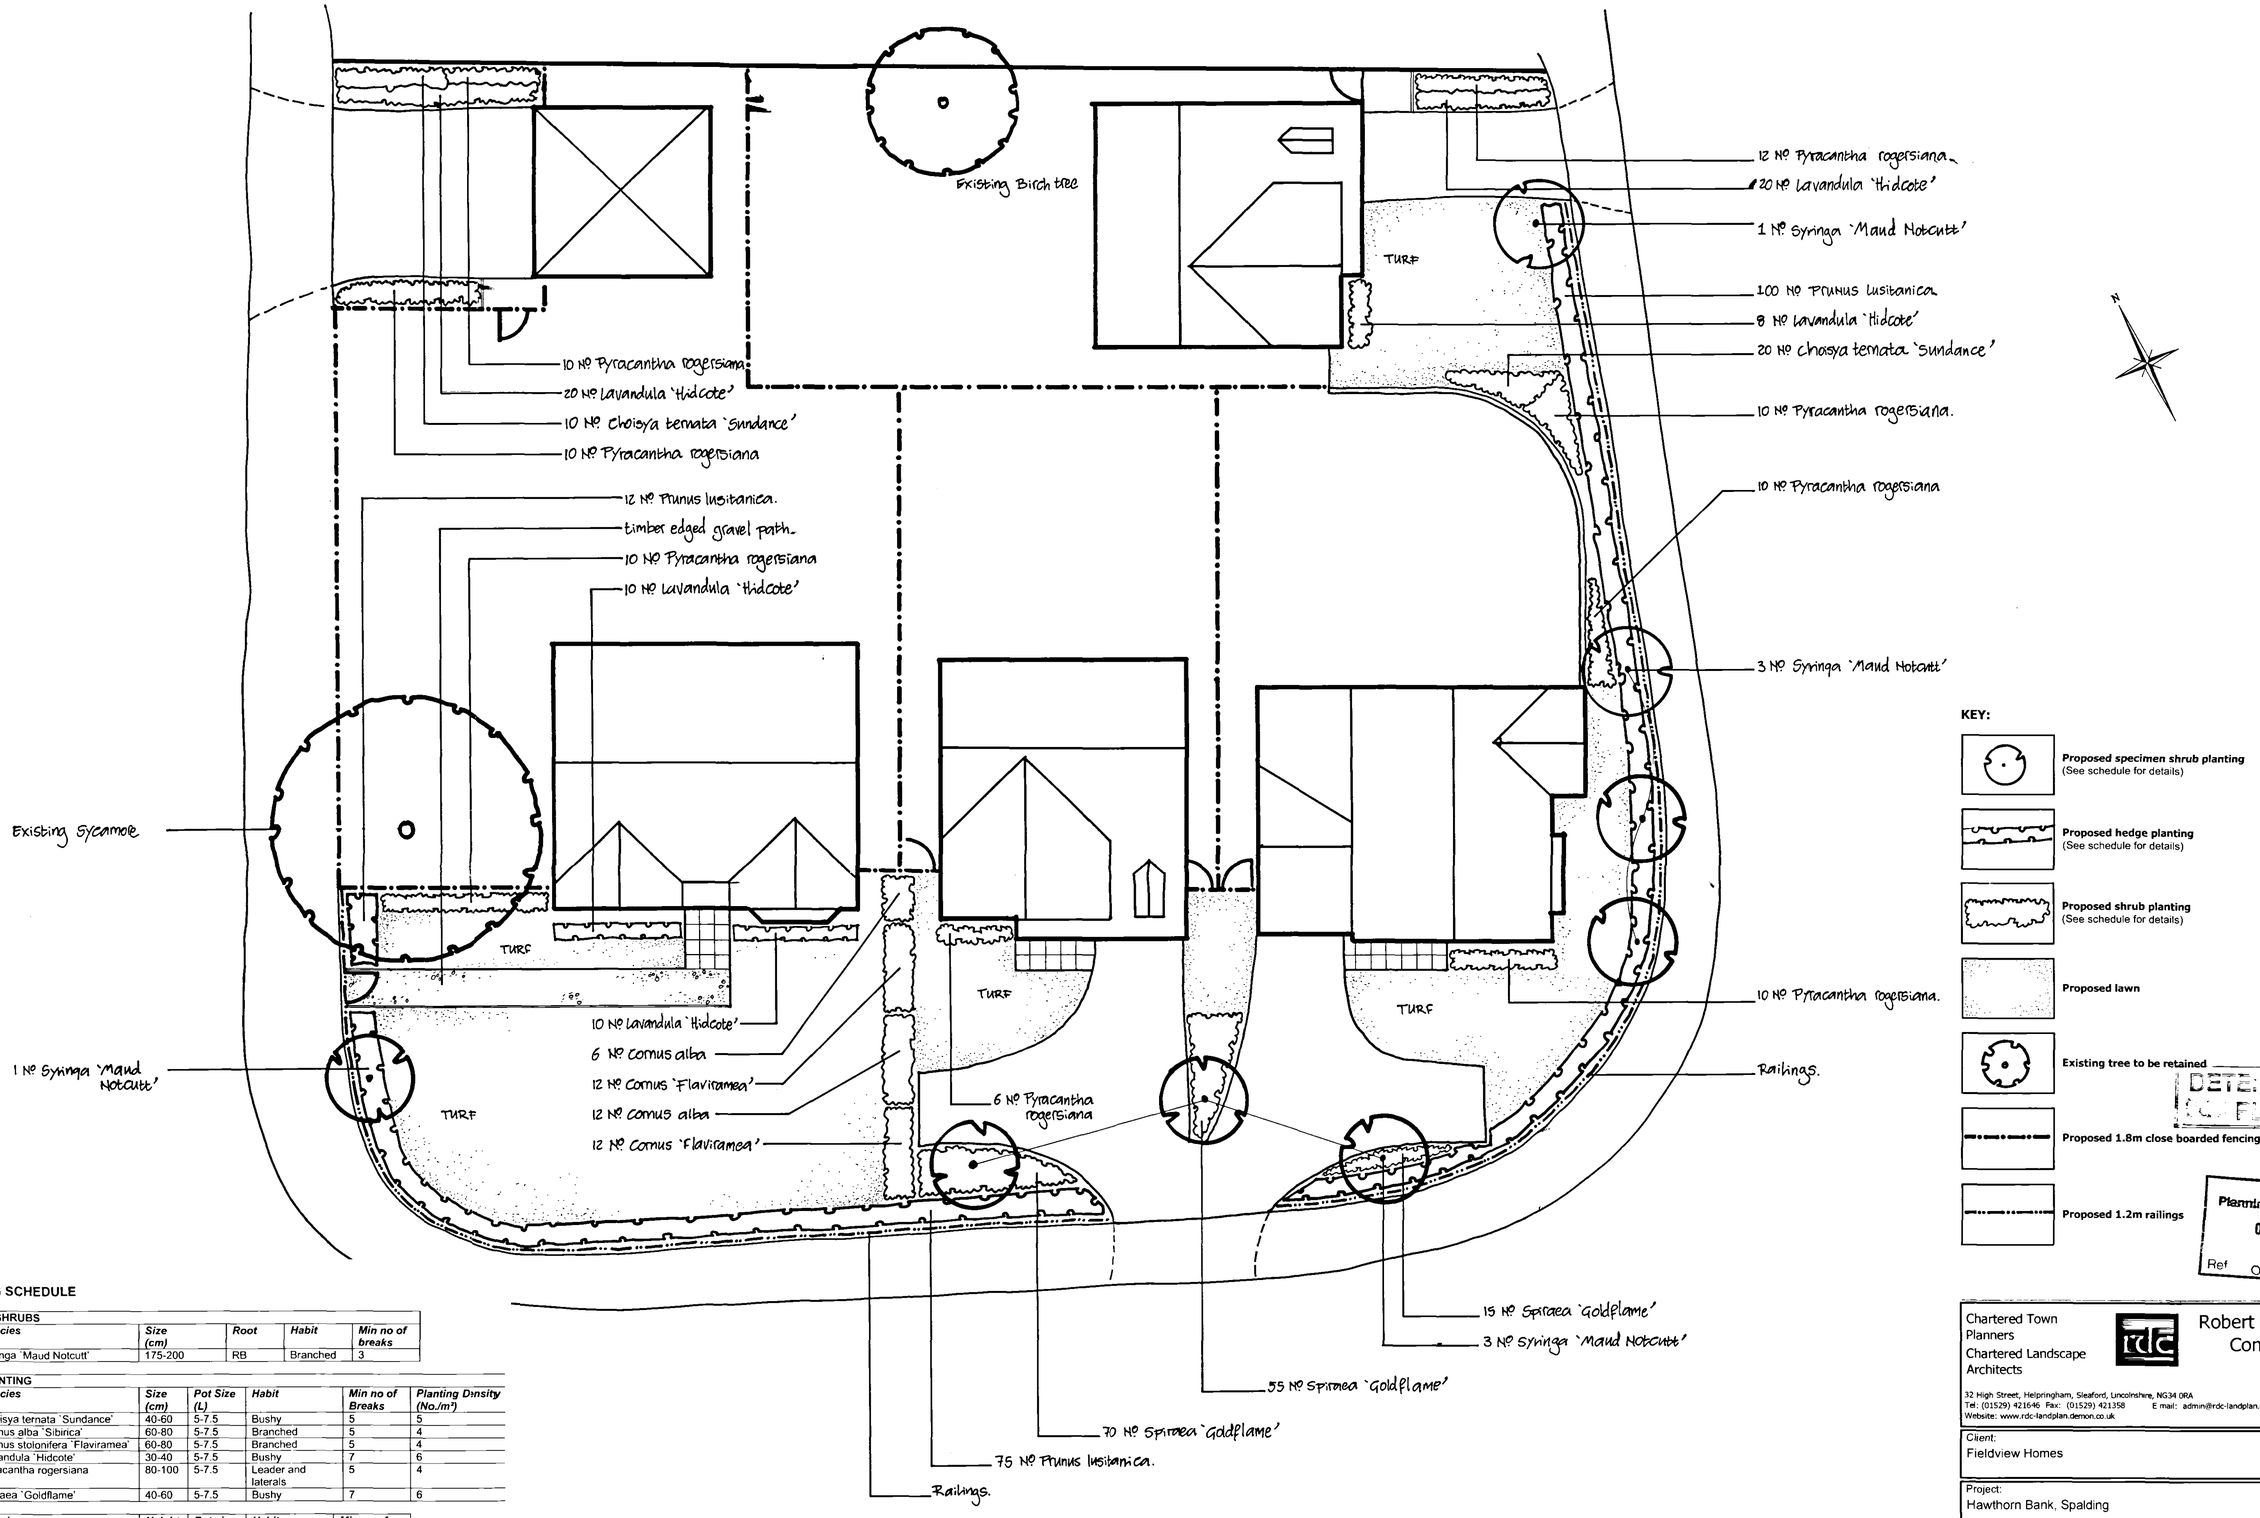


KEY:

- **Proposed specimen shrub planting** (See schedule for details)
- **Proposed hedge planting** (See schedule for details)
- **Proposed shrub planting** (See schedule for details)
- **Proposed lawn**
- **Existing tree to be retained**
- **Proposed 1.8m close boarded fencing**
- **Proposed 1.2m railings**

DETERMINED PLAN

SHDC Planning & Development 02 JUL 2003 Ref 0839/03

PLANTING SCHEDULE

SPECIMEN SHRUBS

Qty	Species	Size (cm)	Root	Habit	Min no of breaks
8	Syringa 'Maud Notcutt'	175-200	RB	Branched	3

SHRUB PLANTING

Qty	Species	Size (cm)	Pot Size (L)	Habit	Min no of Breaks	Planting Density (No./m²)
30	Choisya ternata 'Sundance'	40-60	5-7.5	Bushy	5	5
18	Cornus alba 'Sibirica'	60-80	5-7.5	Branched	5	4
24	Cornus stolonifera 'Flaviramea'	60-80	5-7.5	Branched	5	4
68	Lavandula 'Hidcote'	30-40	5-7.5	Bushy	7	6
78	Pyracantha rogersiana	80-100	5-7.5	Leader and laterals	5	4
140	Spiraea 'Goldflame'	40-60	5-7.5	Bushy	7	6

Qty	Species	Height (cm)	Pot size (L)	Habit	Min no of Breaks
187	Prunus lusitanica	60-80	5-7.5	Bushy	5

Hedging plants to be dense, previously clipped stock specifically grown as lined out hedging plants.

Outline specification

- Planting to be planted into minimum 400mm deep ameliorated topsoil.
- Topsoil to comply with BS 3882 – premium grade
- Topsoil to be ameliorated with spent mushroom compost (or similar) and slow release fertiliser.
- Planting beds to be mulched with 50mm minimum depth of amenity grade bark mulch.
- Hedges to be clipped to a uniform height on planting.
- Syringa to be planted into 0.3 x 0.3 x 0.6m pits backfilled with topsoil ameliorated as above.
- 1.0m dia grass free ring to be left around base of Syringa where planted into grass.
- Turf shall be Rolawn Medallion or similar.

Chartered Town Planners
Chartered Landscape Architects

Robert Doughty Consultancy Limited

32 High Street, Helpringham, Sleaford, Lincolnshire, NG34 0RA
Tel: (01529) 421646 Fax: (01529) 421358 E mail: admin@rdc-landplan.demon.co.uk
Website: www.rdc-landplan.demon.co.uk

©

Client: Fieldview Homes

Project: Hawthorn Bank, Spalding

Drawing title: Planting plan

Scale	Date	Drawn	Checked
1:100	June 2003	AC	

Job Number	Drawing number	Revision
544/3	L 01	

DO NOT SCALE from this drawing. All measurements should be checked against on site conditions and any discrepancies should be brought to the attention of the Robert Doughty Consultancy.