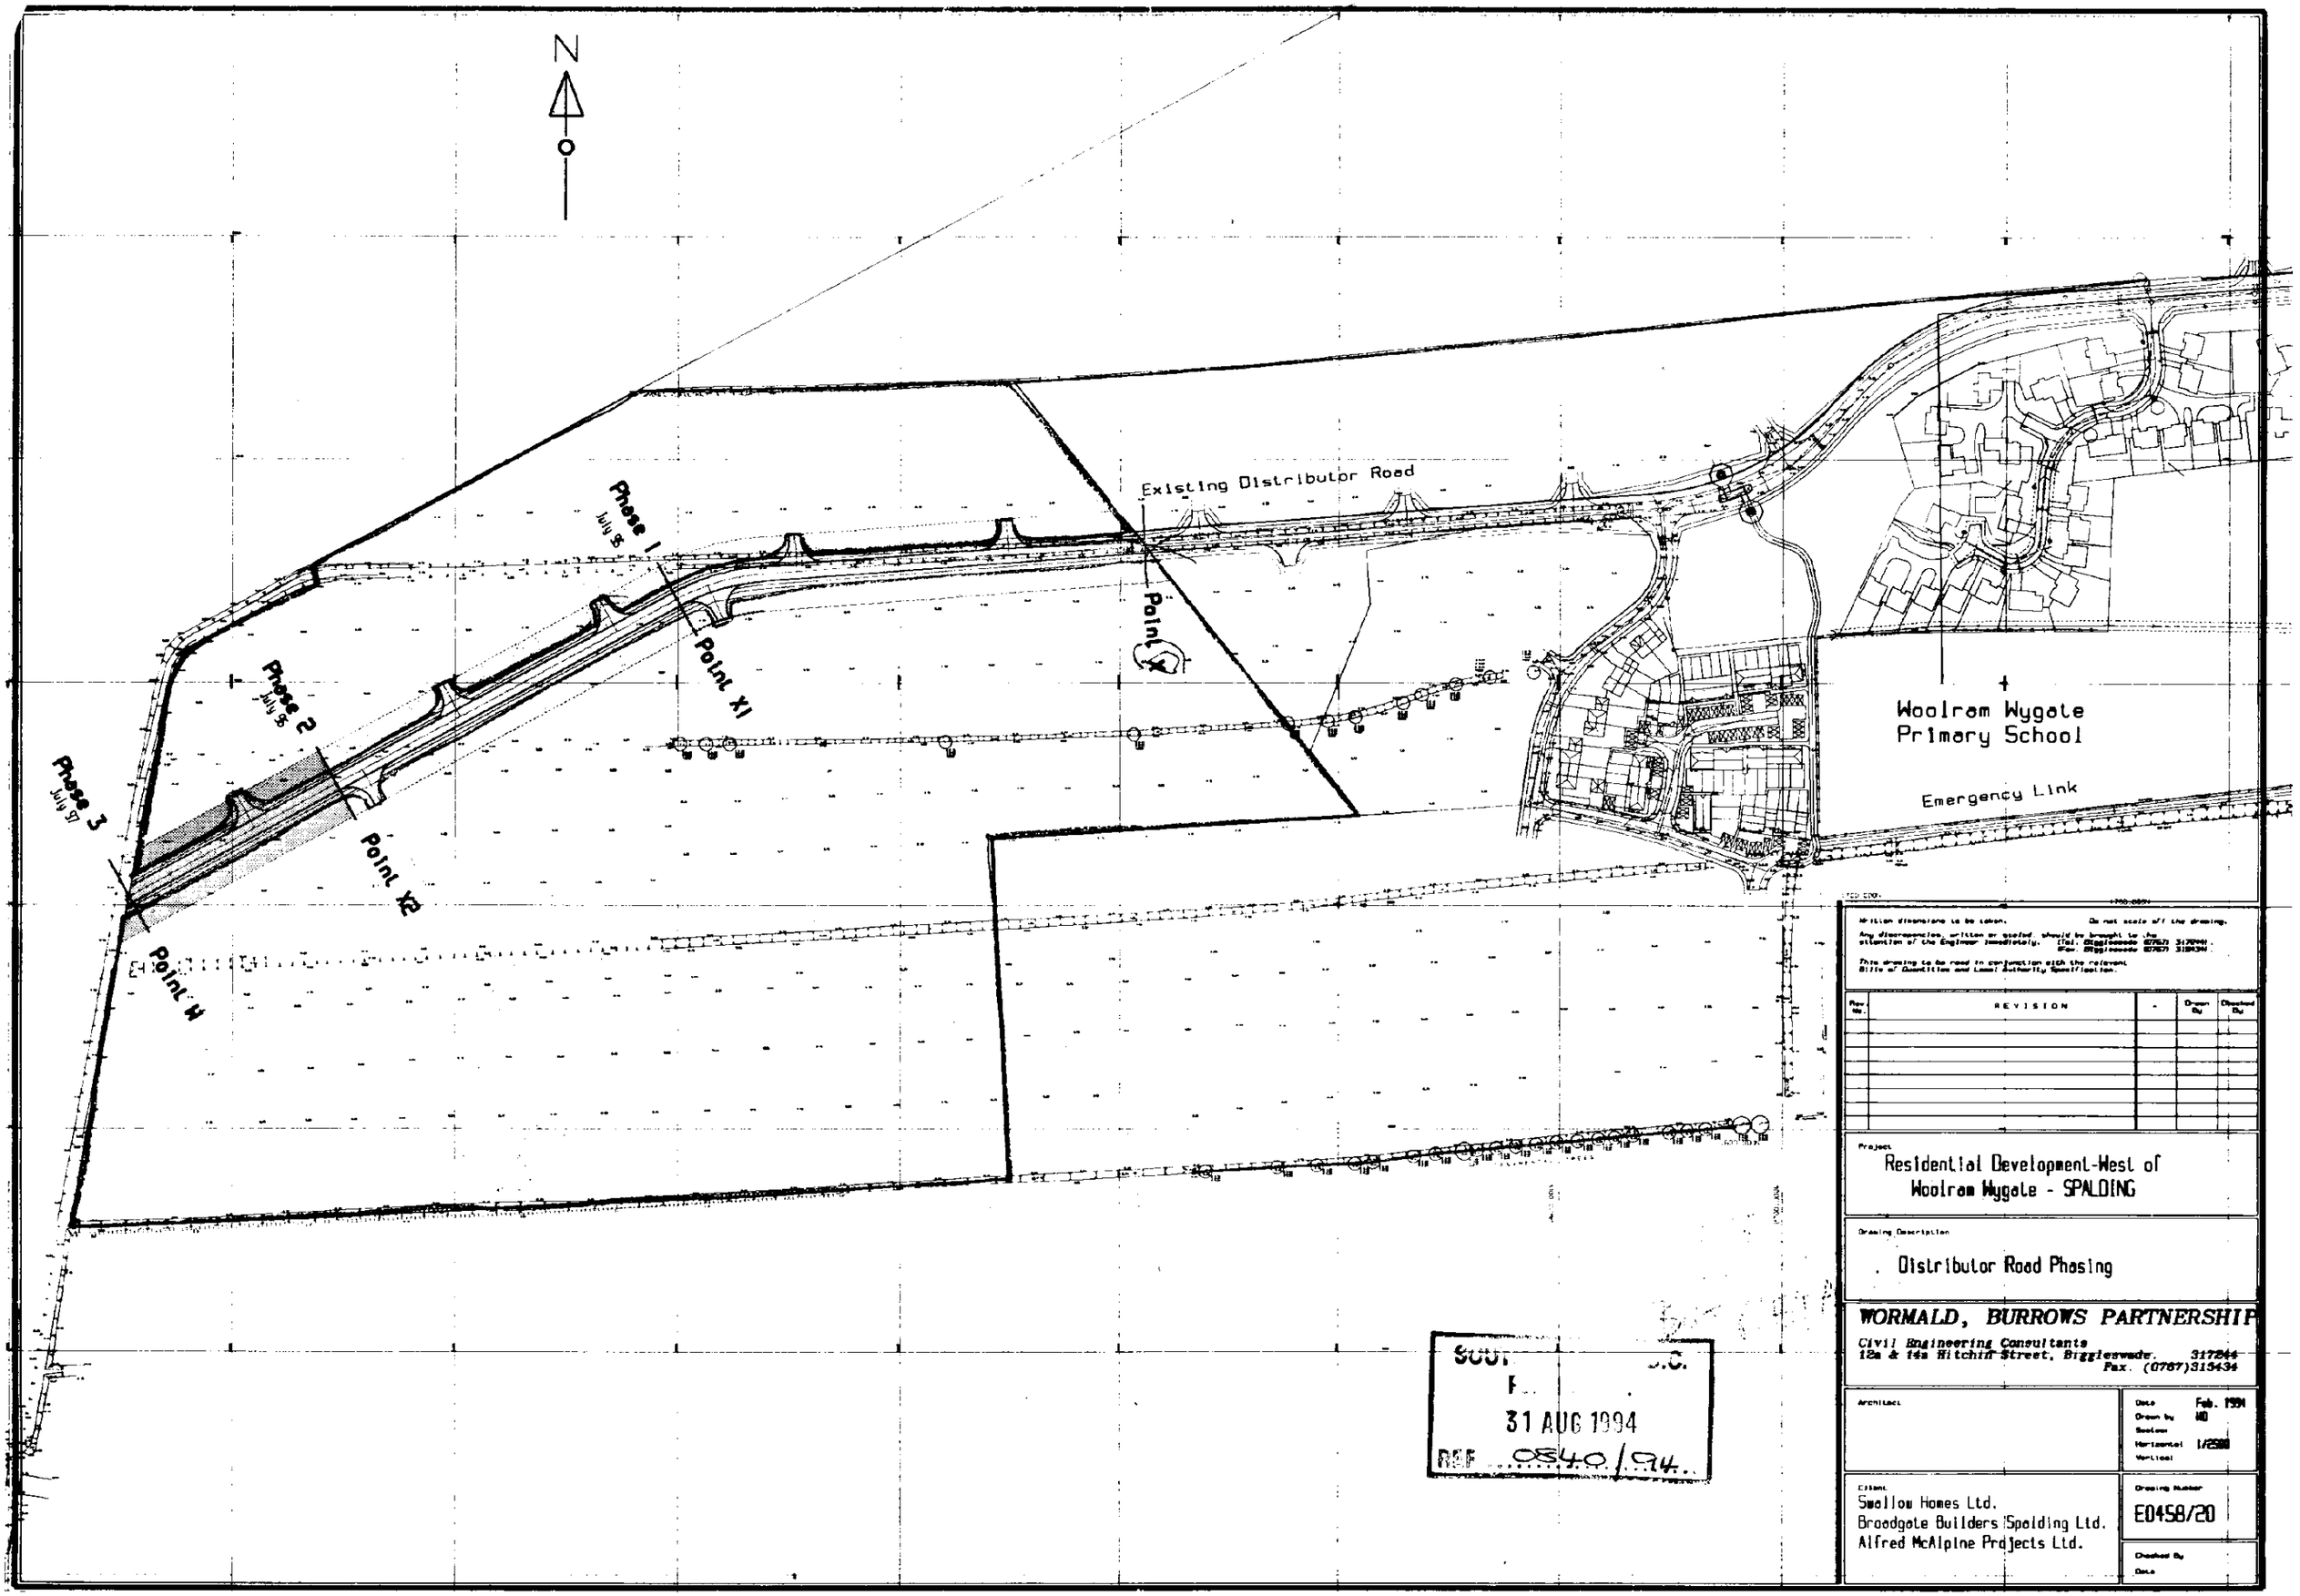


All dimensions to be taken. Do not scale off the drawing.
Any discrepancies, written or scaled, should be brought to the attention of the Engineer immediately. (Tel. Biggleswade 312966). (Fax. Biggleswade 315434).

This drawing to be read in conjunction with the relevant Bills of Quantities and Local Authority Specification.

Rev. No.	REVISION	-	Drawn By	Checked By

Project
Residential Development-West of Woolram Wygate - SPALDING

Drawing Description
. Distributor Road Phasing

WORMALD, BURROWS PARTNERSHIP
Civil Engineering Consultants
12a & 14a Hitchin Street, Biggleswade. 317844
Fax. (0767)315434

Architect

Date Feb. 1994
Drawn by MD
Scales
Horizontal 1/2500
Vertical

Client
Swallow Homes Ltd.
Broadgate Builders (Spalding Ltd.
Alfred McAlpine Projects Ltd.

Drawing Number
E0458/20

Checked By
Date

SCOT... .C.
F...
31 AUG 1994
REF ..0540/94..