

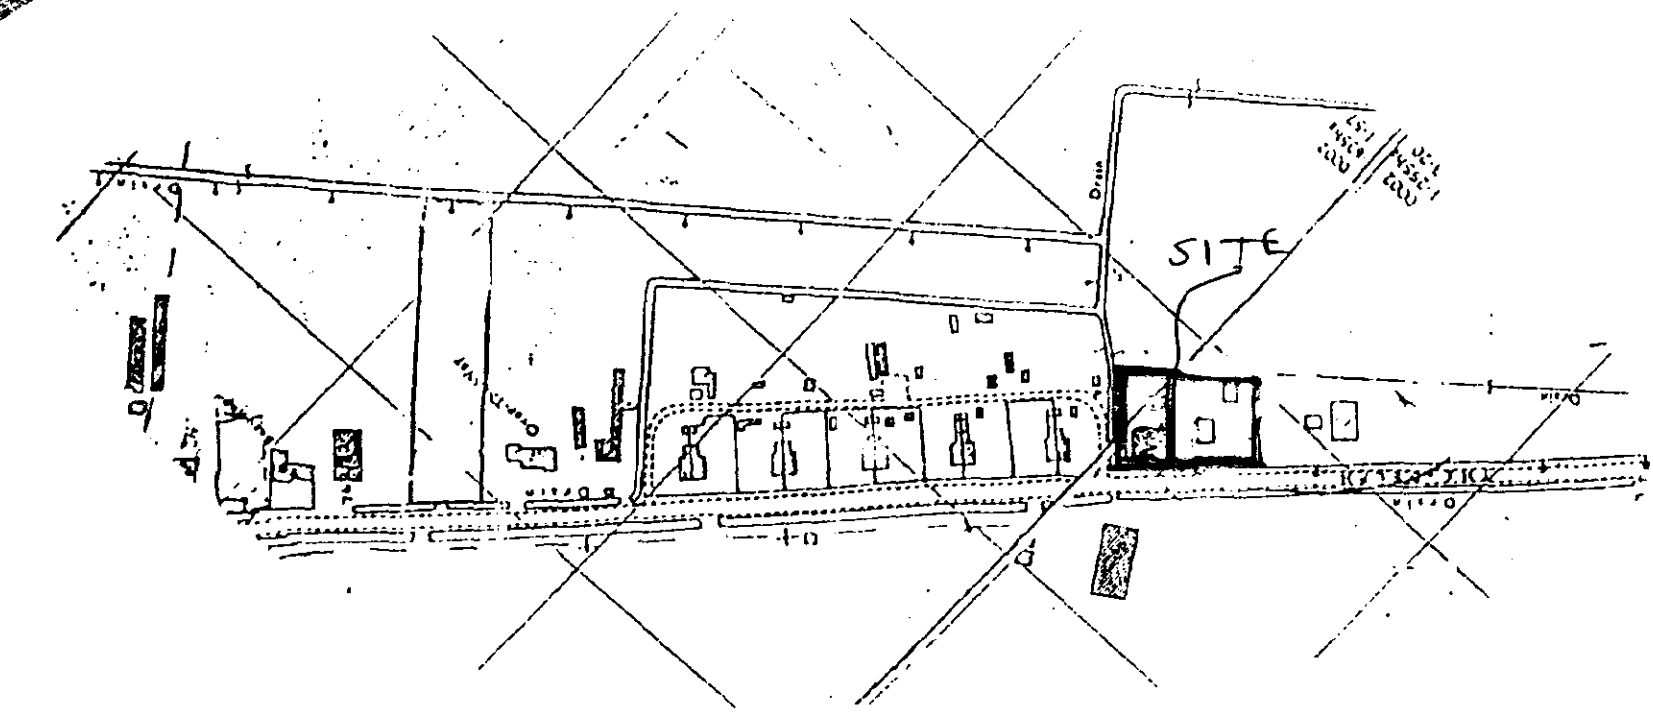


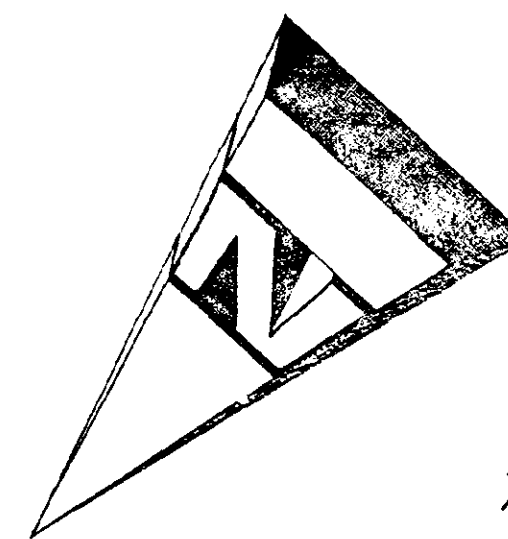

LOCATION PLAN

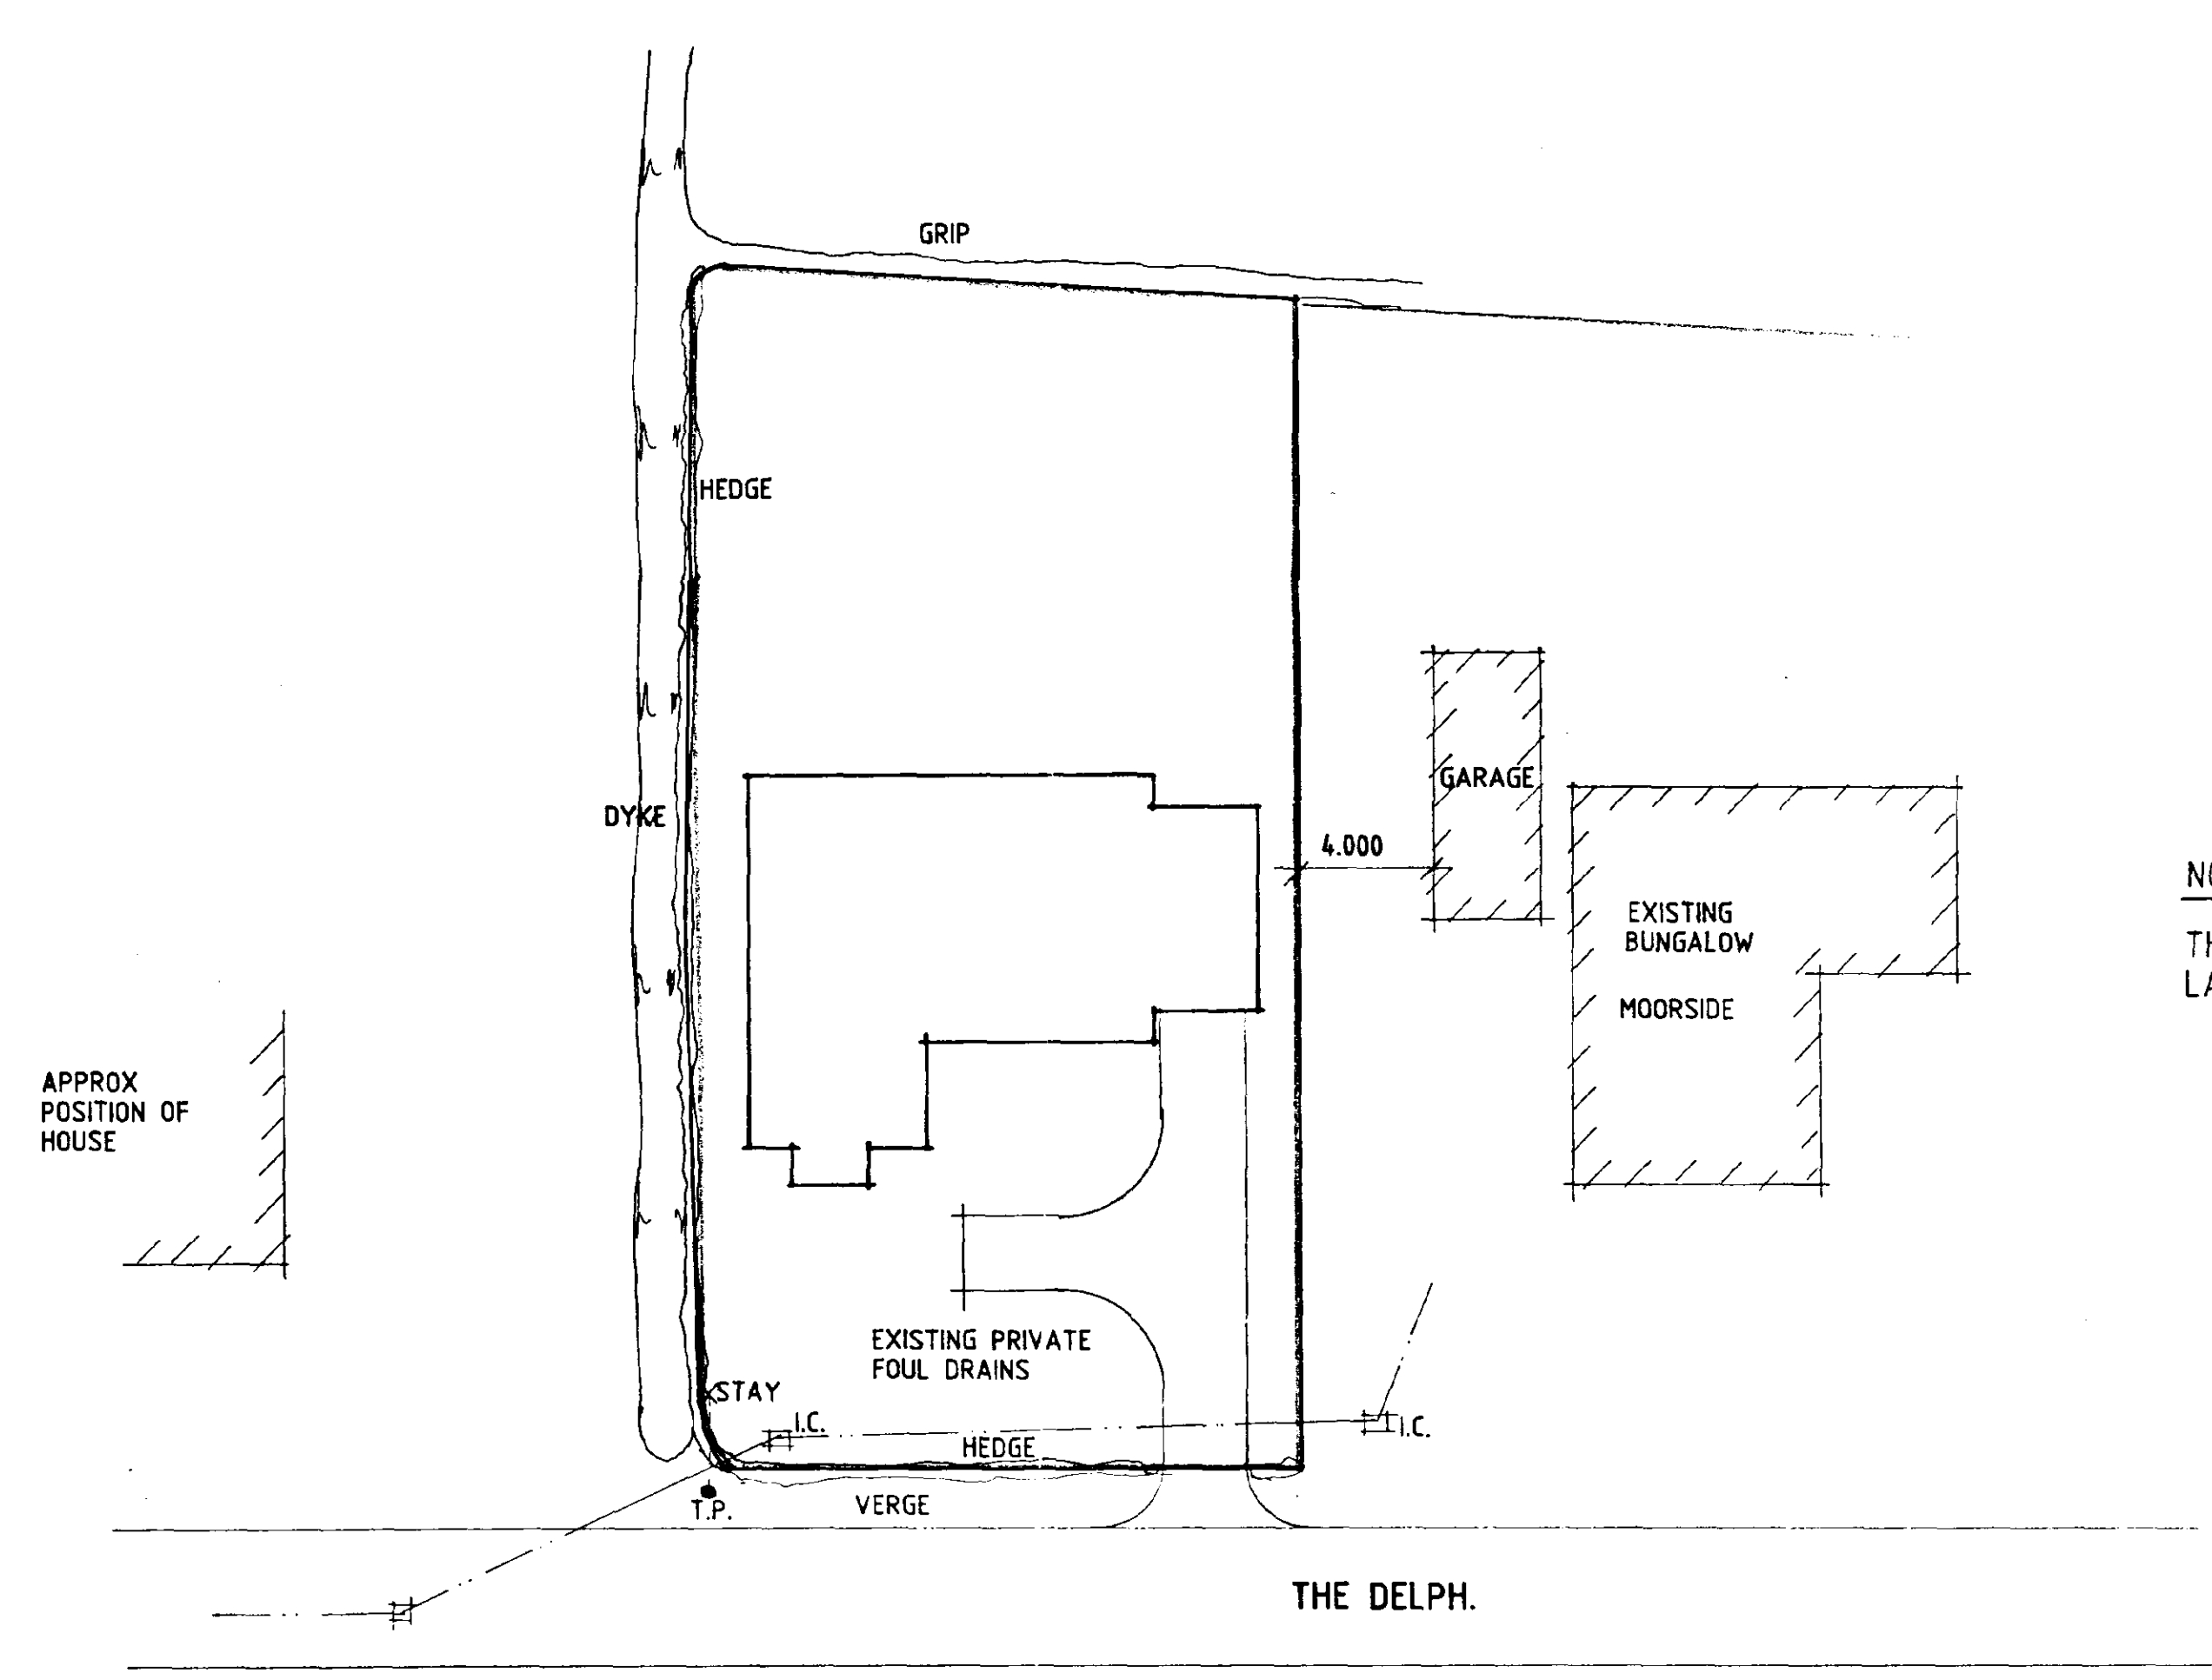

SITE PLAN

NOTE
THIS IS AN INDICATIVE
LAYOUT ONLY

Notes & Revisions
Do not scale from this drawing.
This drawing is copyright and may not be altered, traced, copied, photographed or used for any purpose other than that for which it is issued without written permission from Messrs. Status Design.
The General Contractor is to check all dimensions on site and report discrepancies to the Architect.
All details shown on this drawing are based upon typical site conditions related to the area. No responsibility can be accepted for abnormal conditions unless reported to the Architects so that design amendments may be considered.
Please note: This drawing is not a conveyance drawing.
Construction work to be carried out with due regard to the Construction (Design and Management) Regulations 1994 (CDM) and the Health and Safety at Work, etc. Act 1974 (HSW Act).

SOUTH HOLLAND DC
HOUSING & PLANNING
- 5 JUN 2000
Ref: 0849/00

DESIGN **Status**
CONSULTANTS IN ARCHITECTURE & PLANNING

DETERMINED
PLAN

PROPOSED BUILDING PLOT
ADJ. MOORSIDE, THE DELPH,
LONG SUTTON FOR

MR. & MRS. D. SPENDLA.

1:200 1:2500 SD00-031/1
JUNE-00 B.GILHAM.