
PROPOSED NEW BUNGALOW AT THE BUILDING PLOT ADJACENT TO:

24 WESTMINSTER DRIVE SPALDING LINCS

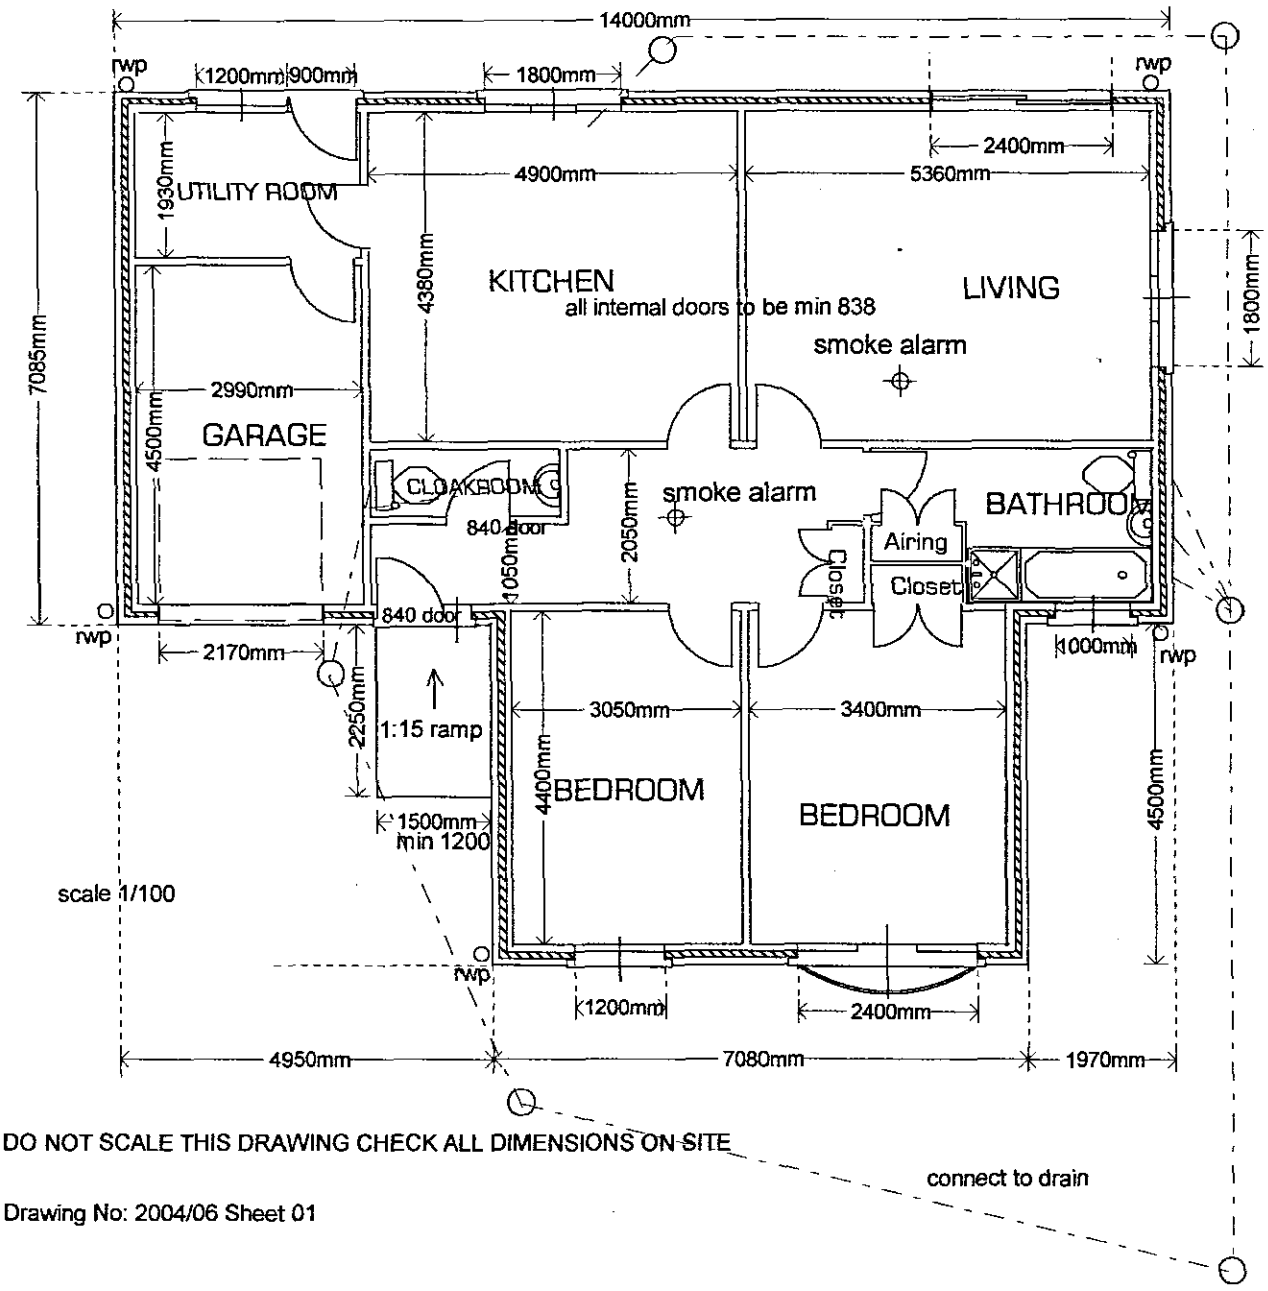


DO NOT SCALE THIS DRAWING CHECK ALL DIMENSIONS ON SITE

Drawing No: 2004/06 Sheet 01

SECTION

scale 1/50

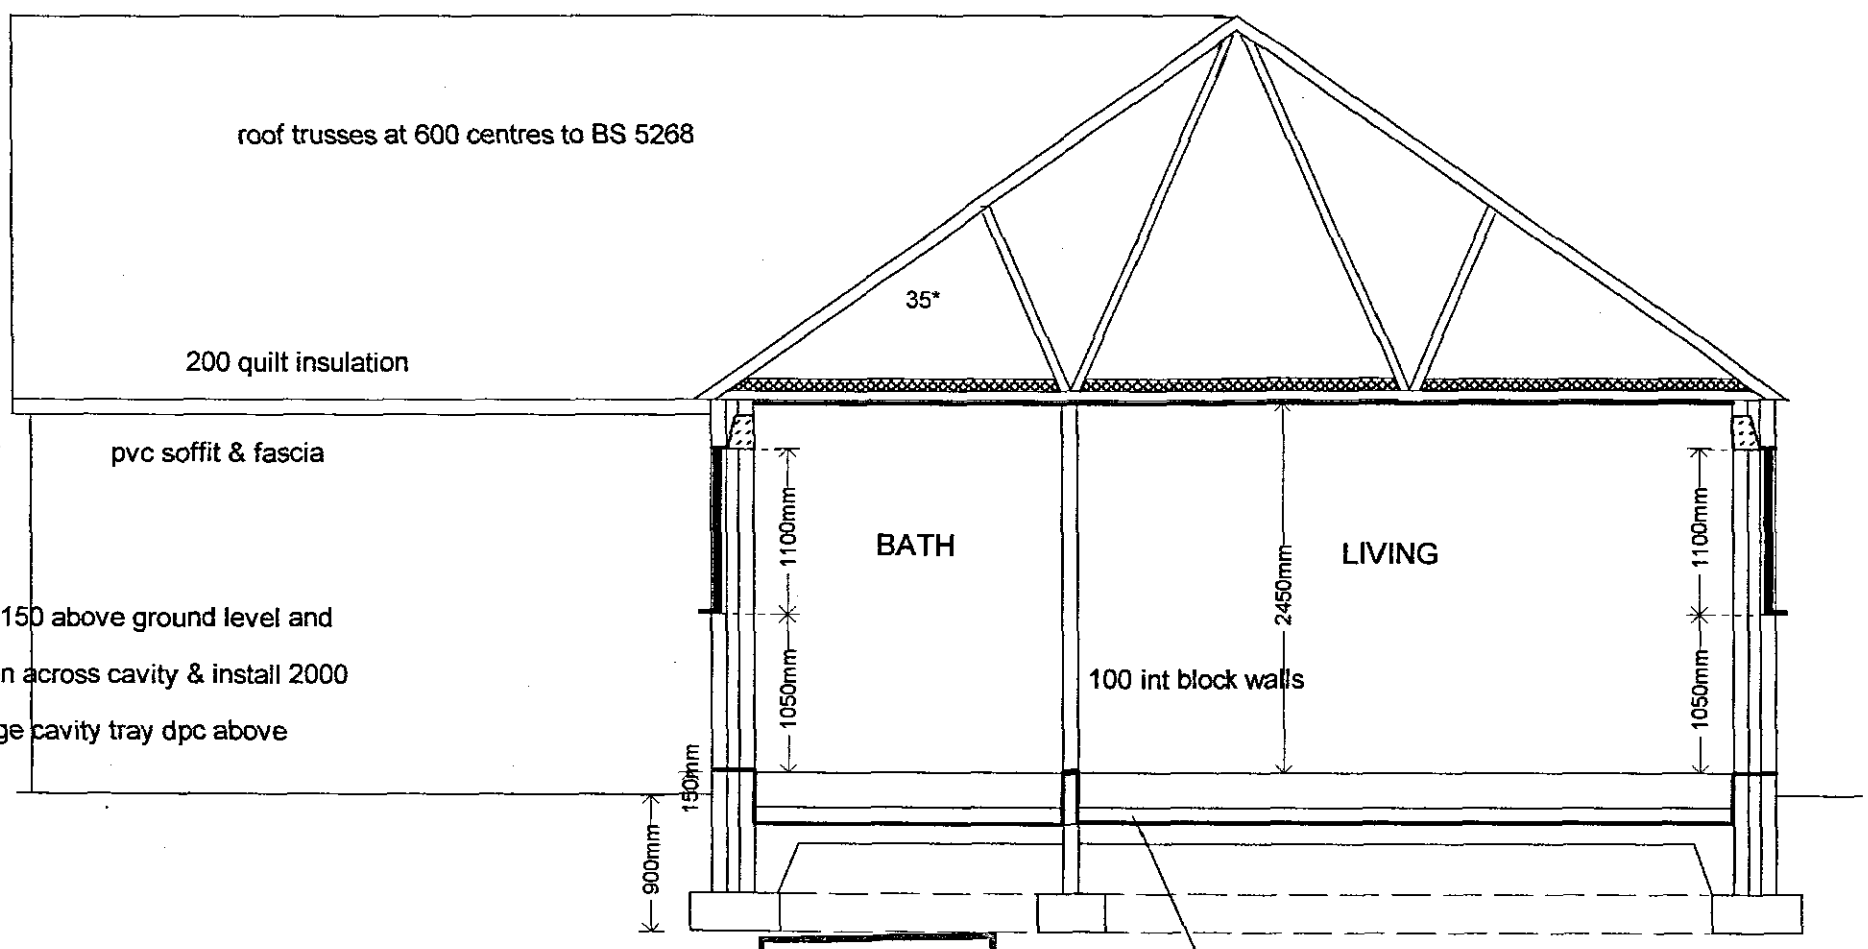

DO NOT SCALE THIS DRAWING CHECK ALL DIMENSIONS ON SITE

Drawing No: 2004/06 Sheet 01

SHDC
Planning & Development
23 JUN 2004
Ref: 0843/04