


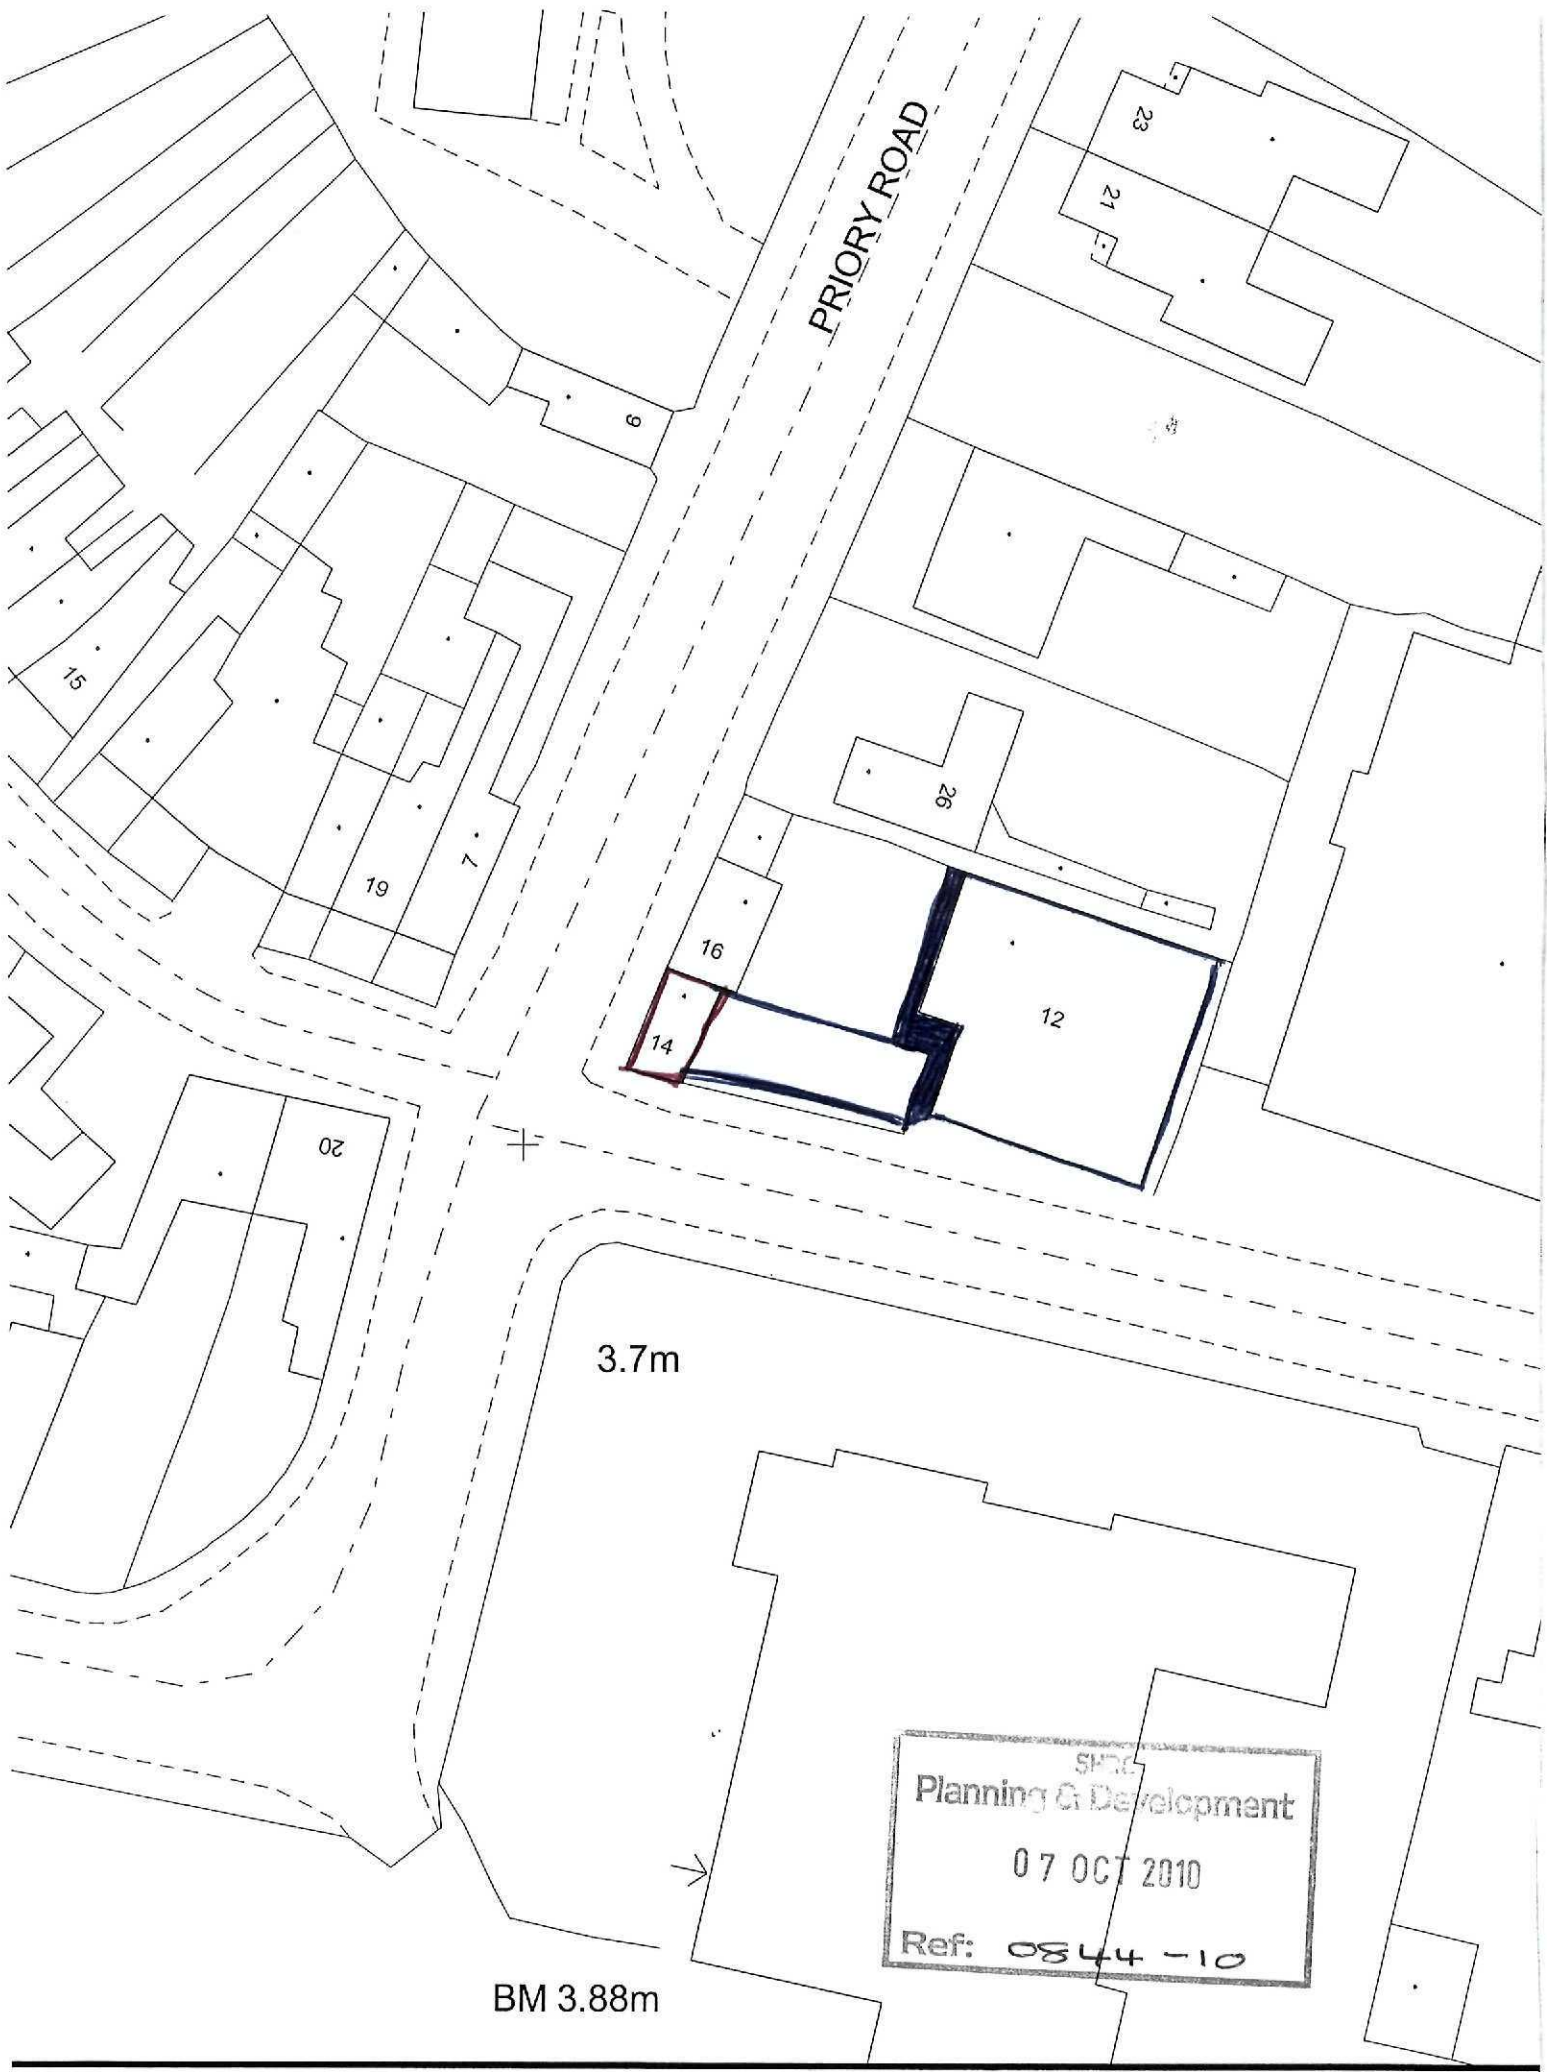

PRIORY ROAD

3.7m

BM 3.88m

SHDC
Planning & Development
07 OCT 2010
Ref: 0844-10