

DO NOT SCALE THIS DRAWING. THE CONTRACTOR IS DEEMED TO HAVE CHECKED ALL DIMENSIONS ON SITE AND REPORT ANY DISCREPANCIES TO OGLESBY & LIMB LTD.
THE CONTENTS OF THIS DRAWING ARE COVERED BY COPYRIGHT AND REMAIN THE PROPERTY OF OGLESBY & LIMB LTD. WRITTEN APPROVAL MUST BE OBTAINED FROM OGLESBY & LIMB LTD PRIOR TO DUPLICATION OR REPRODUCTION OF THIS DRAWING OR ITS CONTENTS.
ANY DIMENSIONS NOT SHOWN ARE TO BE CHECKED AND AGREED WITH OGLESBY & LIMB LTD.

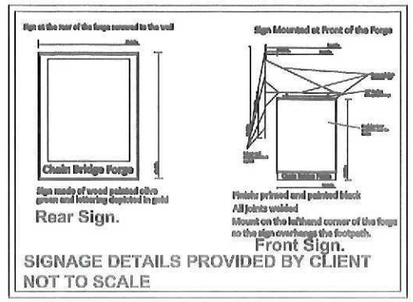



...oment
21 NOV 2011
Ref. 0544 - 11

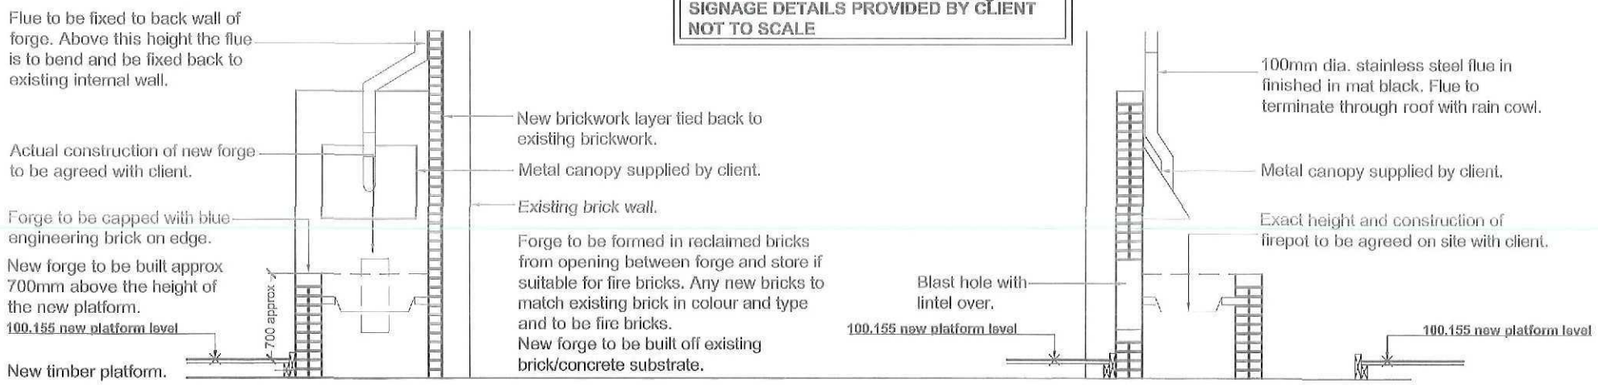


PROPOSED FORGE SECTIONS/ELEVATIONS

SCALE 1:50

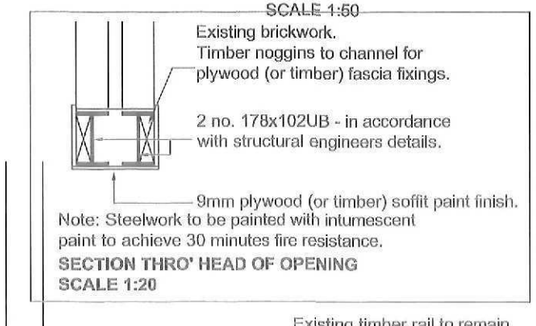

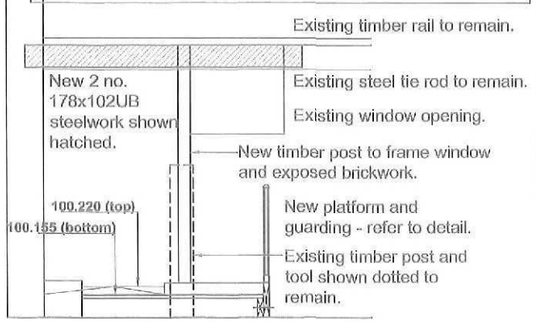

ELEVATION OF DOOR OPENING 1 FROM FORGE SIDE.
SCALE 1:50

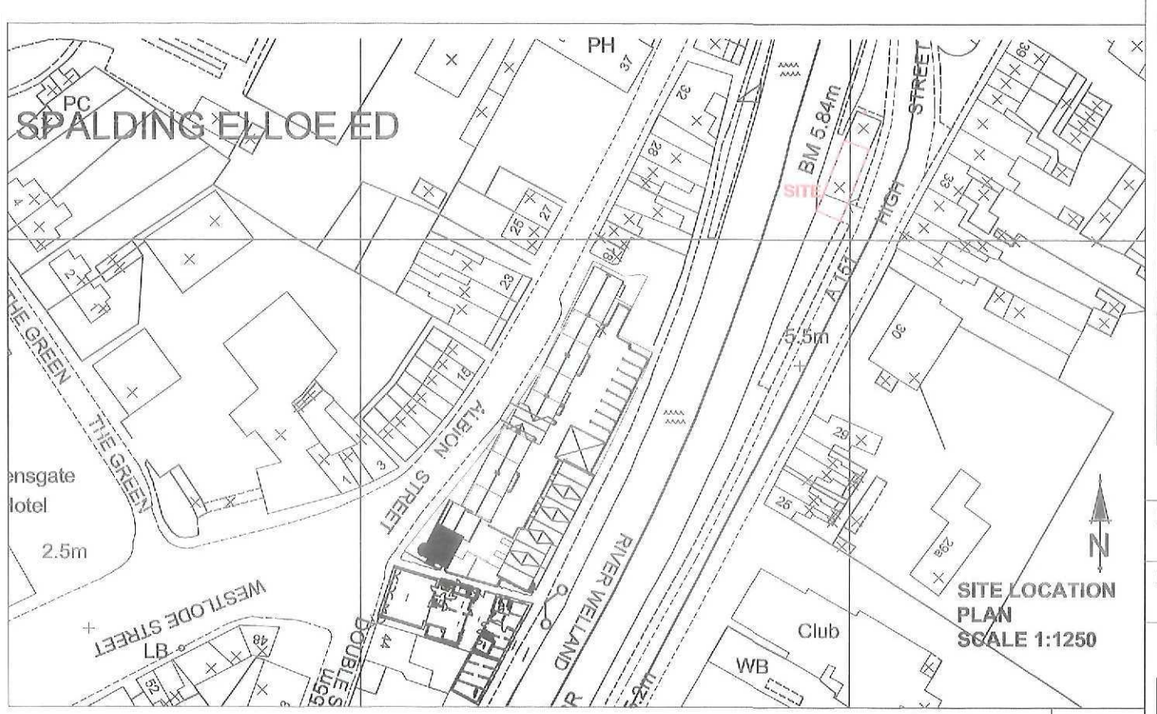

Ref.	Date	Description	Initial
B	15.11.11	Steel and section to opening added. Brick skin to forge added. Client signage details added.	RCW
A	18.10.11	PLANNING APPLICATION ISSUE. Site location plan added.	RCW

Oglesby & Limb Ltd
Chartered Architect
Suites 4 & 5 Market Chambers
12 Market Place, Spalding, Lincolnshire
PE11 1SL
Tel: 01775 761196
e-mail: design@o-l-ltd.co.uk

Client:

Friends of Chain Bridge Forge

AMENDED PLAN
Ref. A1

Project:

Proposed refurbishment of existing Blacksmiths Forge to form a museum.

High Street, Spalding

Drawing Title:

Proposed Forge Details / Elevations & Elevation of Opening Between the Forge and the Store

BUILDING REGULATION APPLICATION

Date:	Sept 2011	Scale:	1:50
Drawn by:	RCW	Checked by:	AJO

Drawing Number:	Rev:
A0976 - 12	B