
DO NOT SCALE THIS DRAWING. THE CONTRACTOR IS DEEMED TO HAVE CHECKED ALL DIMENSIONS ON SITE AND REPORT ANY DISCREPANCIES TO OGLESBY & LIMB LTD.
THE CONTENTS OF THIS DRAWING ARE COVERED BY COPYRIGHT AND REMAIN THE PROPERTY OF OGLESBY & LIMB LTD. WRITTEN APPROVAL MUST BE OBTAINED FROM OGLESBY & LIMB LTD PRIOR TO DUPLICATION OR REPRODUCTION OF THIS DRAWING OR ITS CONTENTS.
ANY DIMENSIONS NOT SHOWN ARE TO BE CHECKED AND AGREED WITH OGLESBY & LIMB LTD.

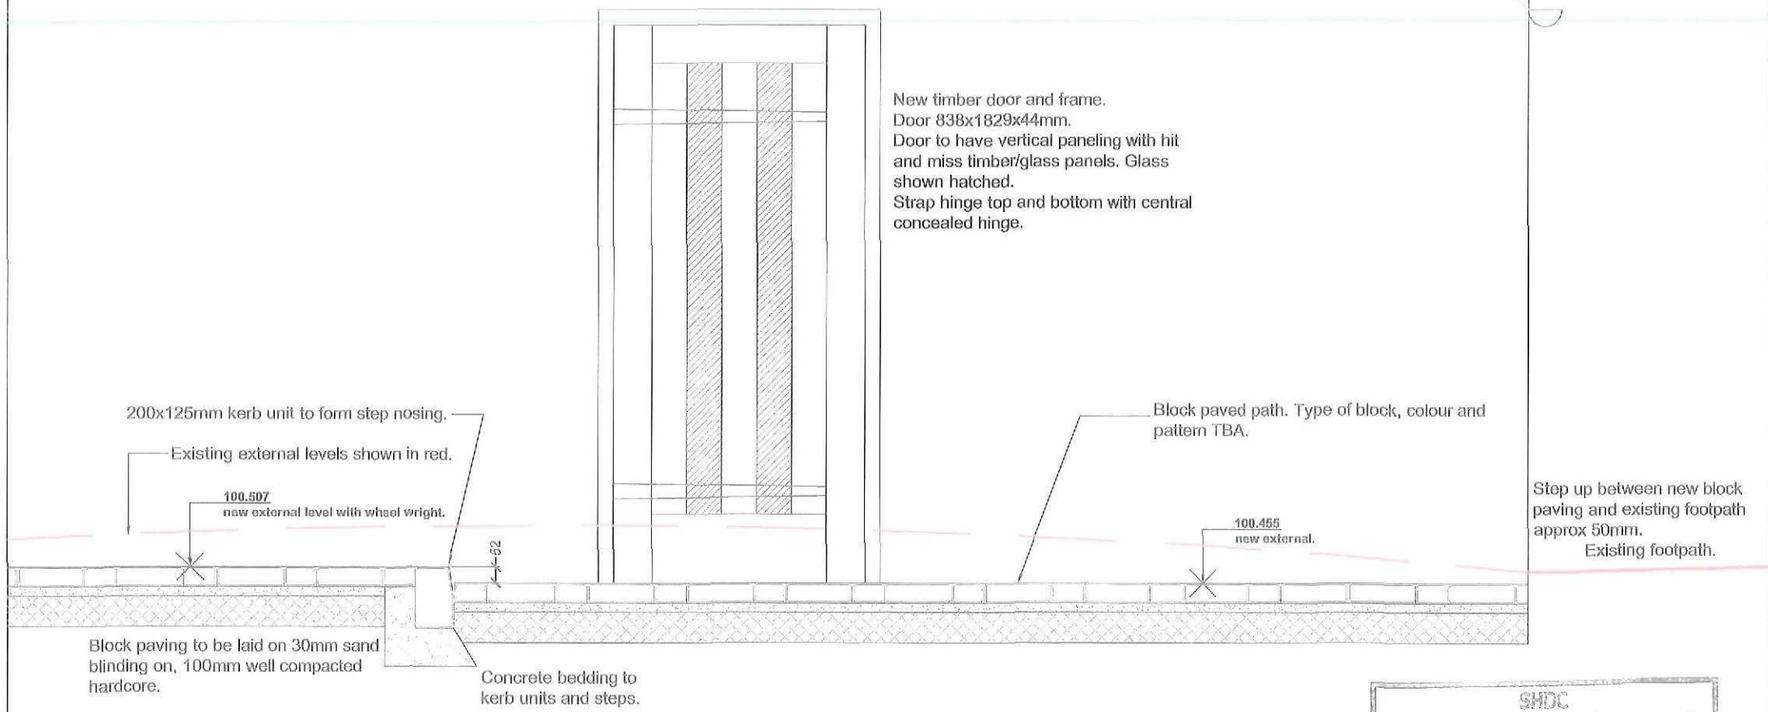

Section B - B

Scale 1:50

SHDC
Planning & Development
- 2 1 NOV 2011
Ref: 0544 - 11

Ref.	Date	Description	Initial
B	15.11.11	*Door style amended. Timber lintel omitted.*	RCW
A	05.10.11	BUILDING REGULATION APPLICATION - Proposed external door repositioned and reduced in height. Levels amended generally. Retaining wall omitted.	RCW

Oglesby & Limb Ltd

Chartered Architect

Suites 4 & 5 Market Chambers
12 Market Place, Spalding, Lincolnshire
PE11 1SL

Tel: 01775 761196

e-mail: design@o-l-ltd.co.uk

Client:

Friends of Chain Bridge Forge

AMENDED PLAN
Ref. A1

Project:

Proposed refurbishment of existing Blacksmiths Forge to form a museum.

High Street, Spalding

Drawing Title:

Section B

BUILDING REGULATION APPLICATION

Date:	Sept 2011	Scale:	1:20
Drawn by:	RCW	Checked by:	AJO

Drawing Number:	Rev:
A0976 - 11	B