
Moulton Design

Planning & Architecture

63 East Cob Gate, Moulton, Lincolnshire PE12 6QJ
Tel / Fax 01406 373307 Principal : Alan J. Finch

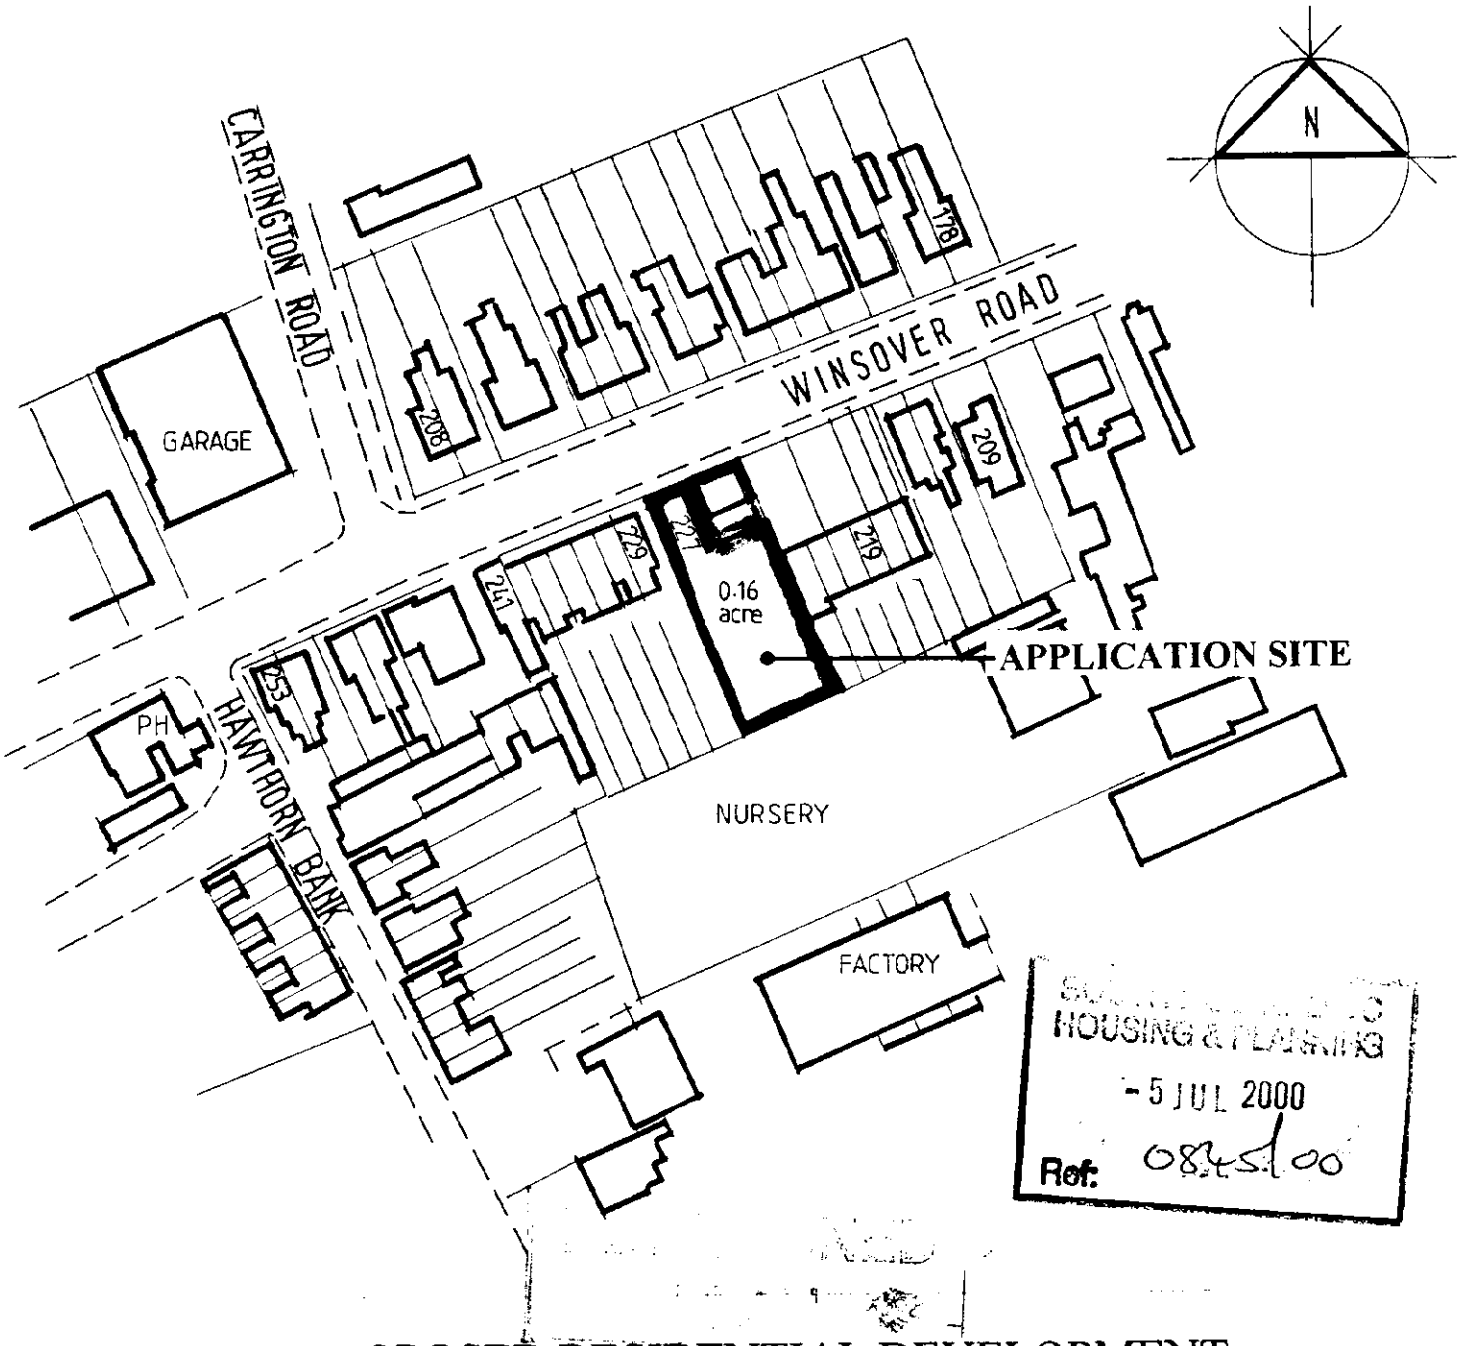


PROPOSED RESIDENTIAL DEVELOPMENT
WINSOVER ROAD, SPALDING

LOCATION PLAN

1 : 1250 scale

06/00 drg.no. 000607/01

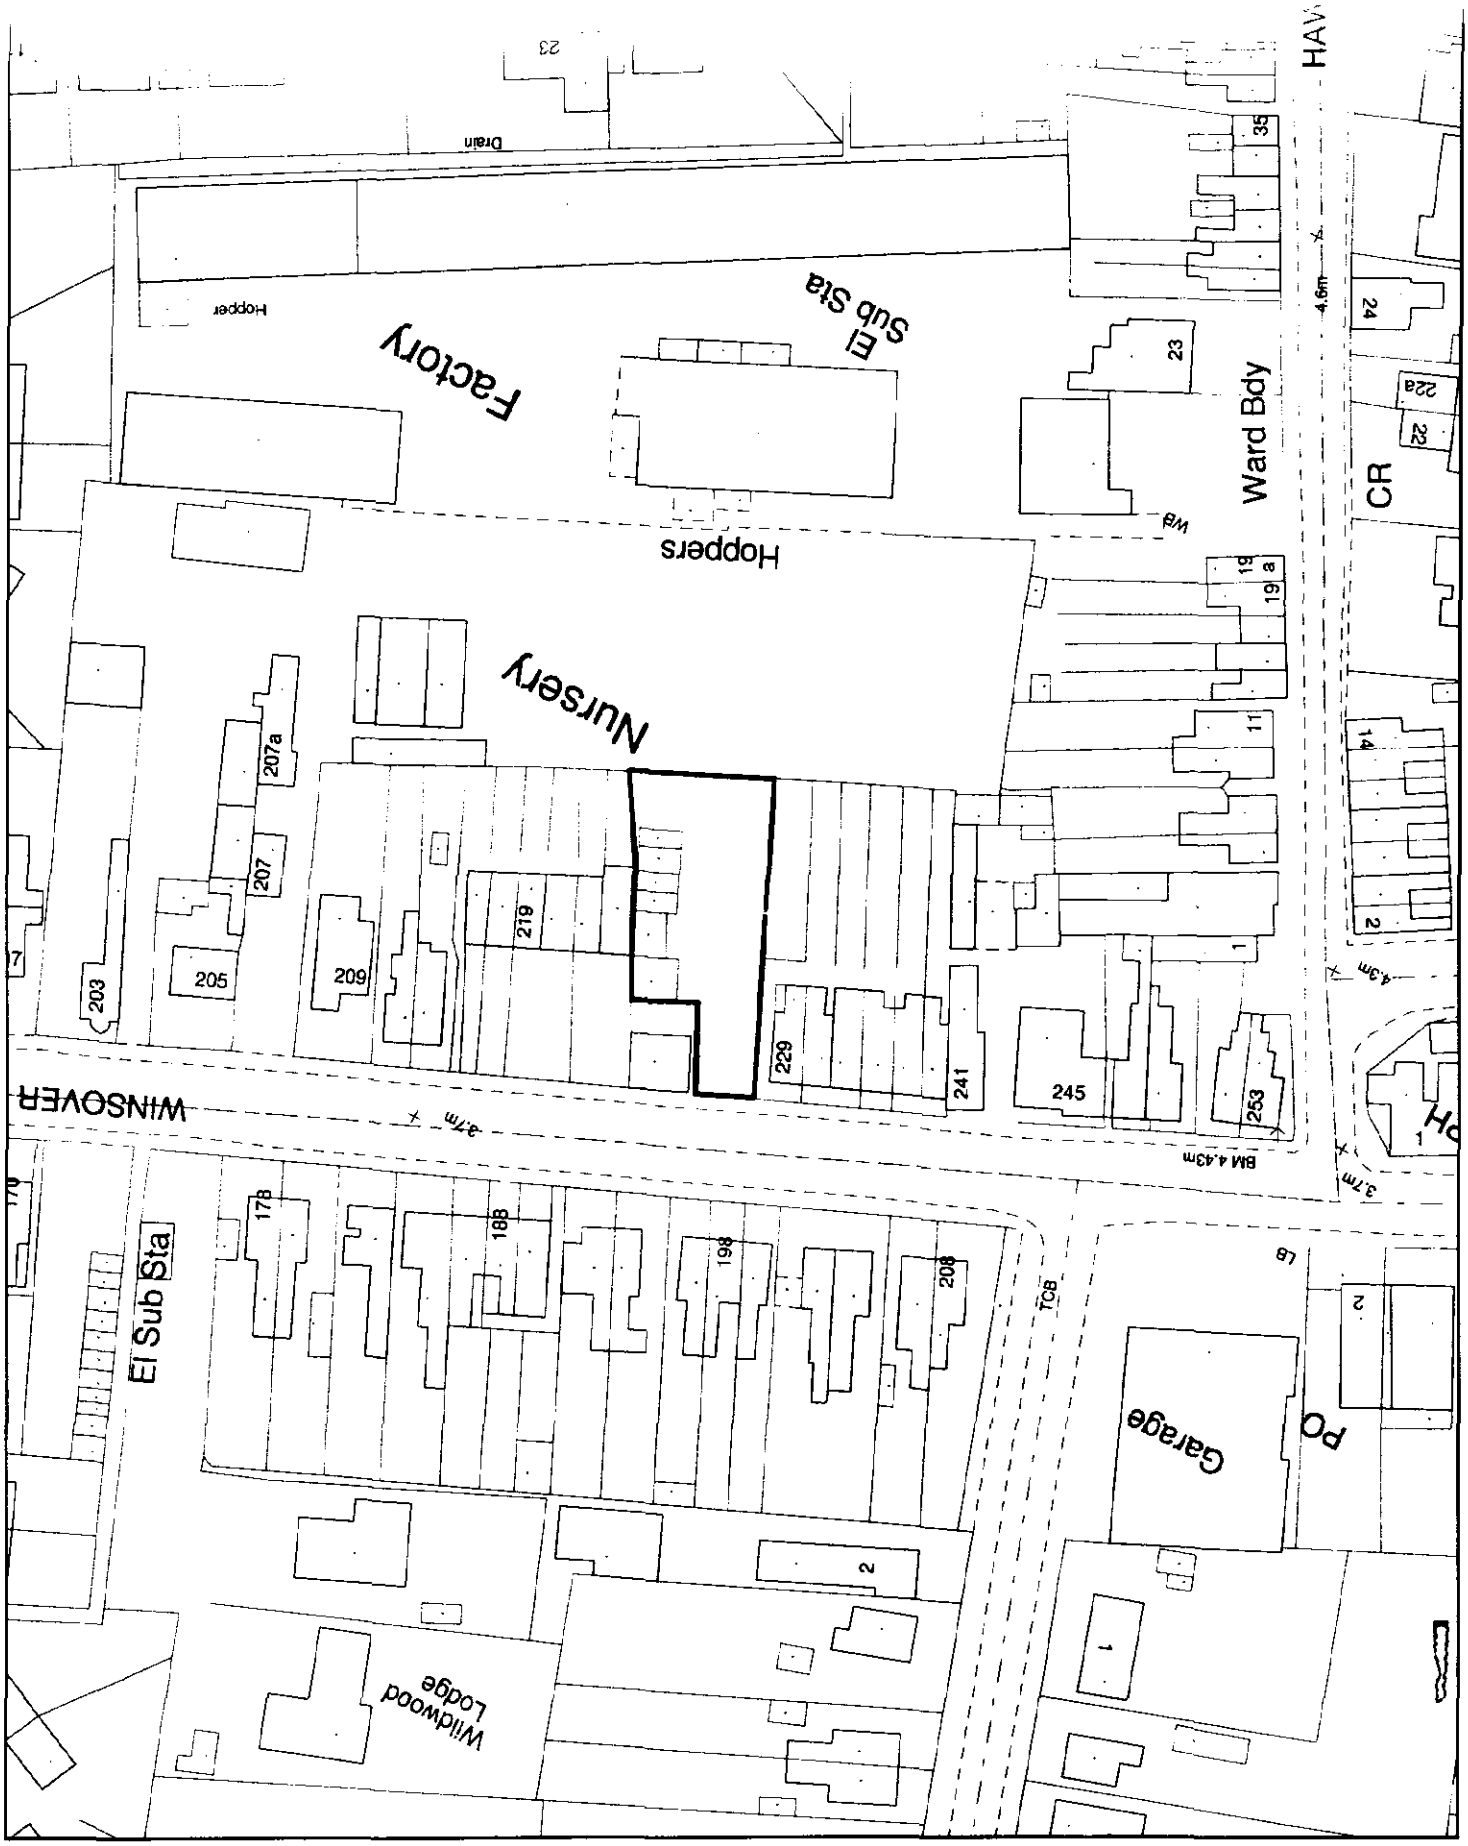

SOUTH HOLLAND DISTRICT COUNCIL

Planning Application Location Plan
Ward Member Notification

FILE COPY

H16/0845/00

Scale: 1:1000

Housing and Planning Services Department

Council Offices, Priory Road, Spalding, Lincolnshire
PE11 2XE

PLEASE DO NOT COPY THIS PLAN
This map is reproduced from Ordnance Survey material with permission of Ordnance Survey on behalf of Her Majesty's Stationery Office (c) Crown copyright. Unauthorised reproduction infringes Crown copyright and may lead to prosecution or civil proceedings. South Holland District Council LA079413 2000