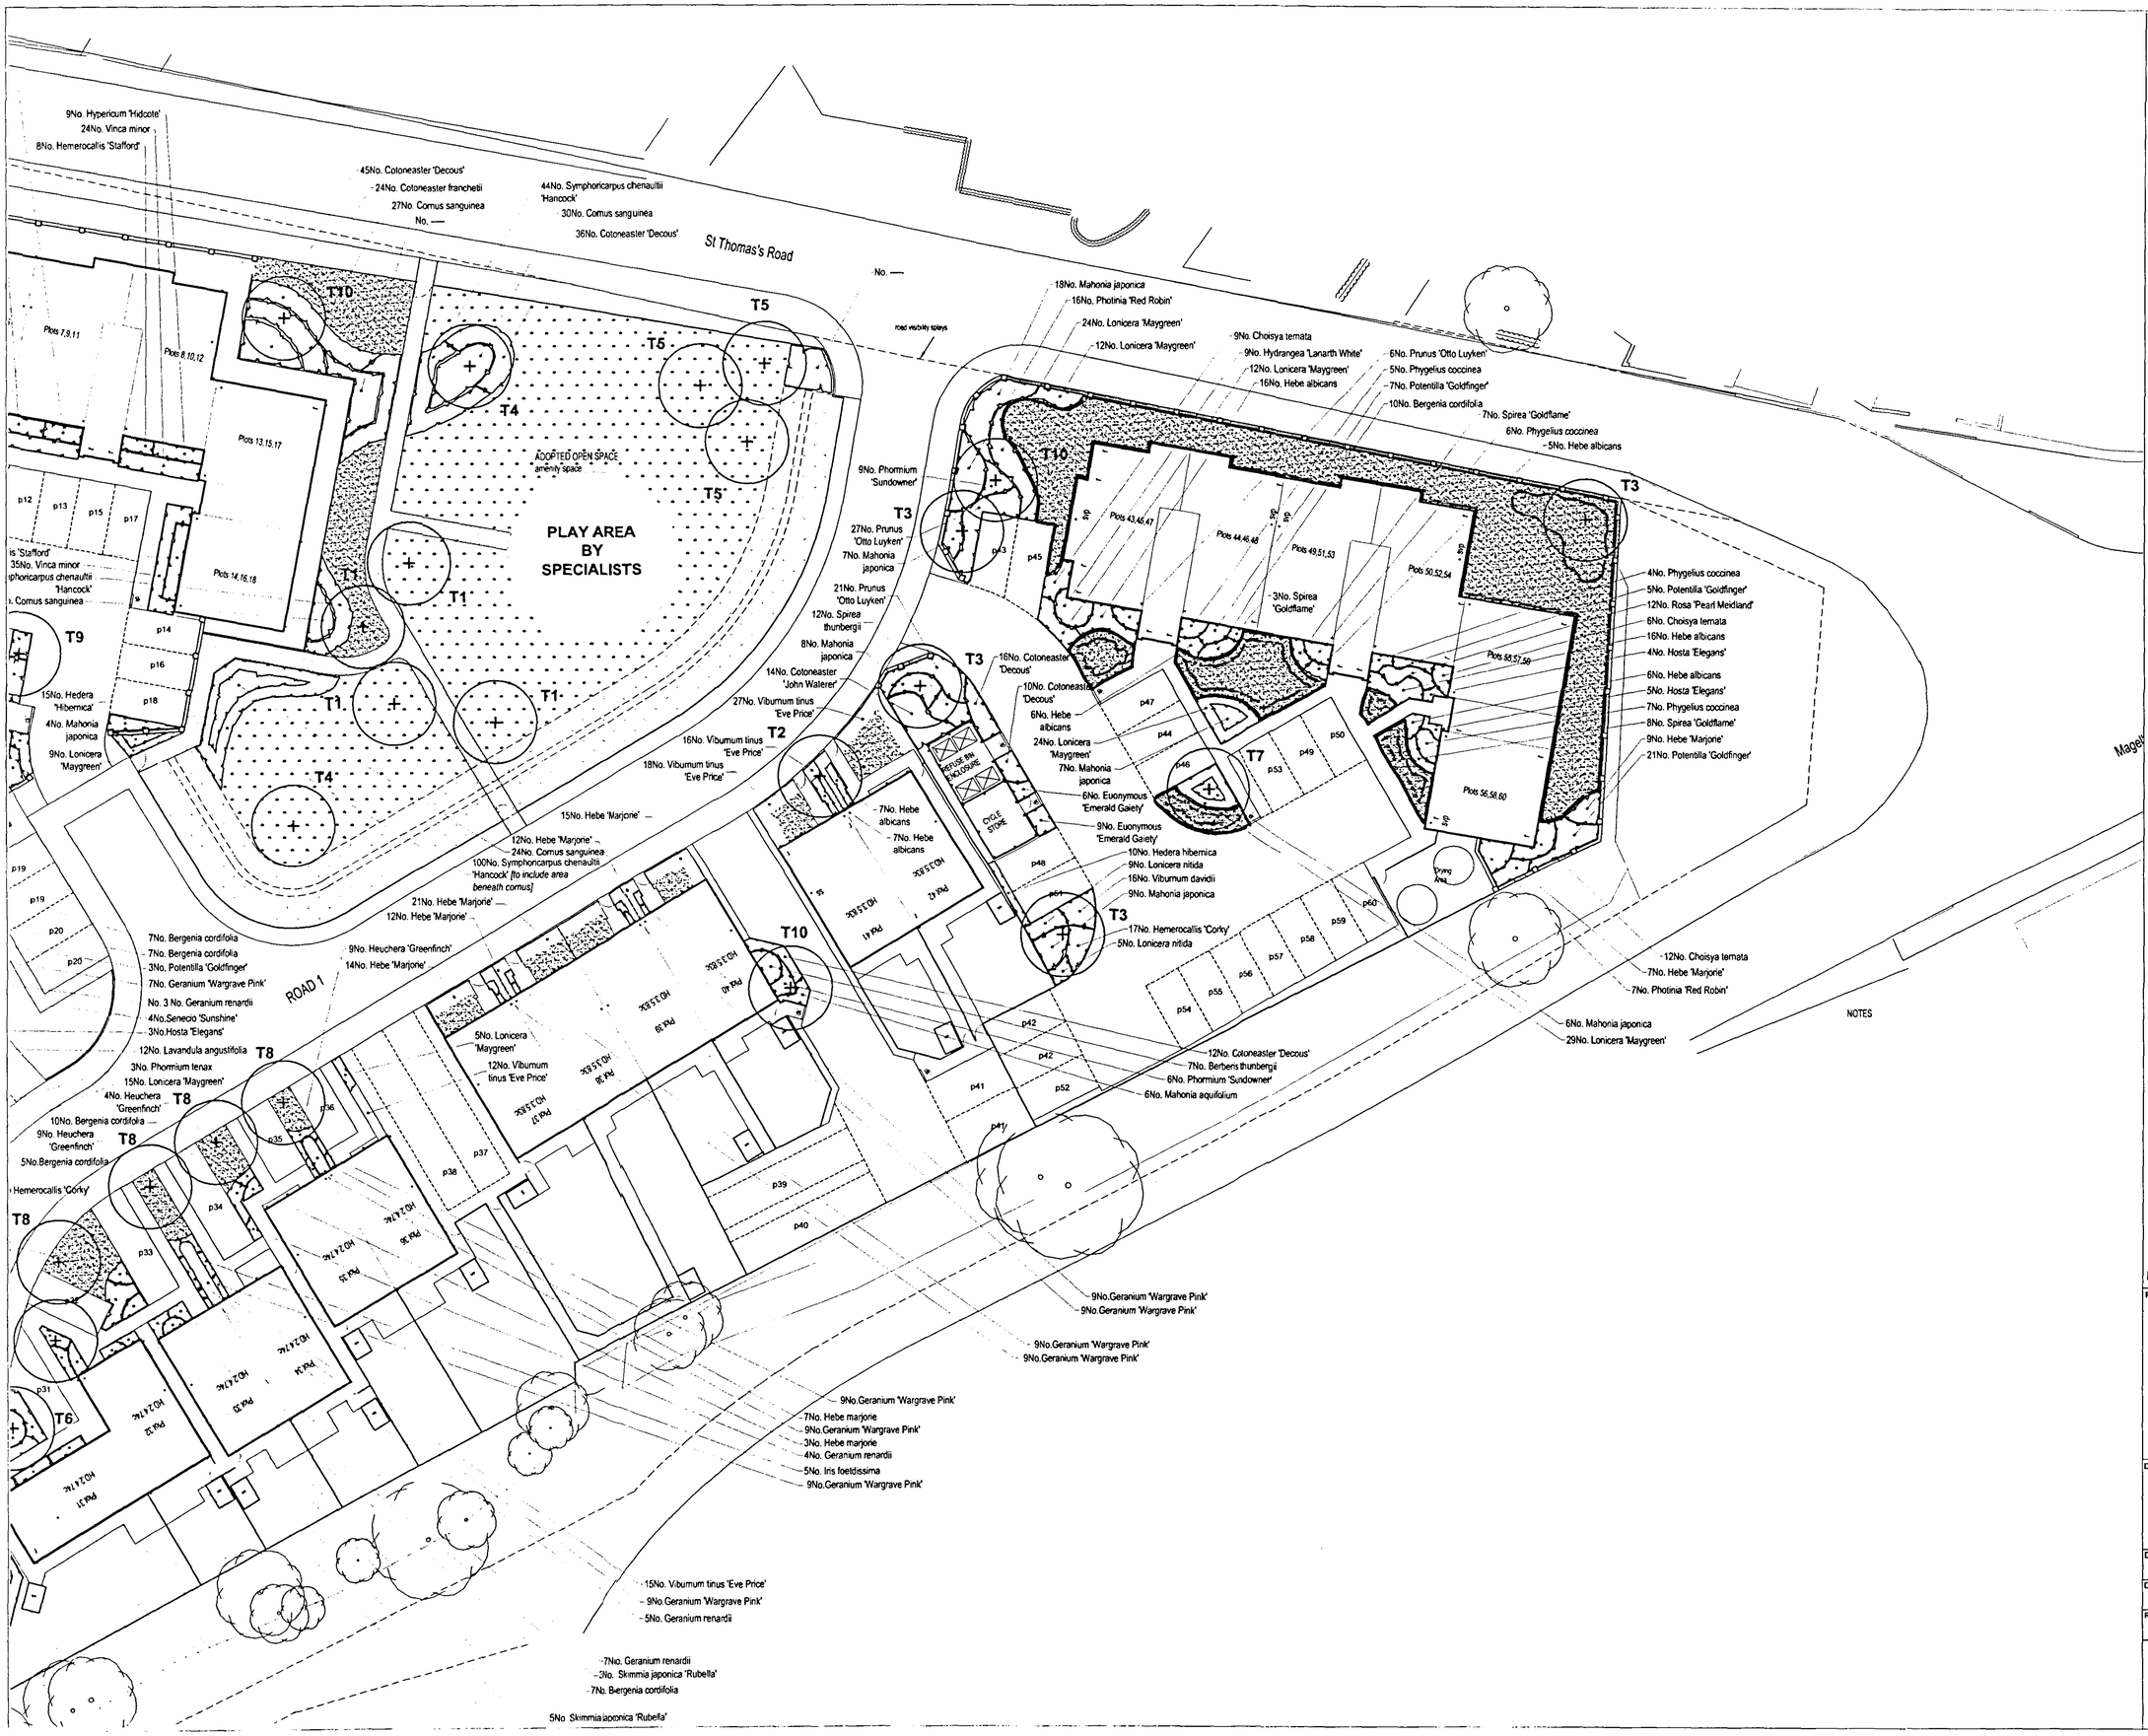



**KEY**

- Proposed Tree Planting
- Proposed Ornamental Shrub Planting
- Proposed Hedgerow
- Proposed Grass Turf
- British Seed Houses WFG9 Seed Mix at 10g / metre squared.
- British Seed Houses A19 Seed Mix at 35g / metre squared.
- Existing Turf
- Possible Additional Shrubs.

| Revisions | Dwn. | Date |
|---|---|---|

Project

**ST THOMAS'S ROAD, SPALDING**
For

Westleigh Developments Ltd

Drawing

Proposed Planting Layout
Shhet 2 of 3

| Date | Drawn |
|---|---|
| 11.01.06 | cjn |
| Dwg. No. 06.634.002 | Scale 1:200 @ A1 |
| Revision | Revision Date |

**IAN STEMP LANDSCAPE ASSOCIATES**
LANDSCAPE ARCHITECTURE . LANDSCAPE PLANNING . URBAN LANDSCAPE DESIGN
8 TUDOR CRT, THE BEWE, 240 AVENUE ROAD EXTENSION, CLARENDON PARK, LEICESTER, LE2 3EL
Tel: 0116 270 1367 Fax: 0116 244 8840
email: ifs@stempla.fsnet.co.uk