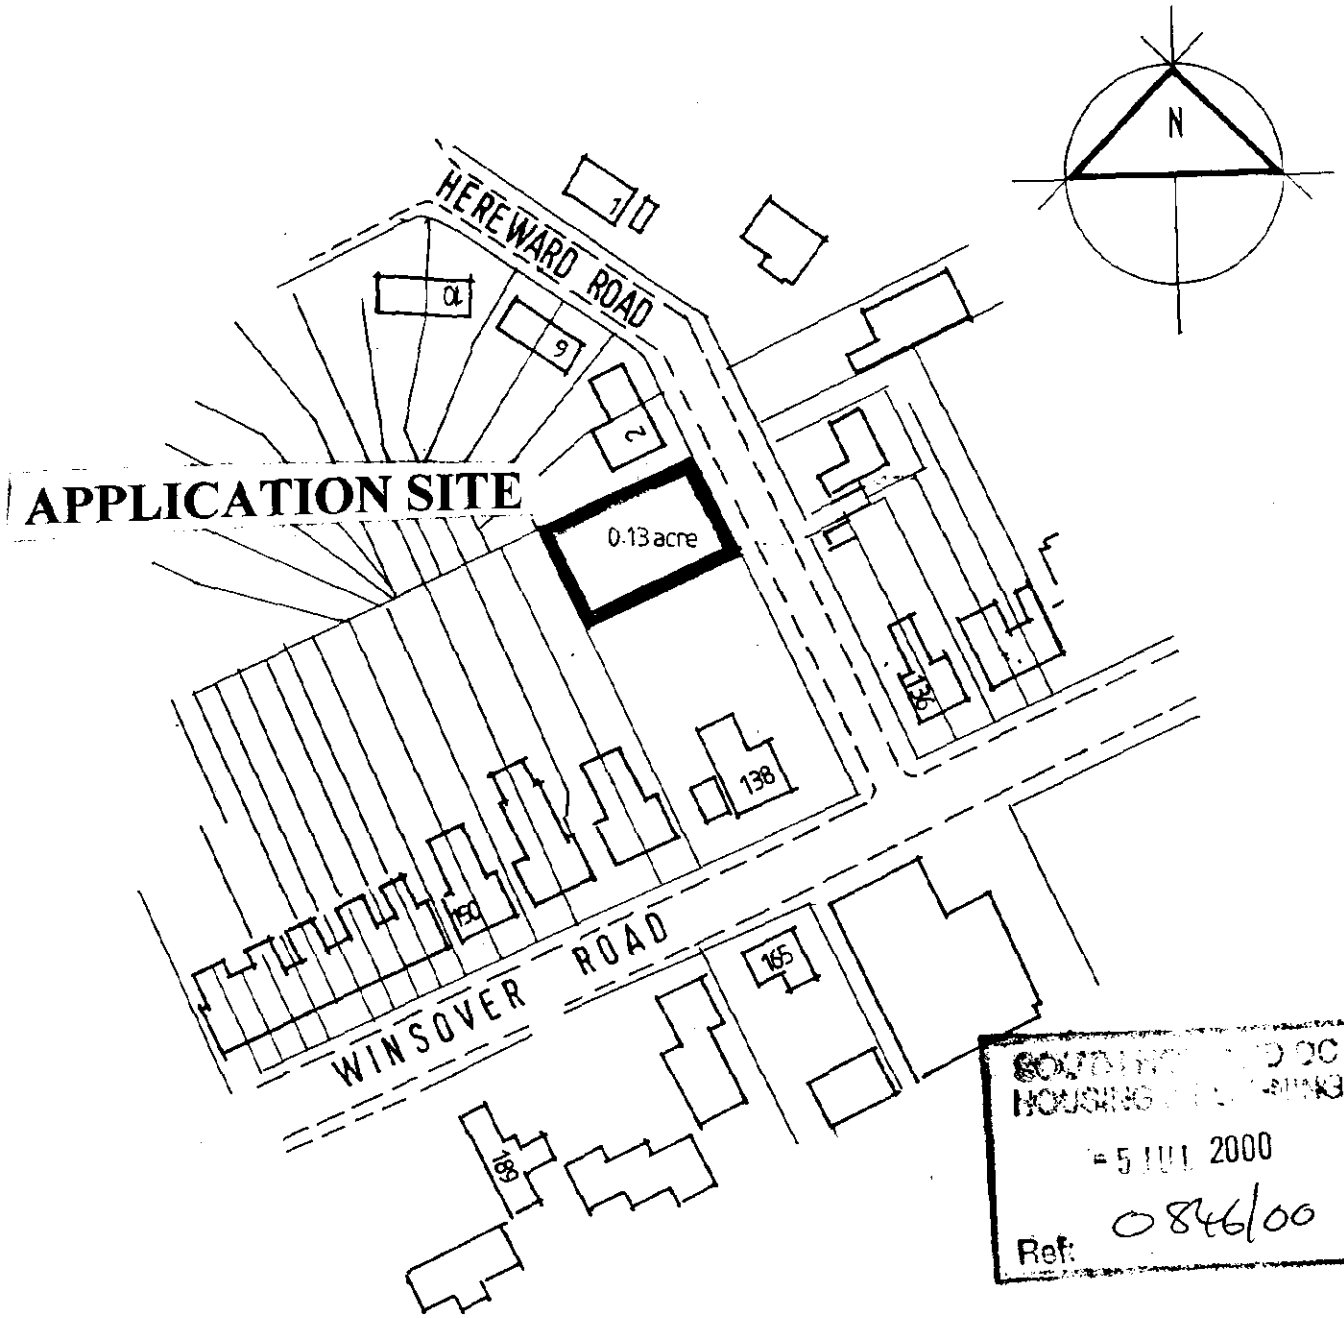
# Moulton Design

Planning & Architecture

63 East Cob Gate, Moulton, Lincolnshire PE12 6QJ
Tel / Fax 01406 373307 Principal : Alan J. Finch



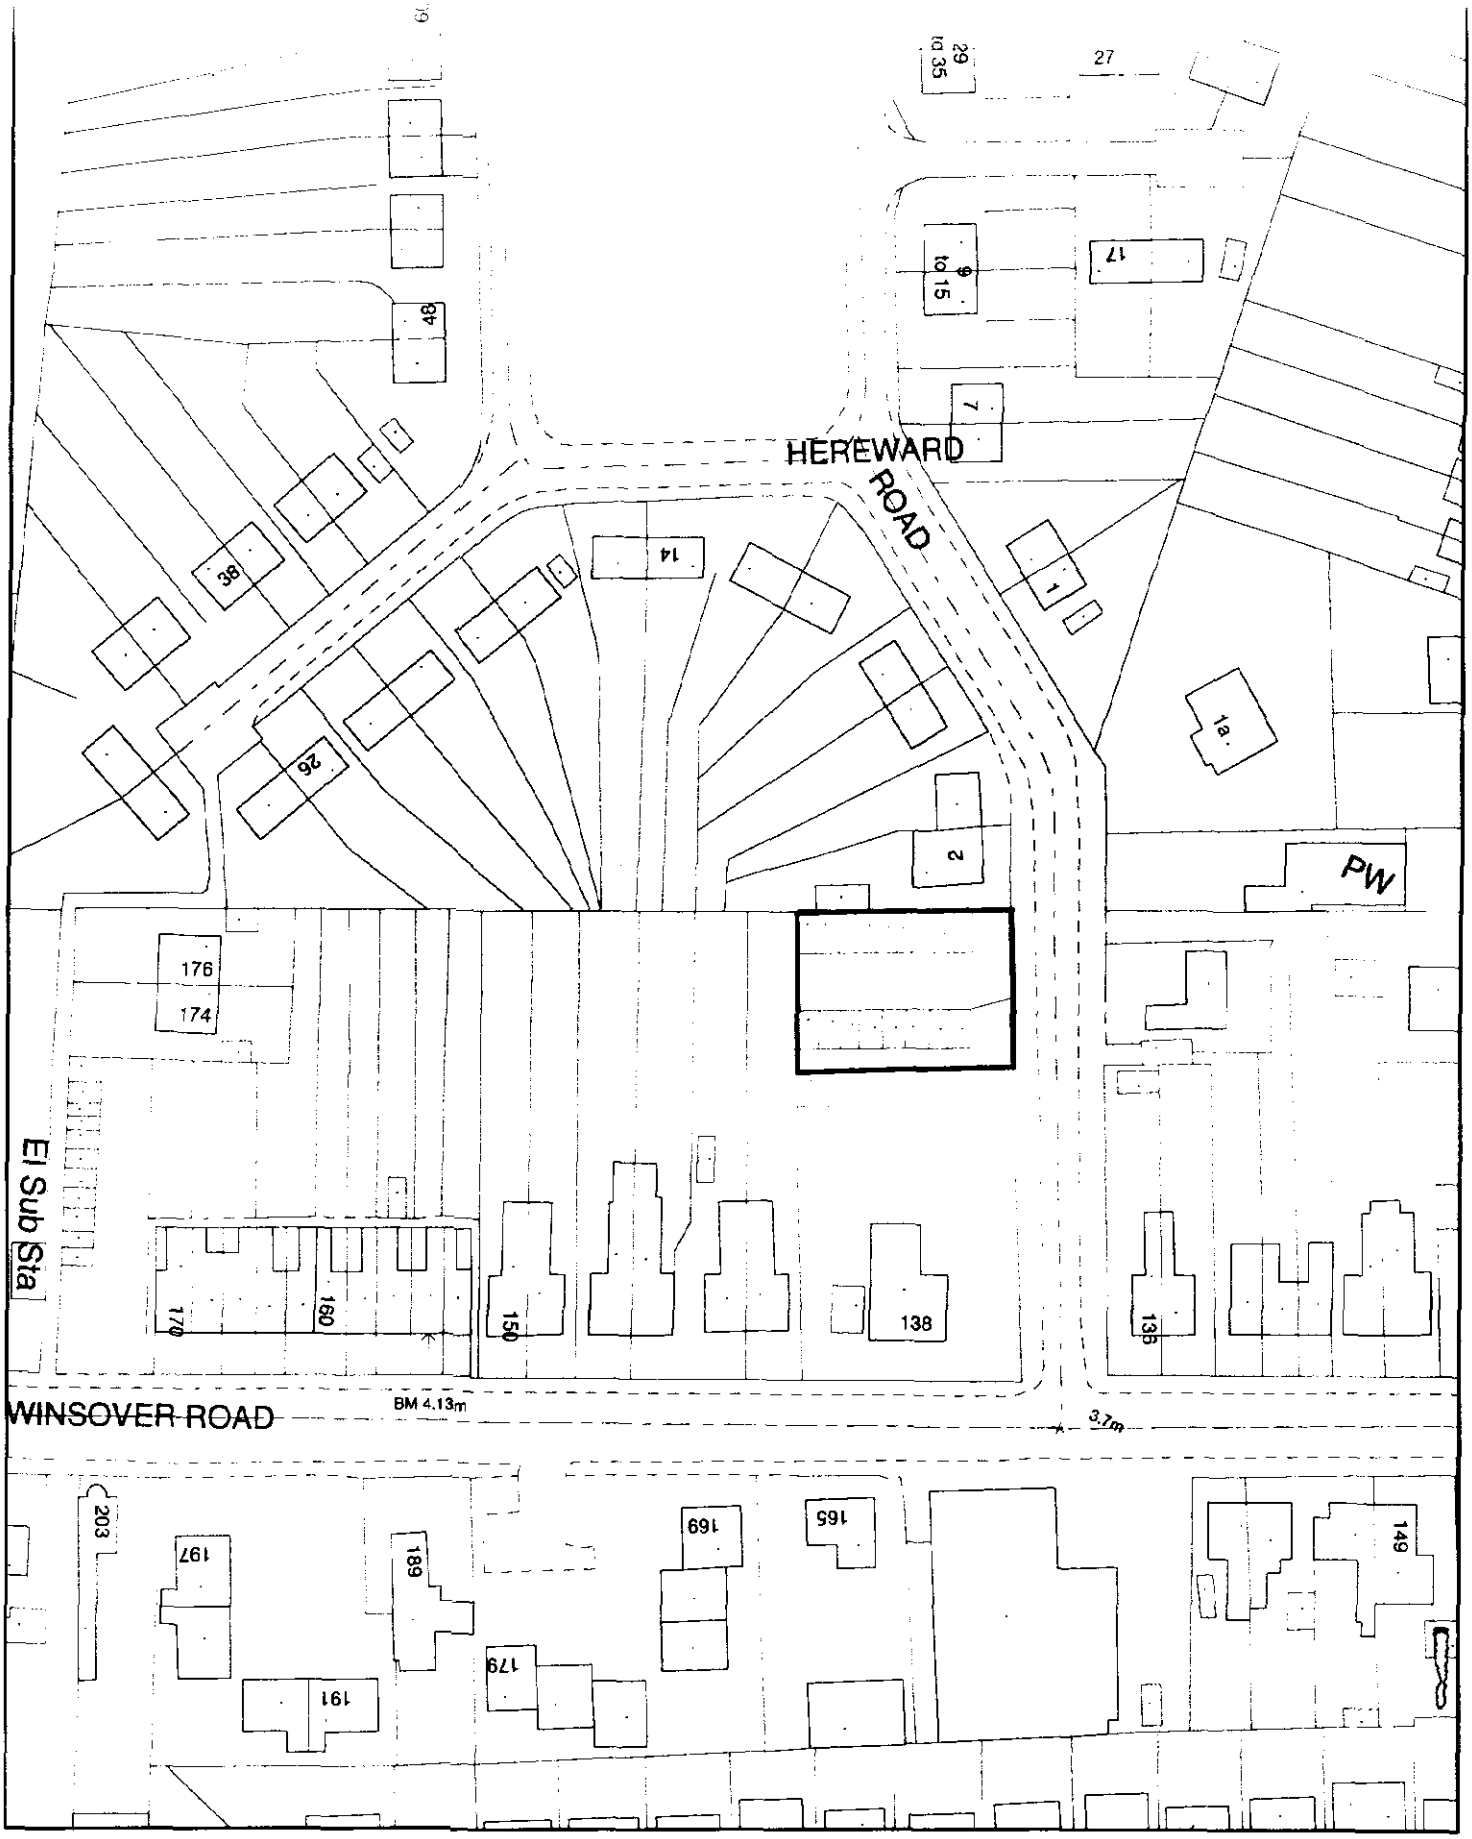

HOUSING
5 JUL 2000
Ref: 0846/00

## PROPOSED RESIDENTIAL DEVELOPMENT
## HEREWARD ROAD, SPALDING

## LOCATION PLAN

1 : 1250 scale

06/00 drg.no. 000606/01




SOUTH HOLLAND DISTRICT COUNCIL

# Planning Application Location Plan
## Ward Member Notification

**H16/0846/00**

Scale: 1:1000

FILE COPY

Housing and Planning Services Department

Council Offices, Priory Road, Spalding, Lincolnshire
PE11 2XE

PLEASE DO NOT COPY THIS PLAN
This map is reproduced from Ordnance Survey material with permission of Ordnance Survey on behalf of Her Majesty's Stationery Office (c) Crown copyright. Unauthorised reproduction infringes Crown copyright and may lead to prosecution or civil proceedings. South Holland District Council LA079413 2000