

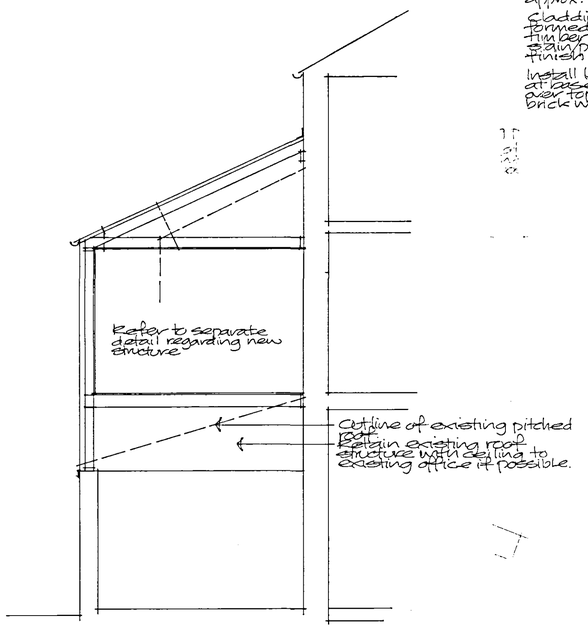



SECTION

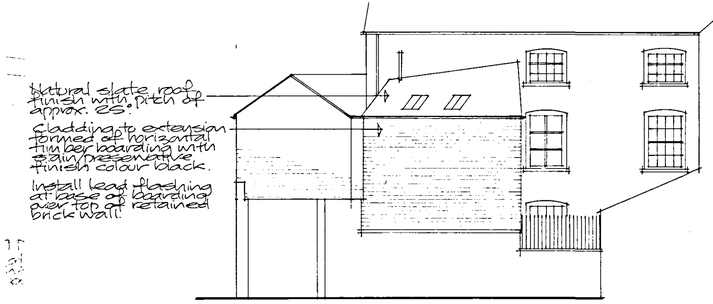

WEST ELEVATION

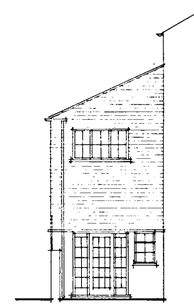


SOUTH ELEVATION

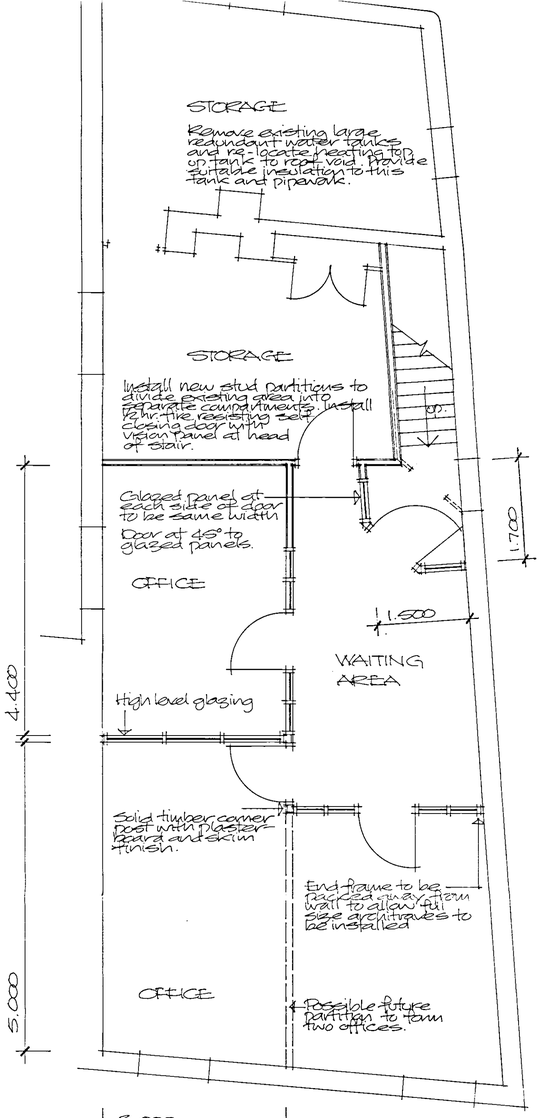


SECOND FLOOR.

...re existing single toilet to ... new disabled/female ... and separate waste ...

... drainage/inspection ... to be relocated within ... toilet areas to enable ... toilet drainage to ... connected.

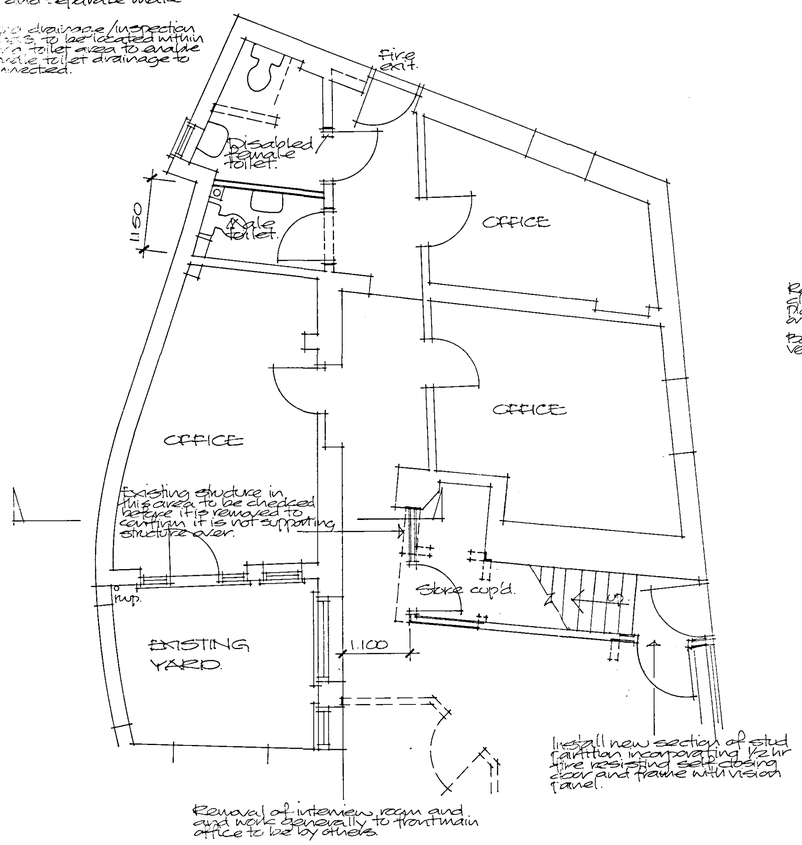

GROUND FLOOR.

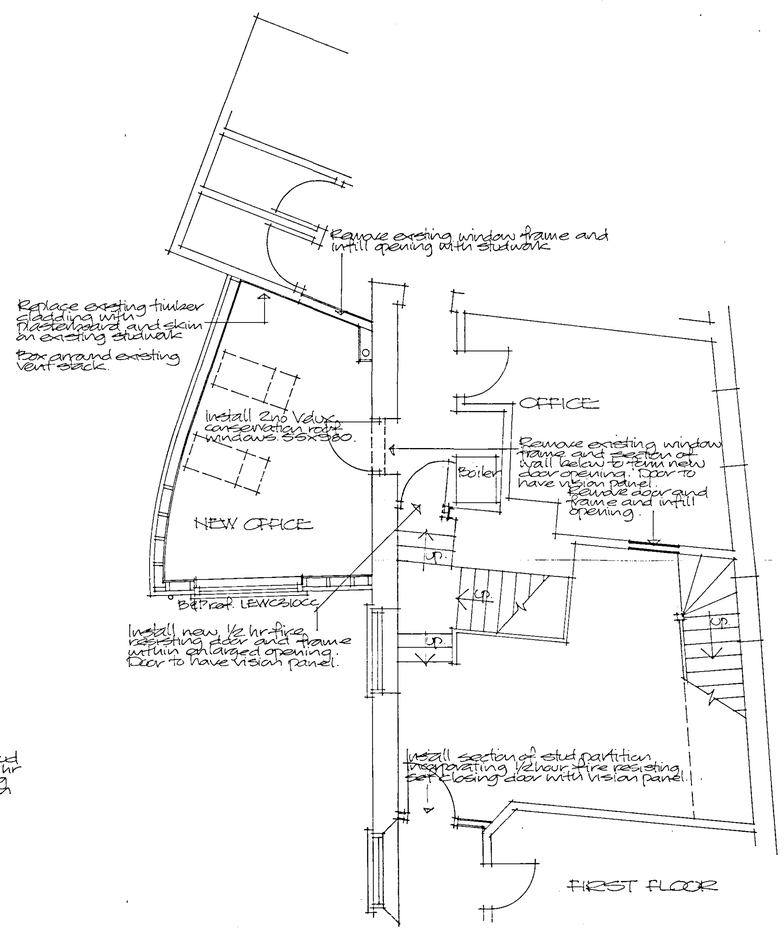

FIRST FLOOR

Amendment :

'A'	28.9.05	External cladding changed to horizontal.
'B'	19.10.05	Minor alterations to internal doors etc.
'C'	21.11.05	Notes added
'D'	25.5.06	Glazed screens to second floor.

8/6/06

DETERMINED PLAN

Project

PROPOSED ALTERATIONS AND EXTENSION TO OFFICES 6 NEW ROAD, SPALDING.

Client

R. LONGSTAFF & CO.

ALAN HORNSBY
ARCHITECTURAL SERVICES
'Little Acre'
Peak Hill, Cowbit,
Spalding, Lincs. PE12 6AW
Tel. Holbeach (01406) 380591

Scale 1:50/1:100

Date August 05

Drg. no. 05/43/01RD

Summa DS(UK) 0096